




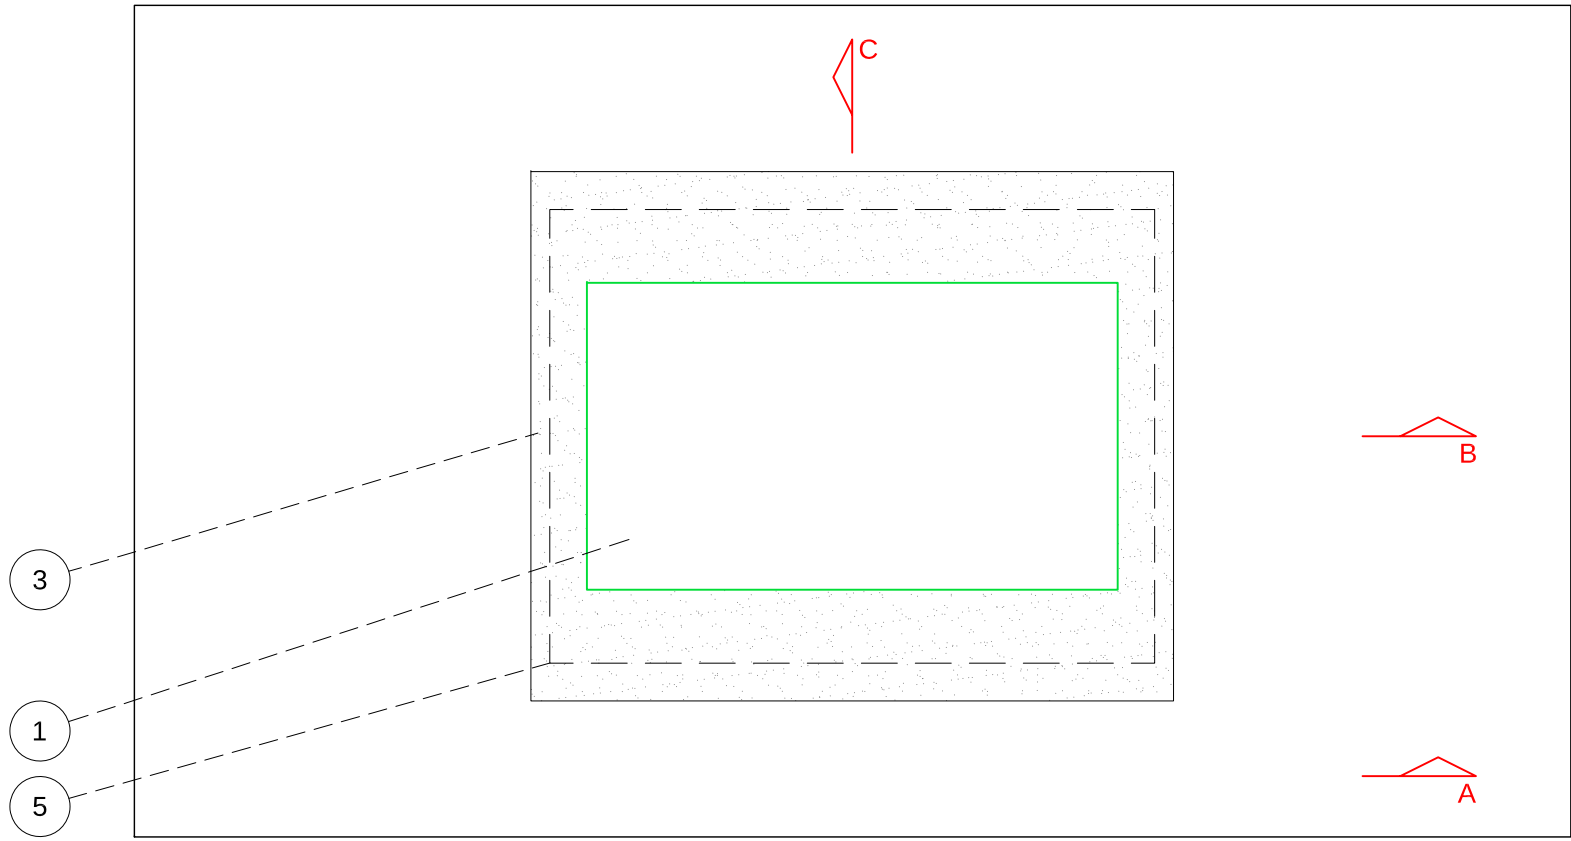


Proposed Light Fitting Type 1 Plan

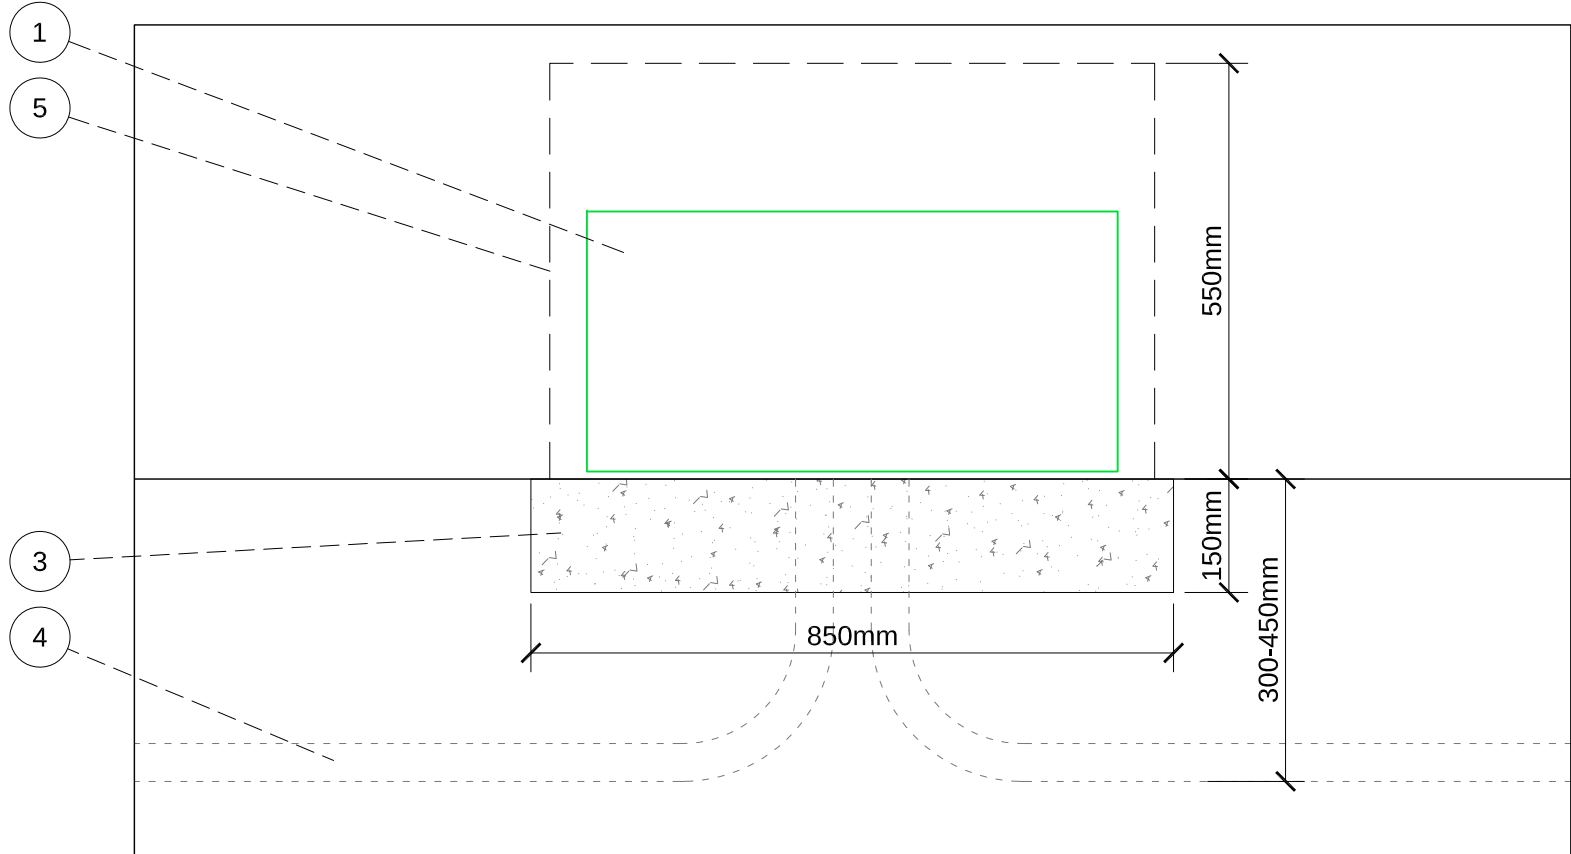


Proposed Light Fitting Type 1 Section B

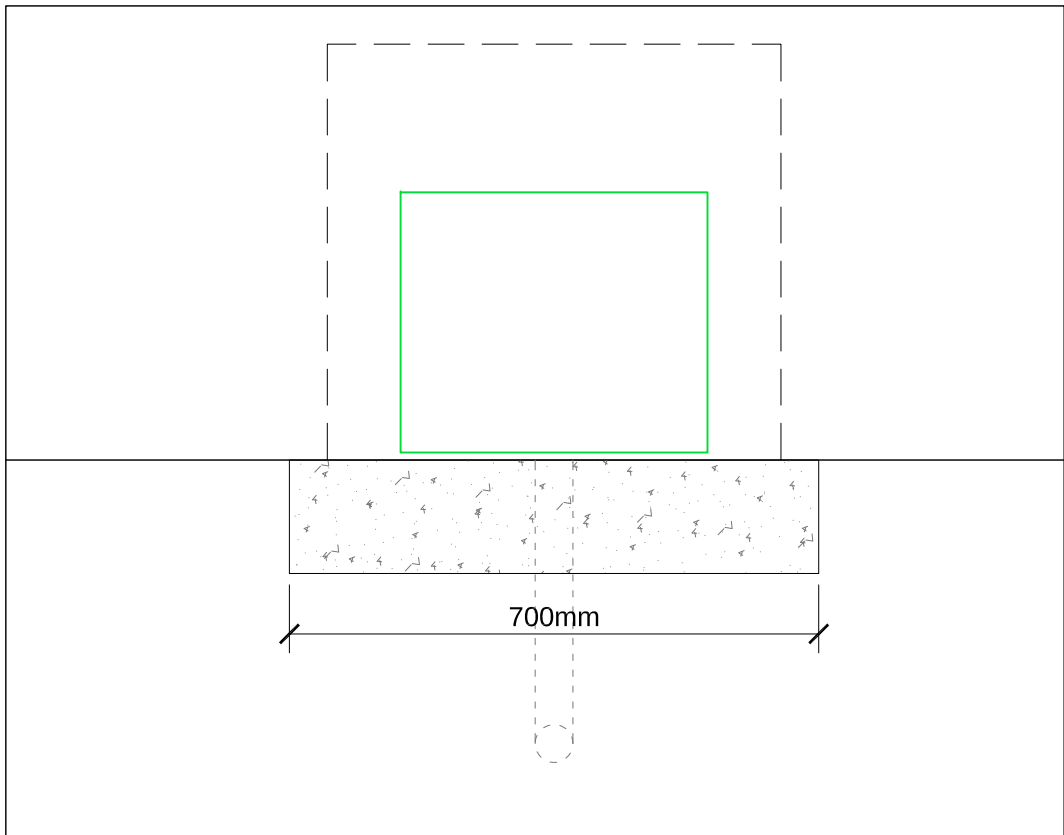


Proposed Light Fitting Type 1 Section C

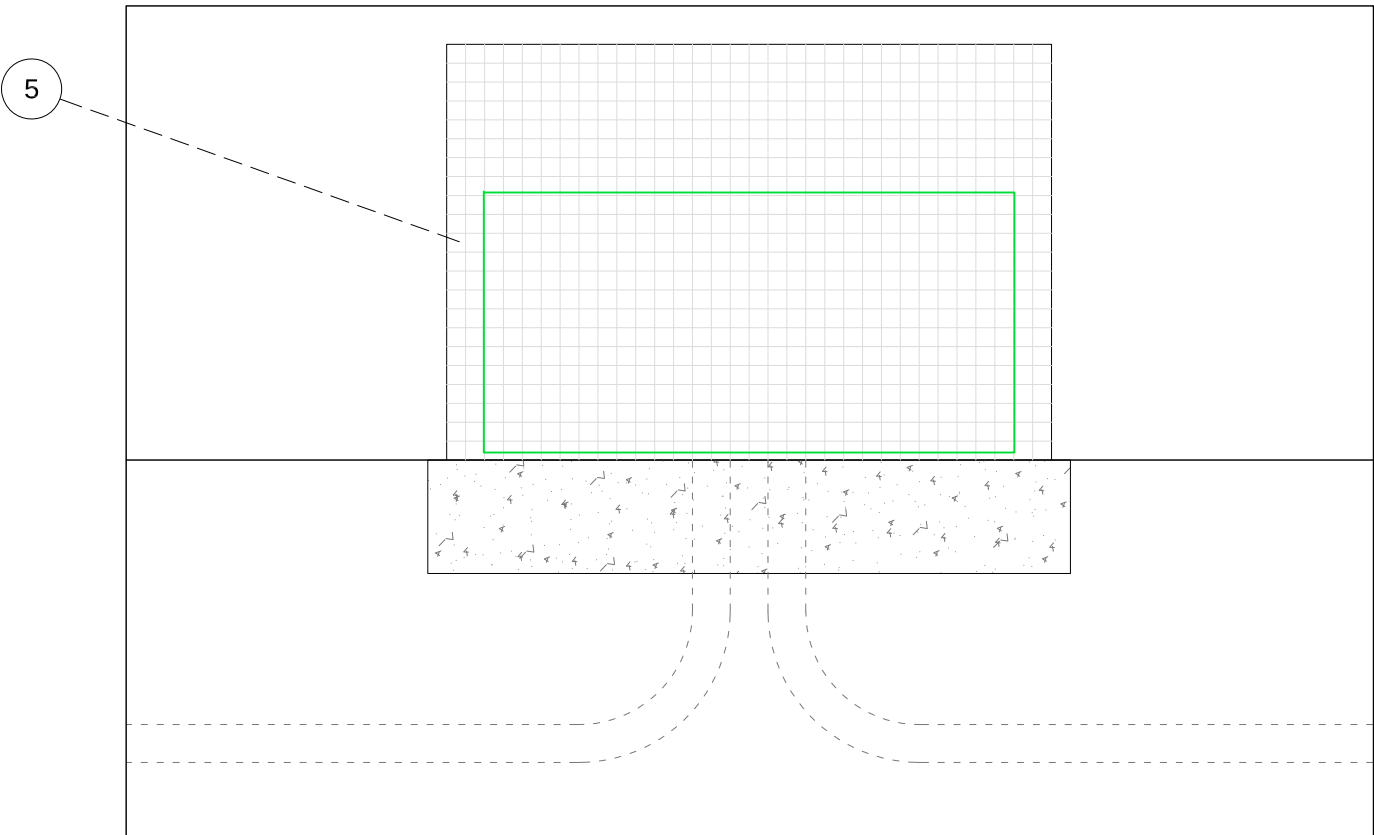


Proposed Light Fitting Type 1 Elevation A

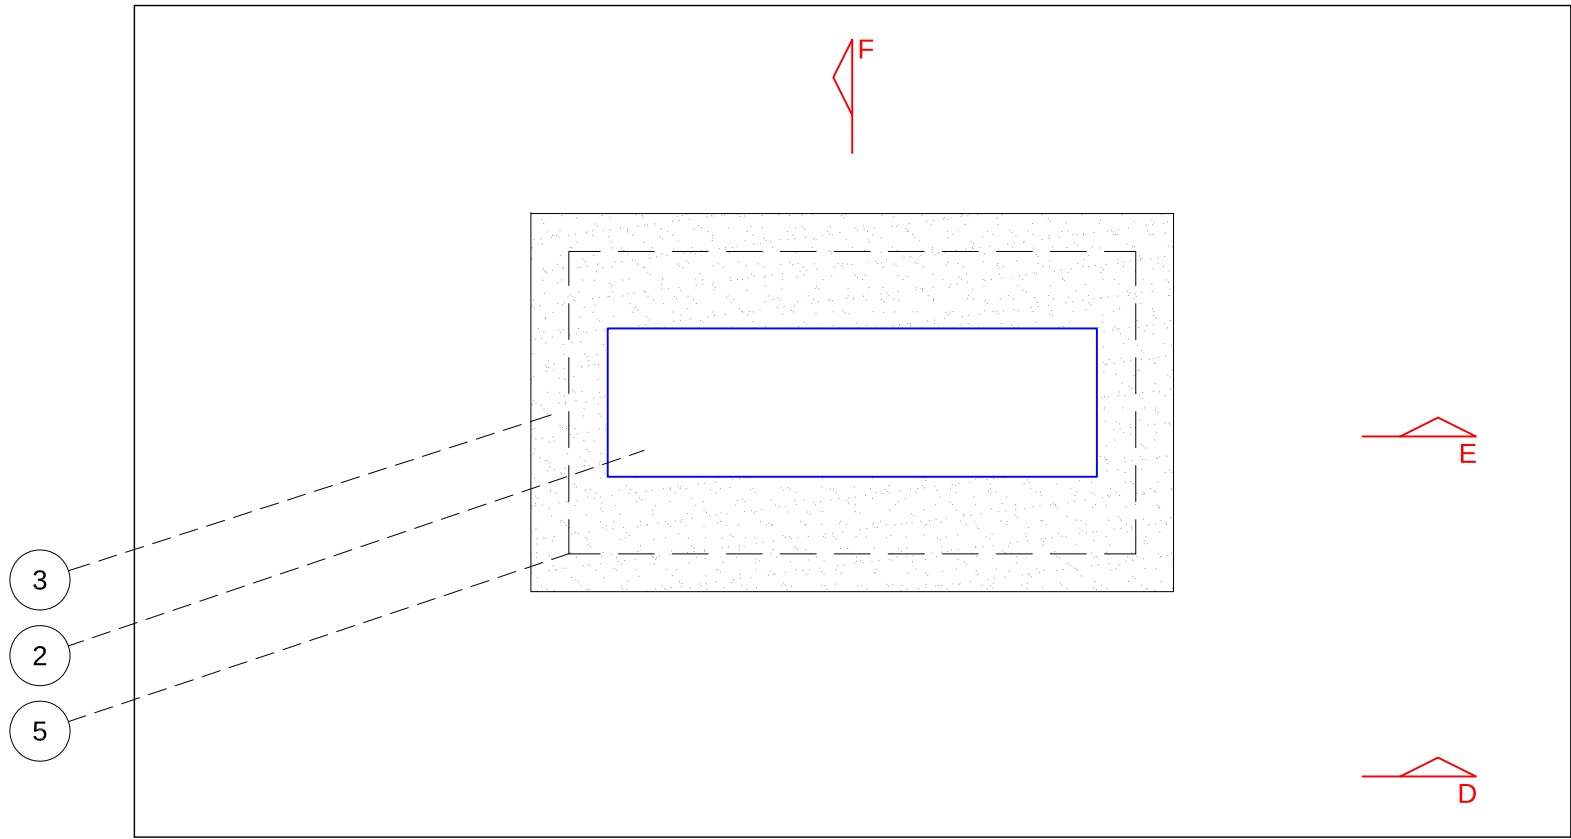


Proposed Light Fitting Type 2 Plan

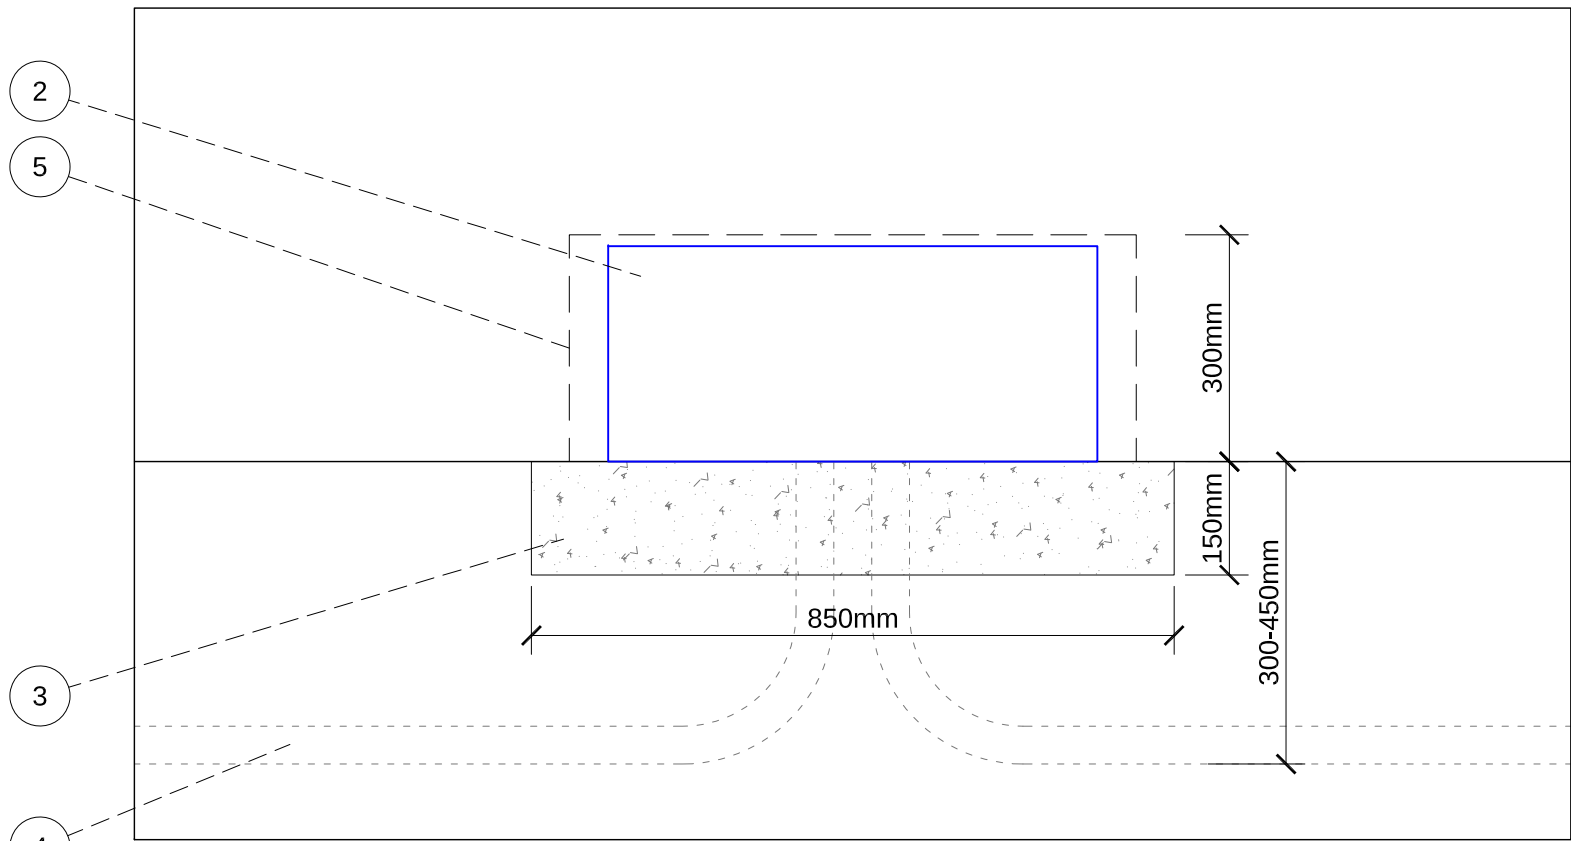


Proposed Light Fitting Type 2 Section E

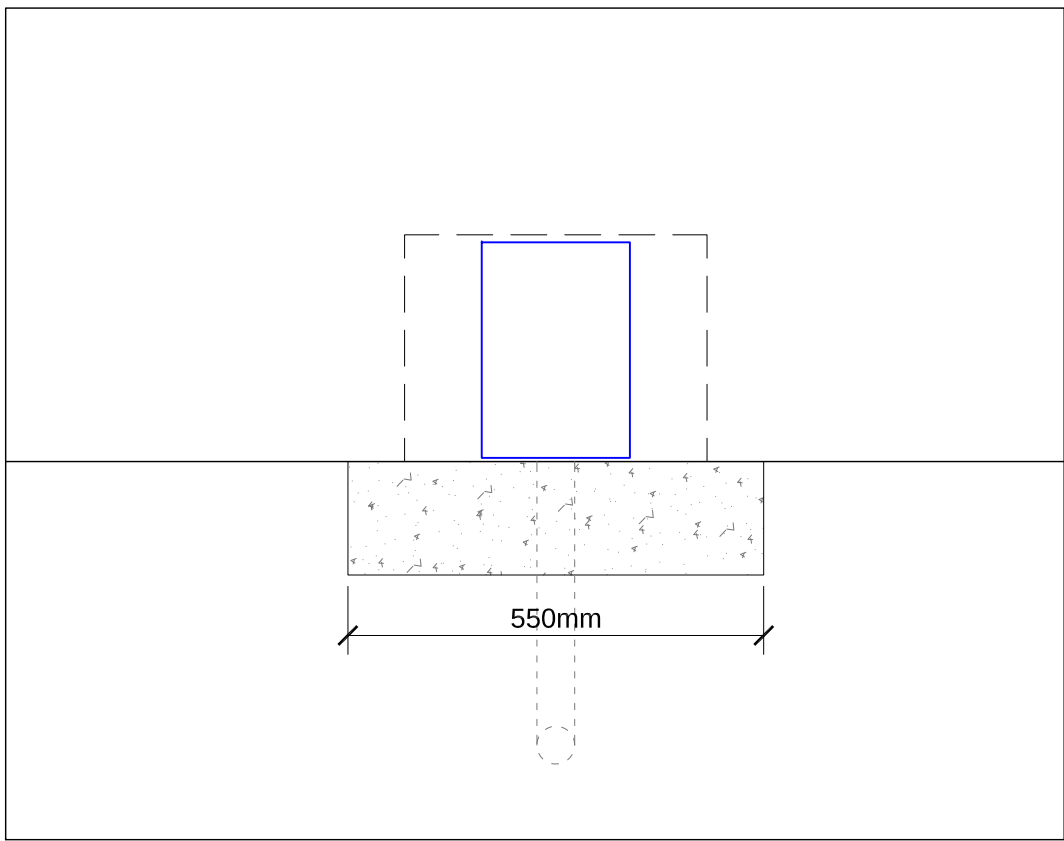

Proposed Light Fitting Type 2 Section F

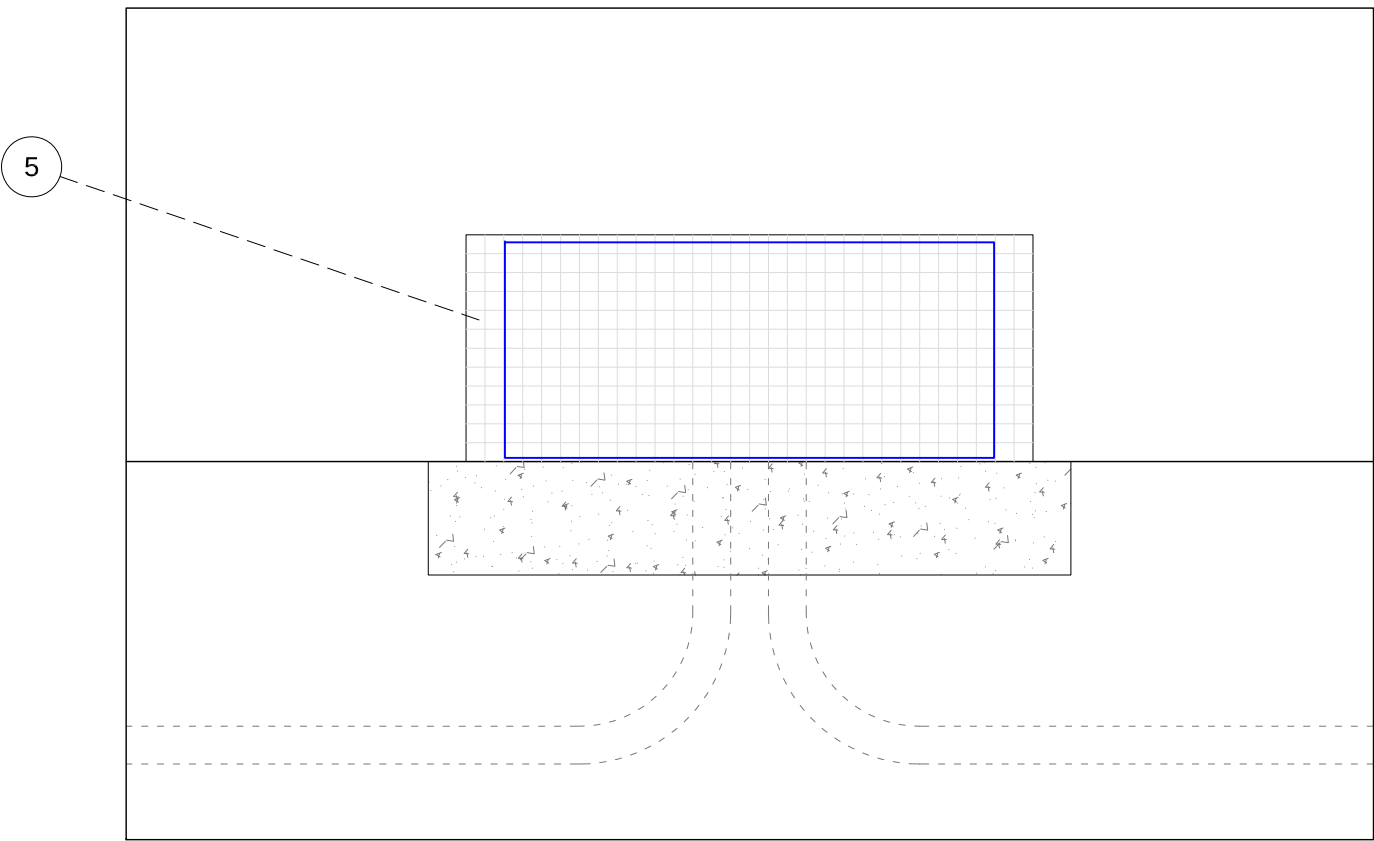

Proposed Light Fitting Type 2 Elevation D

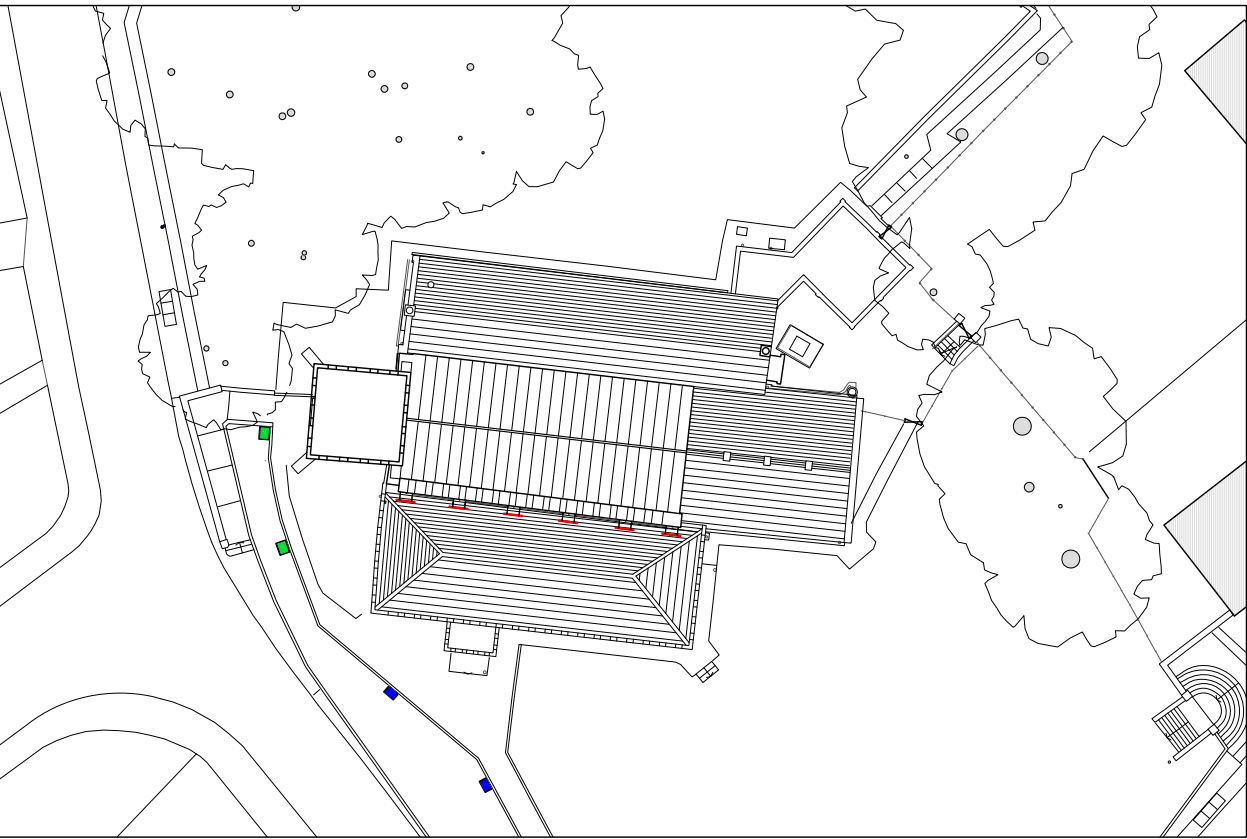

Proposed Roof Key Plan showing both luminaire type locations
Scale 1:500

SPECIFICATION NOTES

1. 2no. 200w Reach Elite Fixture luminaires Ref: 912400135522 anchored onto concrete plinth protected by 25mm black painted 550x800x600mm wire cages.
2. 2no. 2 x 100w Reach Elite Fixture luminaires Ref: 912400135515 anchored onto concrete plinth protected by 25mm black painted 300x750x400mm wire cages.
3. C20 concrete plinth, approximate dimensions as shown on drawing.
4. 50mm flexible ducting routed underground. Ducting to be laid between 300mm & 450mm dependant on ground conditions.
5. 25mm black painted wire cage, dimensions as above for each light fitting type.


Carefully raise existing paver slabs to allow to route the underground ducting. Note that many paving slabs were observed to be memorial stones. Consult Parish records & relevant authorities prior to commencing any works below ground in external areas.

NOTES

Use only written dimensions. All areas are indicative. Contractor to check measurements on site prior to commencement. Notify the Architect of any discrepancies. This drawing must only be used for the purpose for which it has been supplied.

Do not scale this drawing.

R.	DATE	DESCRIPTION
A	26.11.2021	Detail & notes added.
B	16.12.2021	Notes revised.
C	17.12.2021	Notes & layout revised.

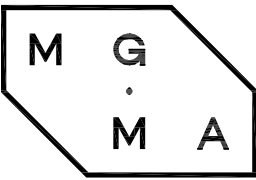

MGMA ARCHITECTS LIMITED
Oriol Chambers Suite 37
14 Water Street
Liverpool L2 8TD

+44 (0) 151 236 6627
studio@mgma-architects.co.uk

www.mgma-architects.co.uk

PROVISIONAL
NOT FOR CONSTRUCTION
FOR PLANNING PURPOSES ONLY

CLIENT
KMG Planning and Property
Management Limited

PROJECT
Church of St. Michael, Bluebell Lane,
Huyton, Knowsley L36 7SA

DRAWING
Proposed plinth, ducting & cage detail
around light fittings at ground level

SCALE
1:10@A1

DATE
15.11.2021

REVISION
C

NO.
10-050_202

0 0.1 0.2 0.5m
1:10