Liverpool V2 Block plan proposed 1A

SCALE 1:500
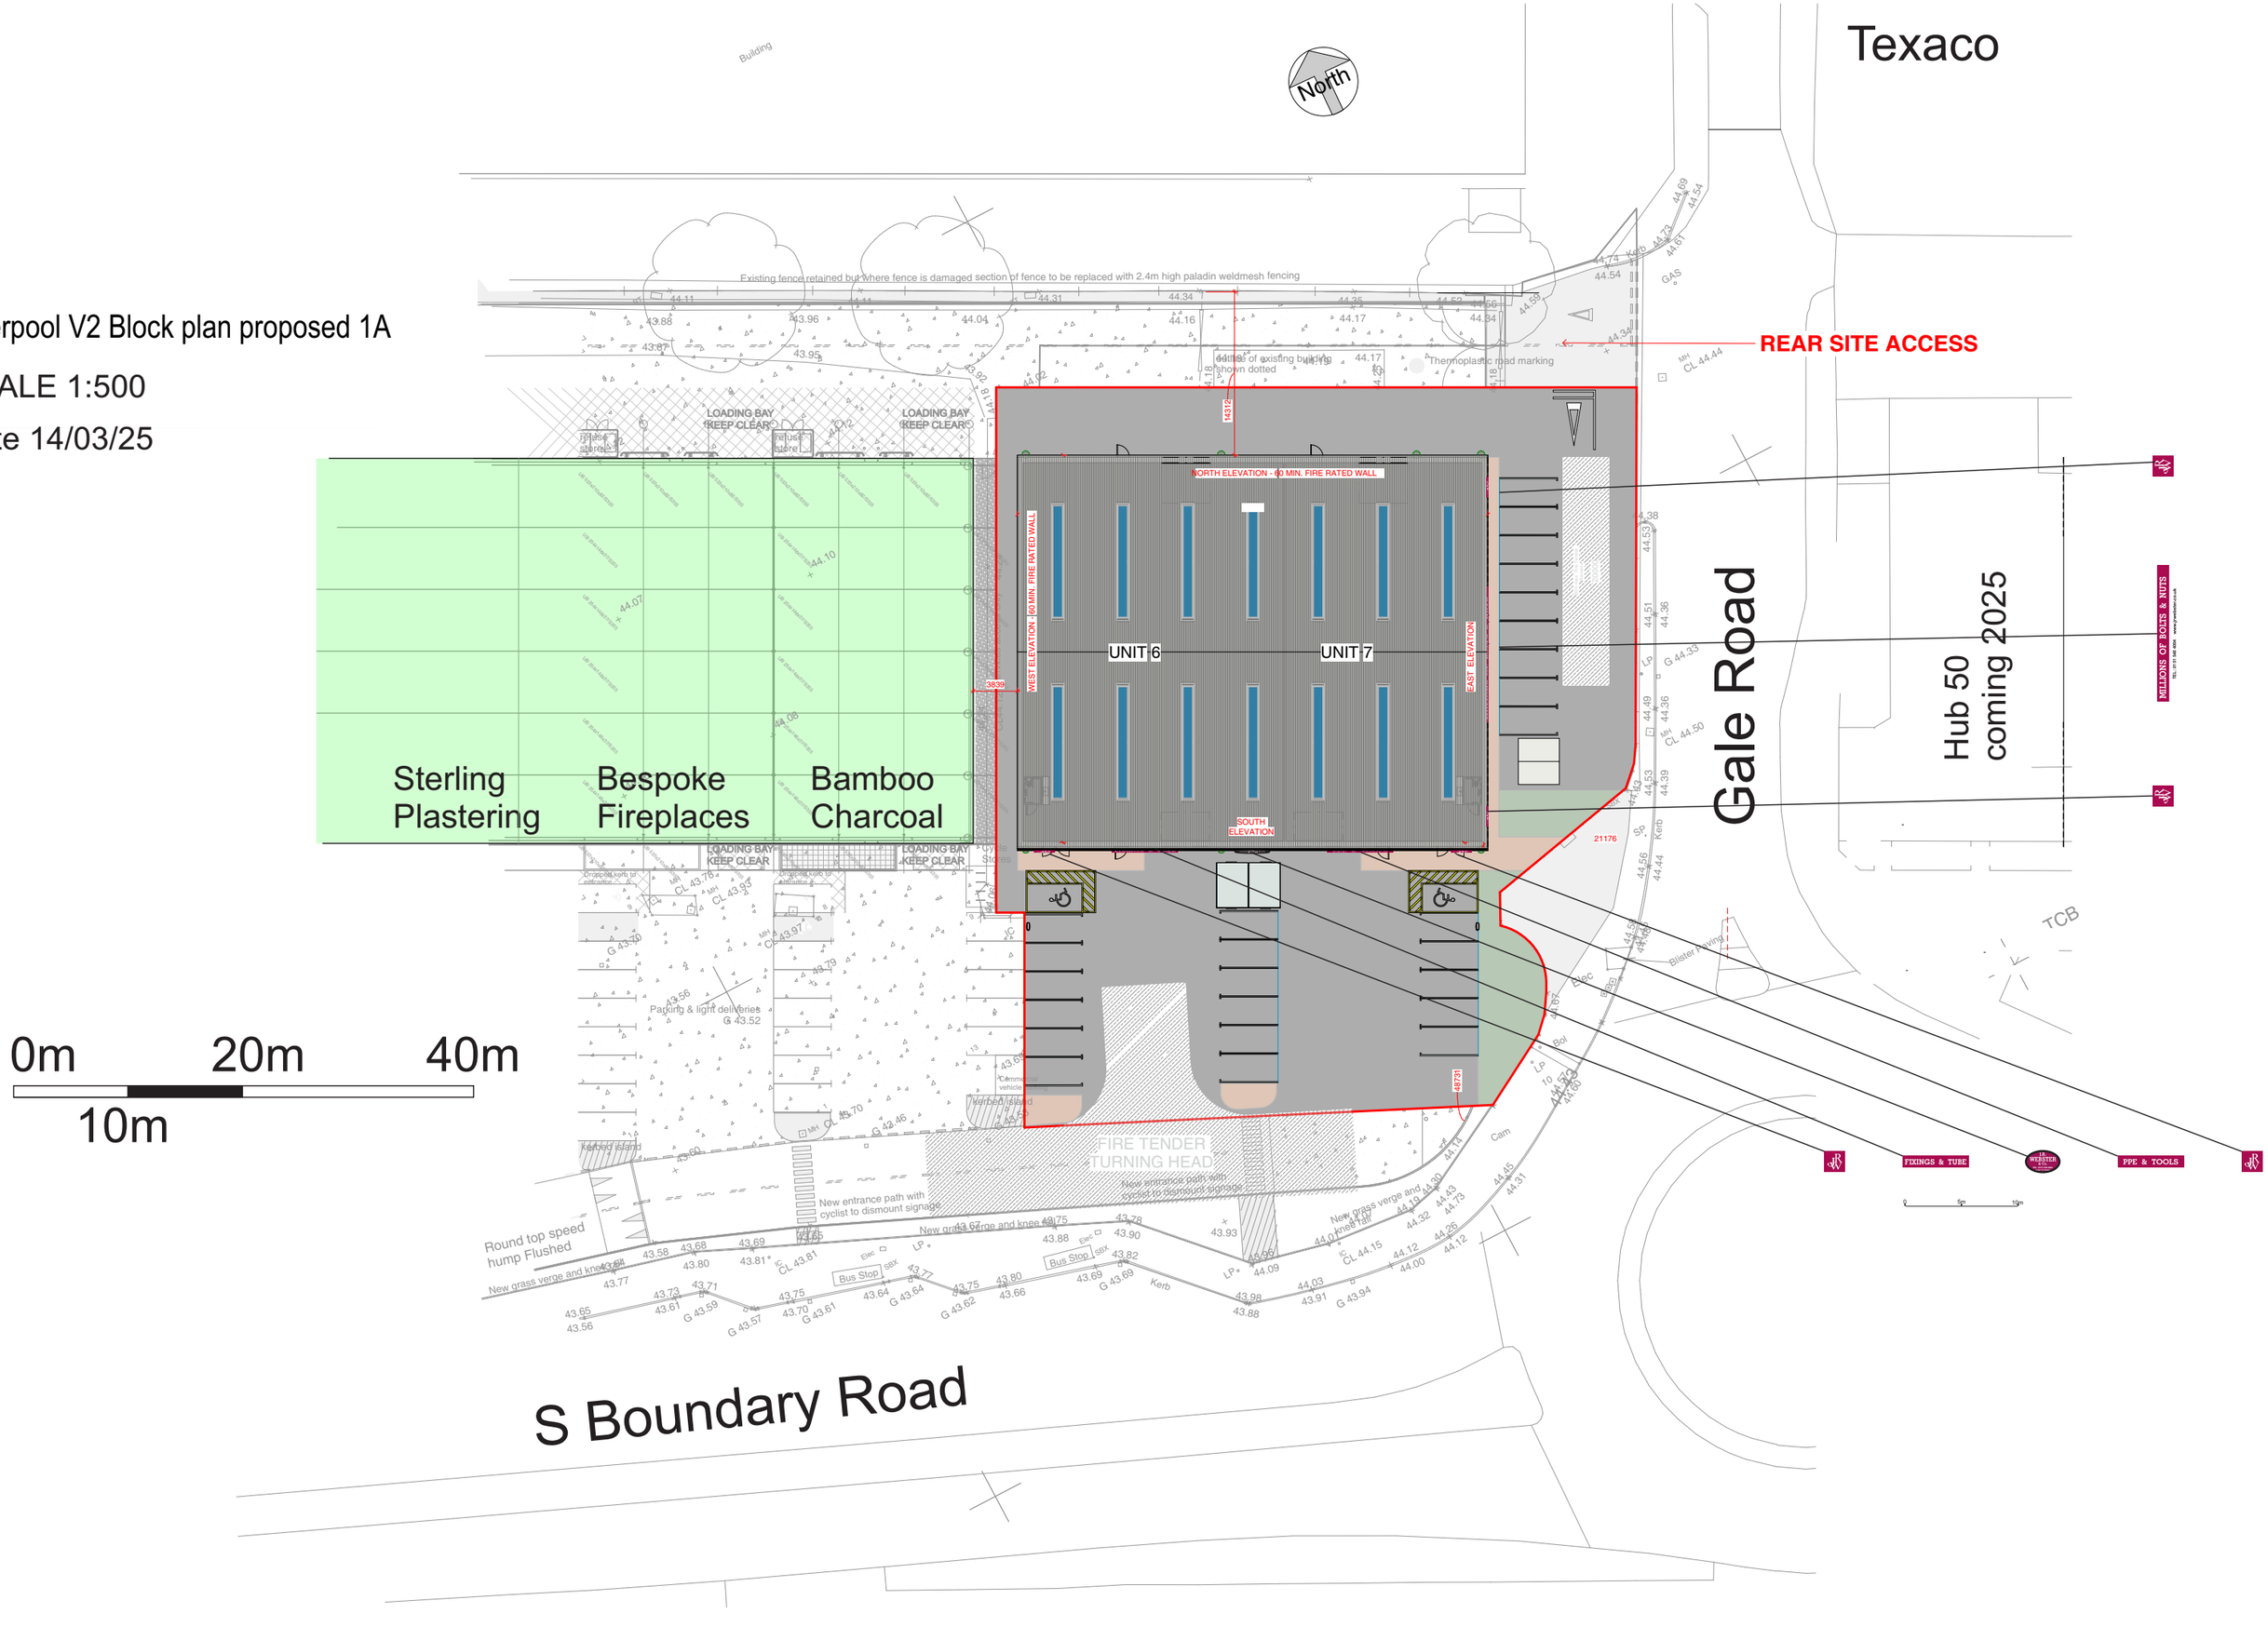
Date 14/03/25