


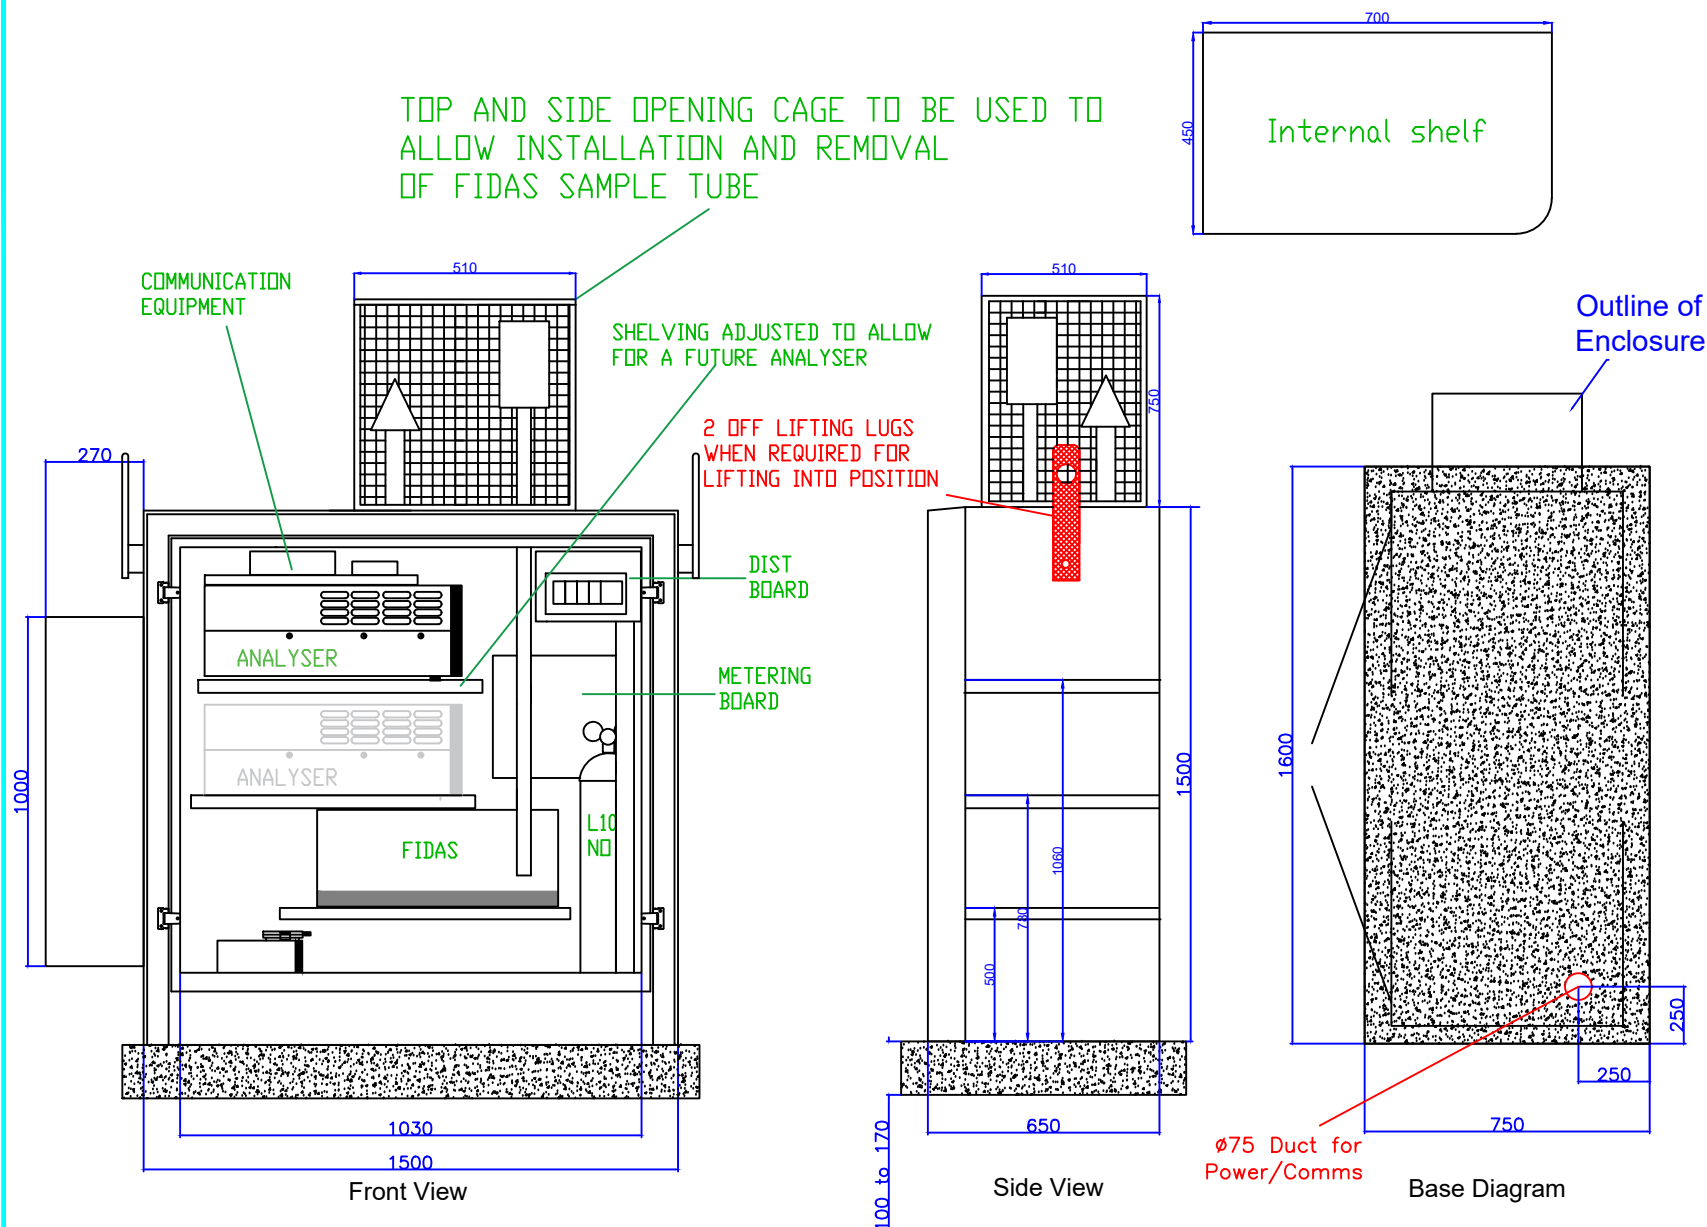

NOTES:

1. ALL DIMENSIONS IN MM
2. EXTERNAL FINISH - GELCOAT, COLOUR GREEN BS4800 14.C.39
3. INTERNAL FINISH - MATT GRP WHITE
4. ET LOCK AND TRIANGULAR PAWL LATCHES
5. CAGE AND SHELF FITTED TO ALLOW FOR A FUTURE ANALYSER
6. FIDAS GLAND FITTED
7. FRONT AND TOP OPENING CAGE FITTED
8. LIFTING LUG HOLES TO BE CAPPED OFF AND SEALED

Rev	Description	Date	Aut	Des	Che	App
Rev 3	Ducting measurement position has change for the base	02/05/2024	AL	AL	FL	FL
Rev 2	Issued for Construction	06/10/2023	AL	AL	FL	FL
Rev 1	For Review and Comment	10/02/2023	AL	AL	FL	FL
Rev	Description	Date	Aut	Des	Che	App

Document Control

Sub-Contractor

Supplier: **ENVIRO TECHNOLOGY SERVICES**
Kingfisher Business Park, B1, London
Rd, Stroud GL5 2BY
01453 733200

Project Title

AQMS Drawings for EA - 2020 Standard

Drawing Title

**PM2.5 PR5 Network Upgrade
Layout Diagram**



© copyright reserved

Parent Model

N/A

Security Classification

OFFICIAL

Scale

n/a

Author

Anthony Long

Designer

Anthony Long

Checker

F LIVINGSTONE

Approver

F LIVINGSTONE

Suitability

Status

3

Revision

Information Container

A2 Sheet Size