


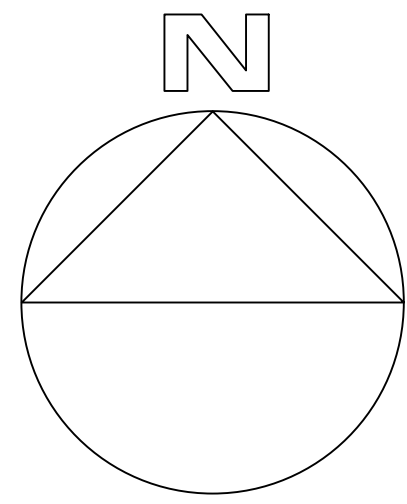


DO NOT SCALE



KEY:

— Site Boundry

— Ownership Boundry

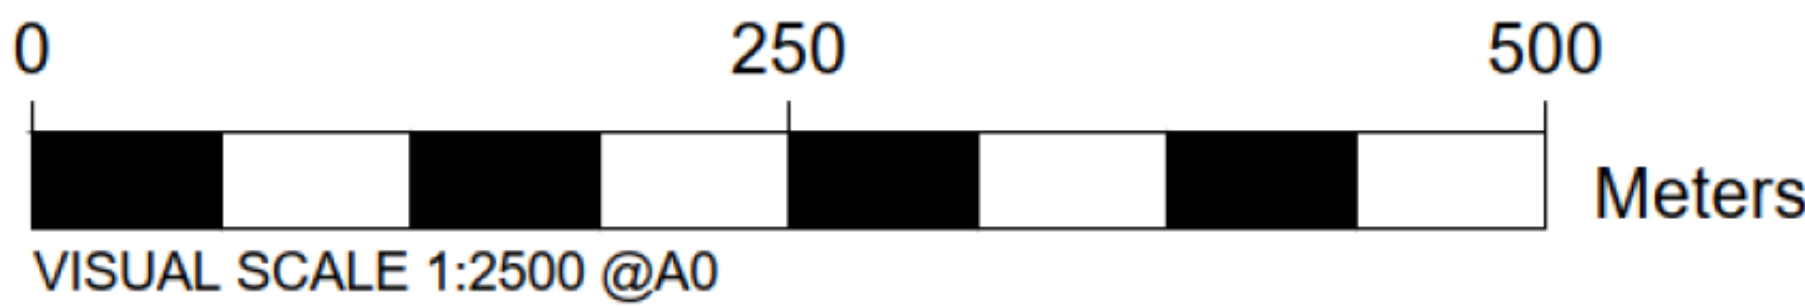

SITE ADDRESS - SPEKE BLVD, SPEKE, LIVERPOOL L24 9BJ



PROJECT: JLR_HALEWOOD				
TITLE: LOCATION_PLAN				
SCALE @ A0: 1:2500@A0	CHECKED:	APPROVED:		
PROJECT No: 70110160	DESIGNED:	DRAWN:	DATE: FEB_24	REV:
DRAWING No: WSP-0160-LP-002				A
© WSP UK Ltd				