

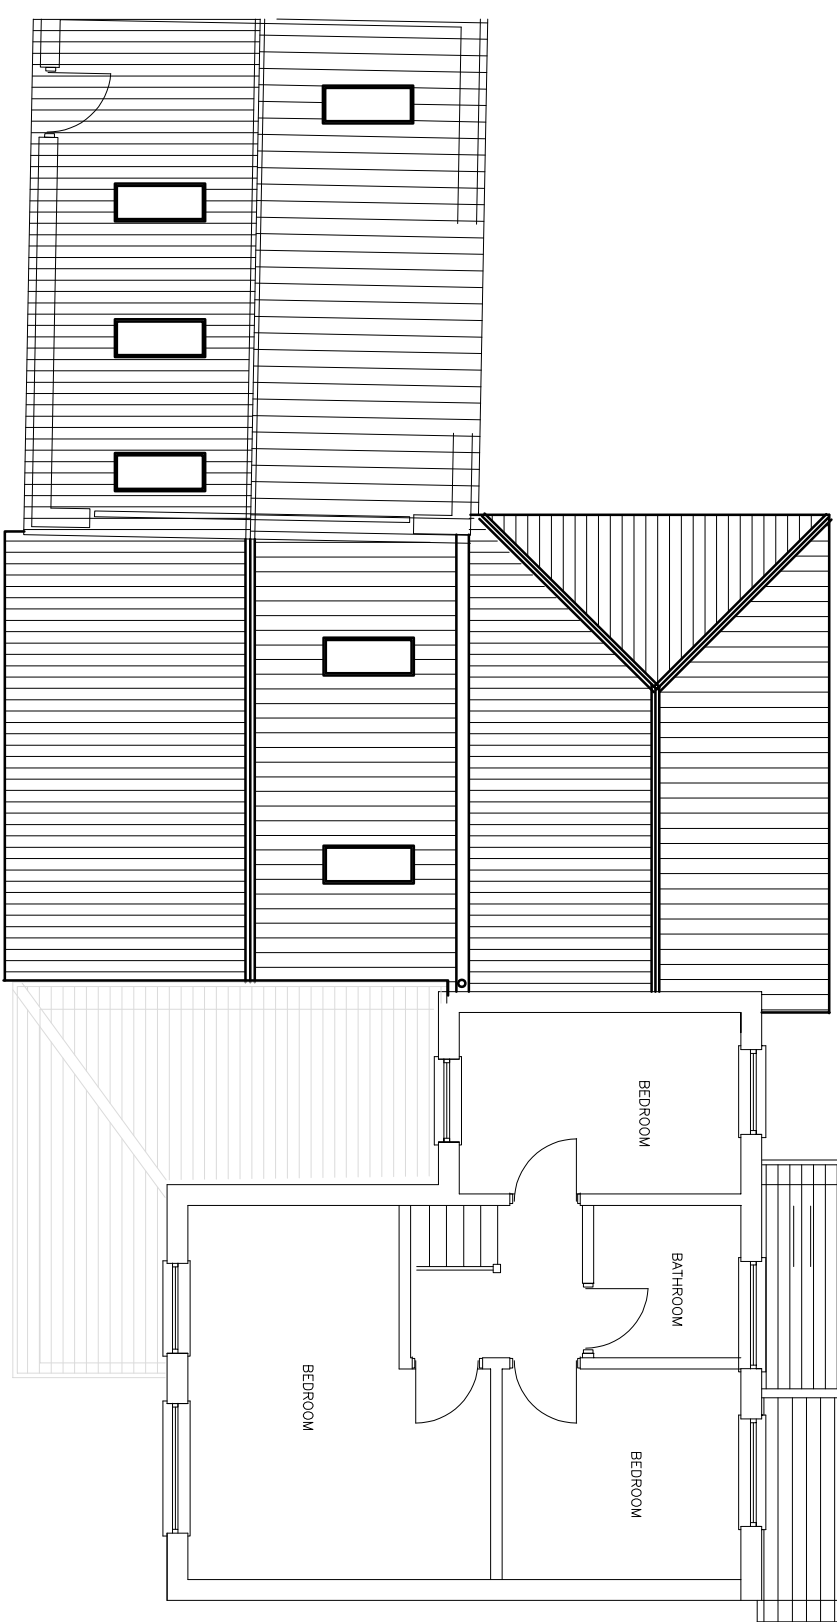


FOR PLANNING ONLY
BUILDING CONTRACTOR TO ARRANGE FOR BUILDING NOTICE SUBMISSION
AND COMPLIANCE WITH BUILDING REGULATIONS


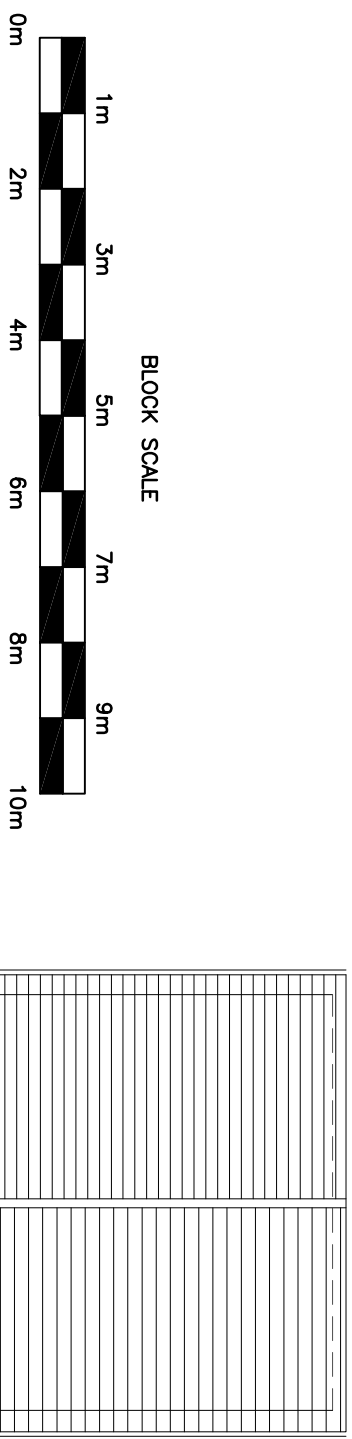


PLAN ON FIRST FLOOR AS PROPOSED
scale 1:100

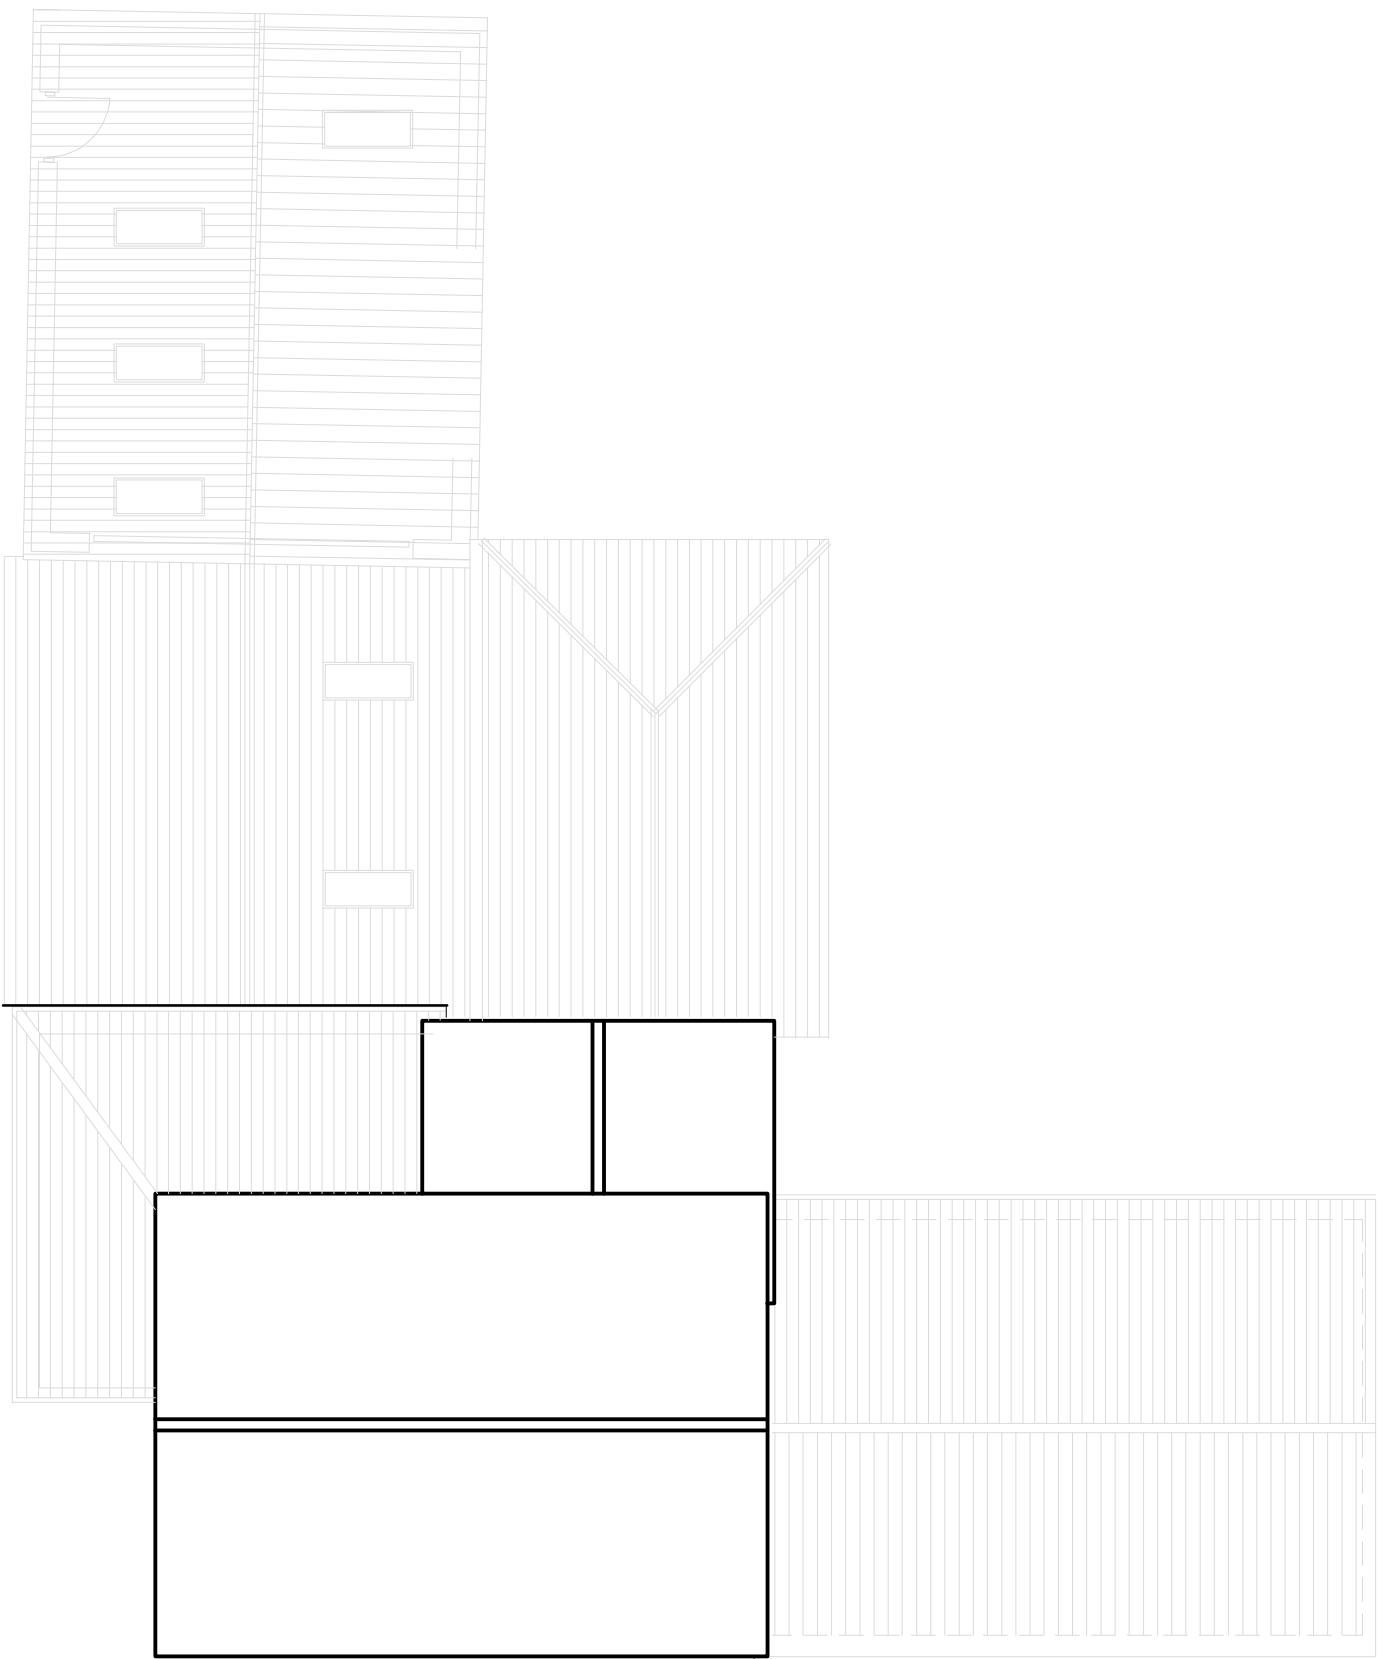

PLAN ON ROOF AS PROPOSED
scale 1:100

BLOCK SCALE

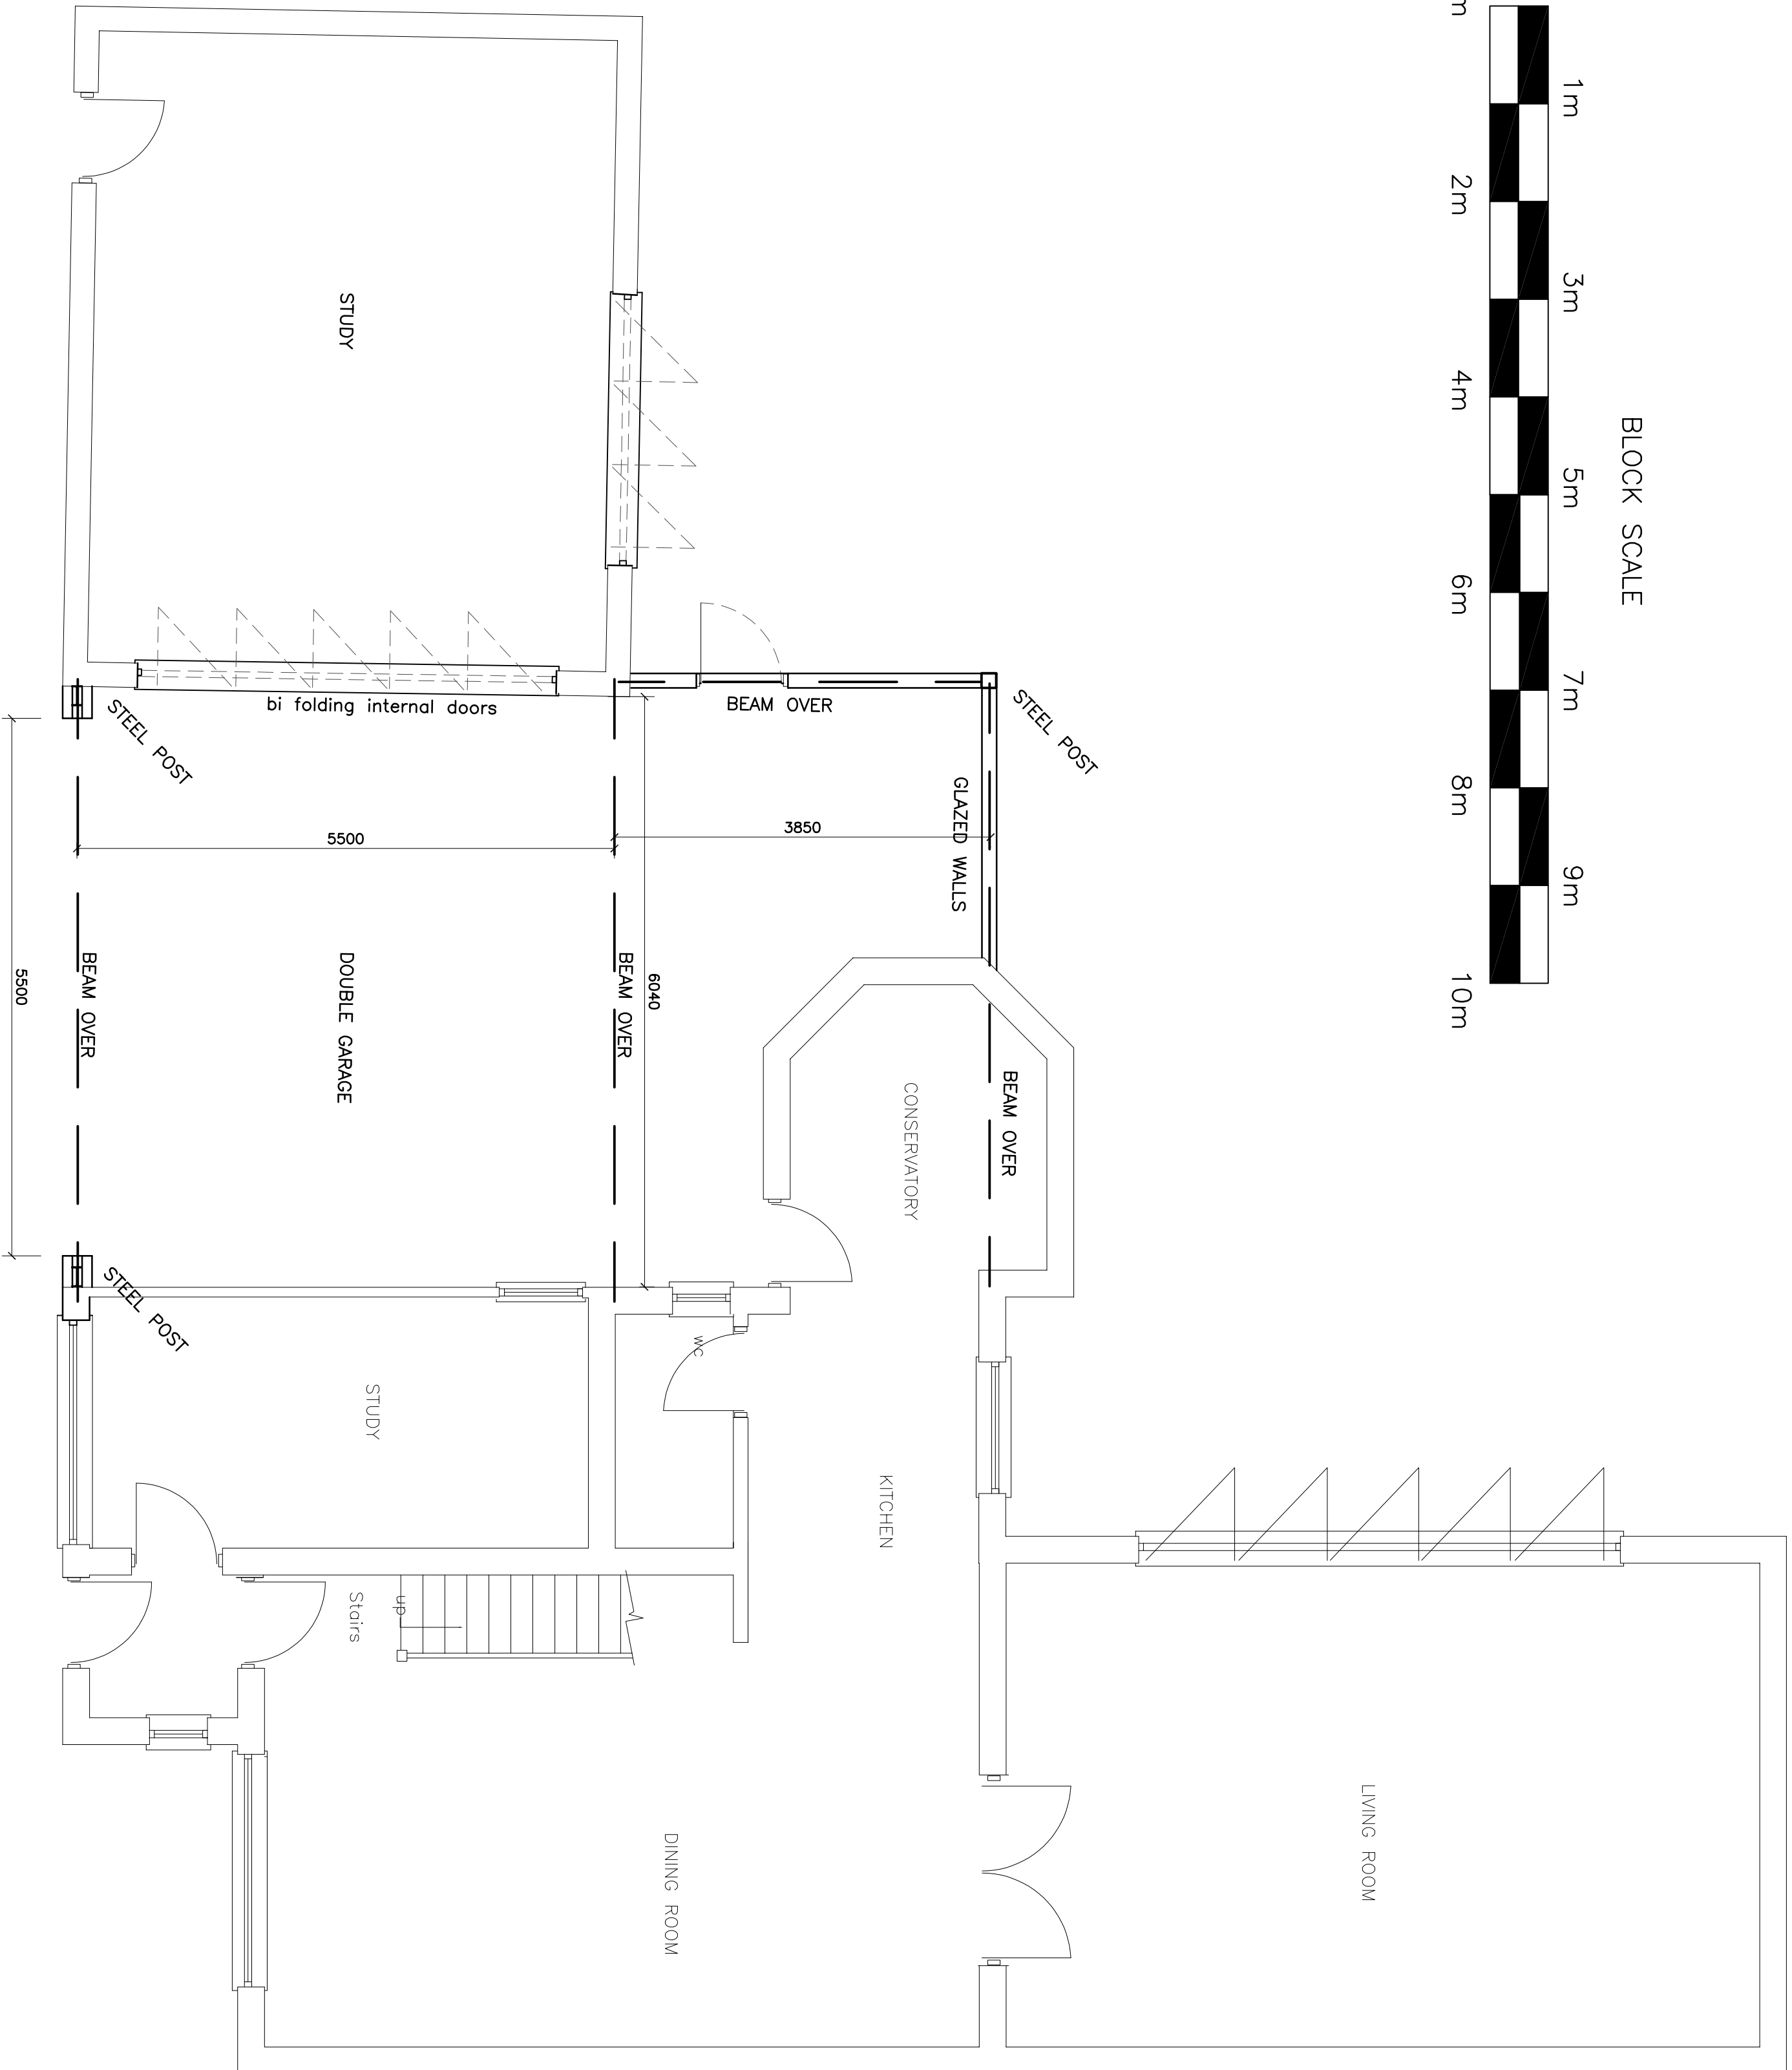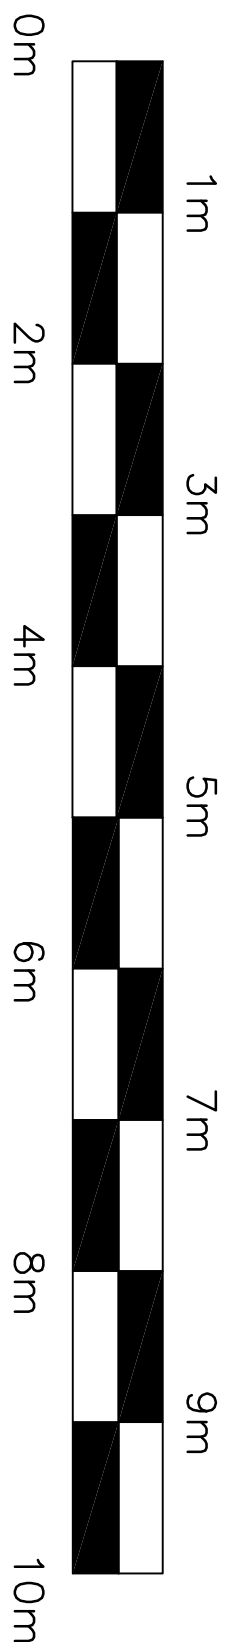

PLAN ON GROUND FLOOR AS PROPOSED

New roof tiles to match existing
New windows and rainwater goods to be upvc, style to match existing

FOR PROPOSED ELEVATIONS SEE DRG 03

21 Harrison Hey proposed plans

L36 5YR

Mr & Mrs Ratcliffe

Proposed Garage conversion / extension

August 2021

Scale 1 : 50 (uno)

A1 size drawing

DRG. 04