



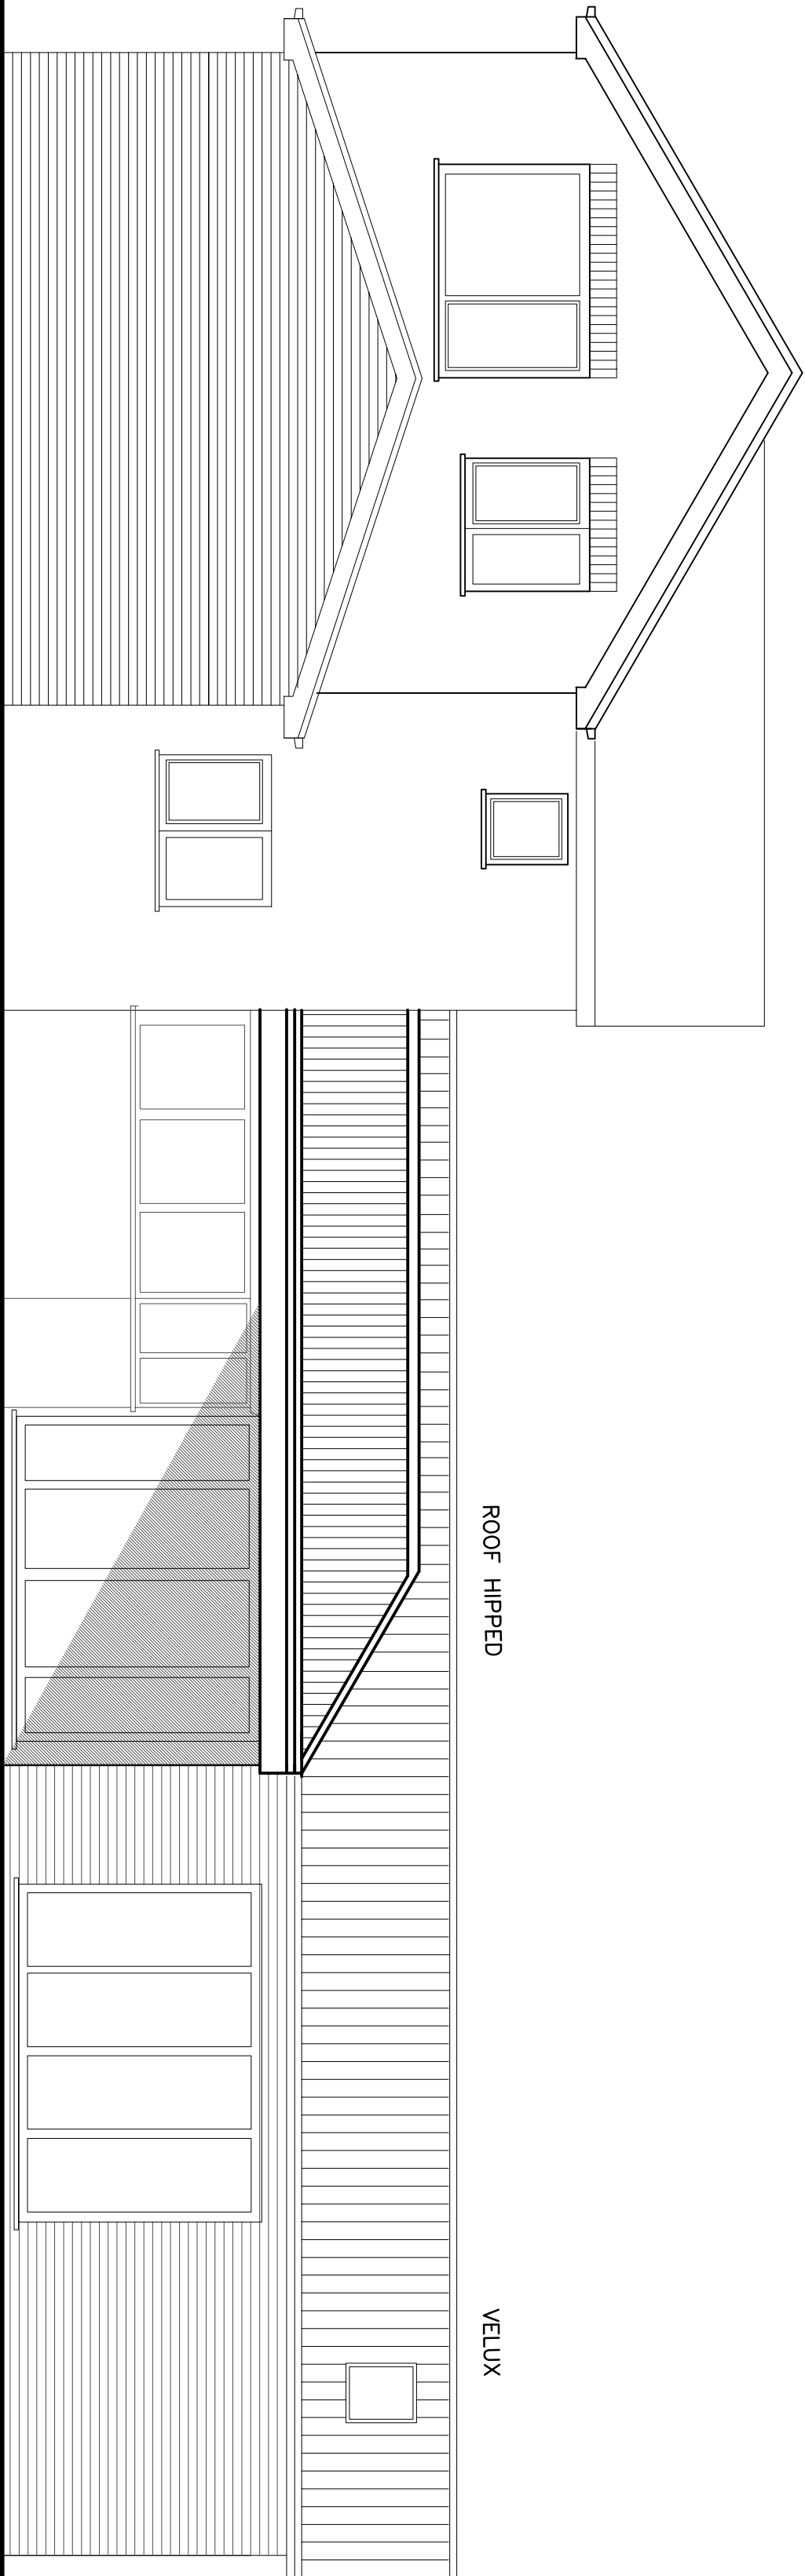


REAR ELEVATION AS PROPOSED

GLAZED WALLS
STEEL POST

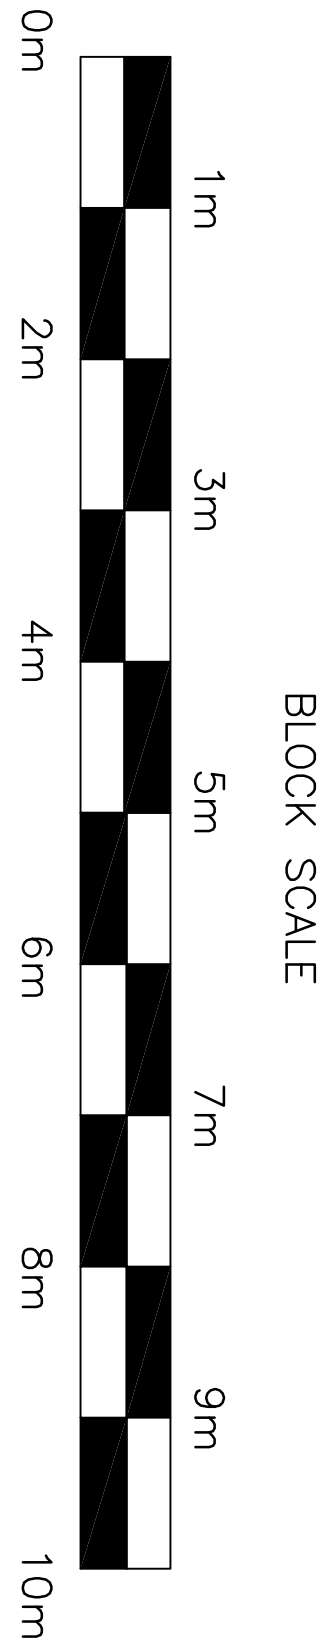


New roof tiles to match existing
New windows and rainwater goods to be upvc, style to match existing

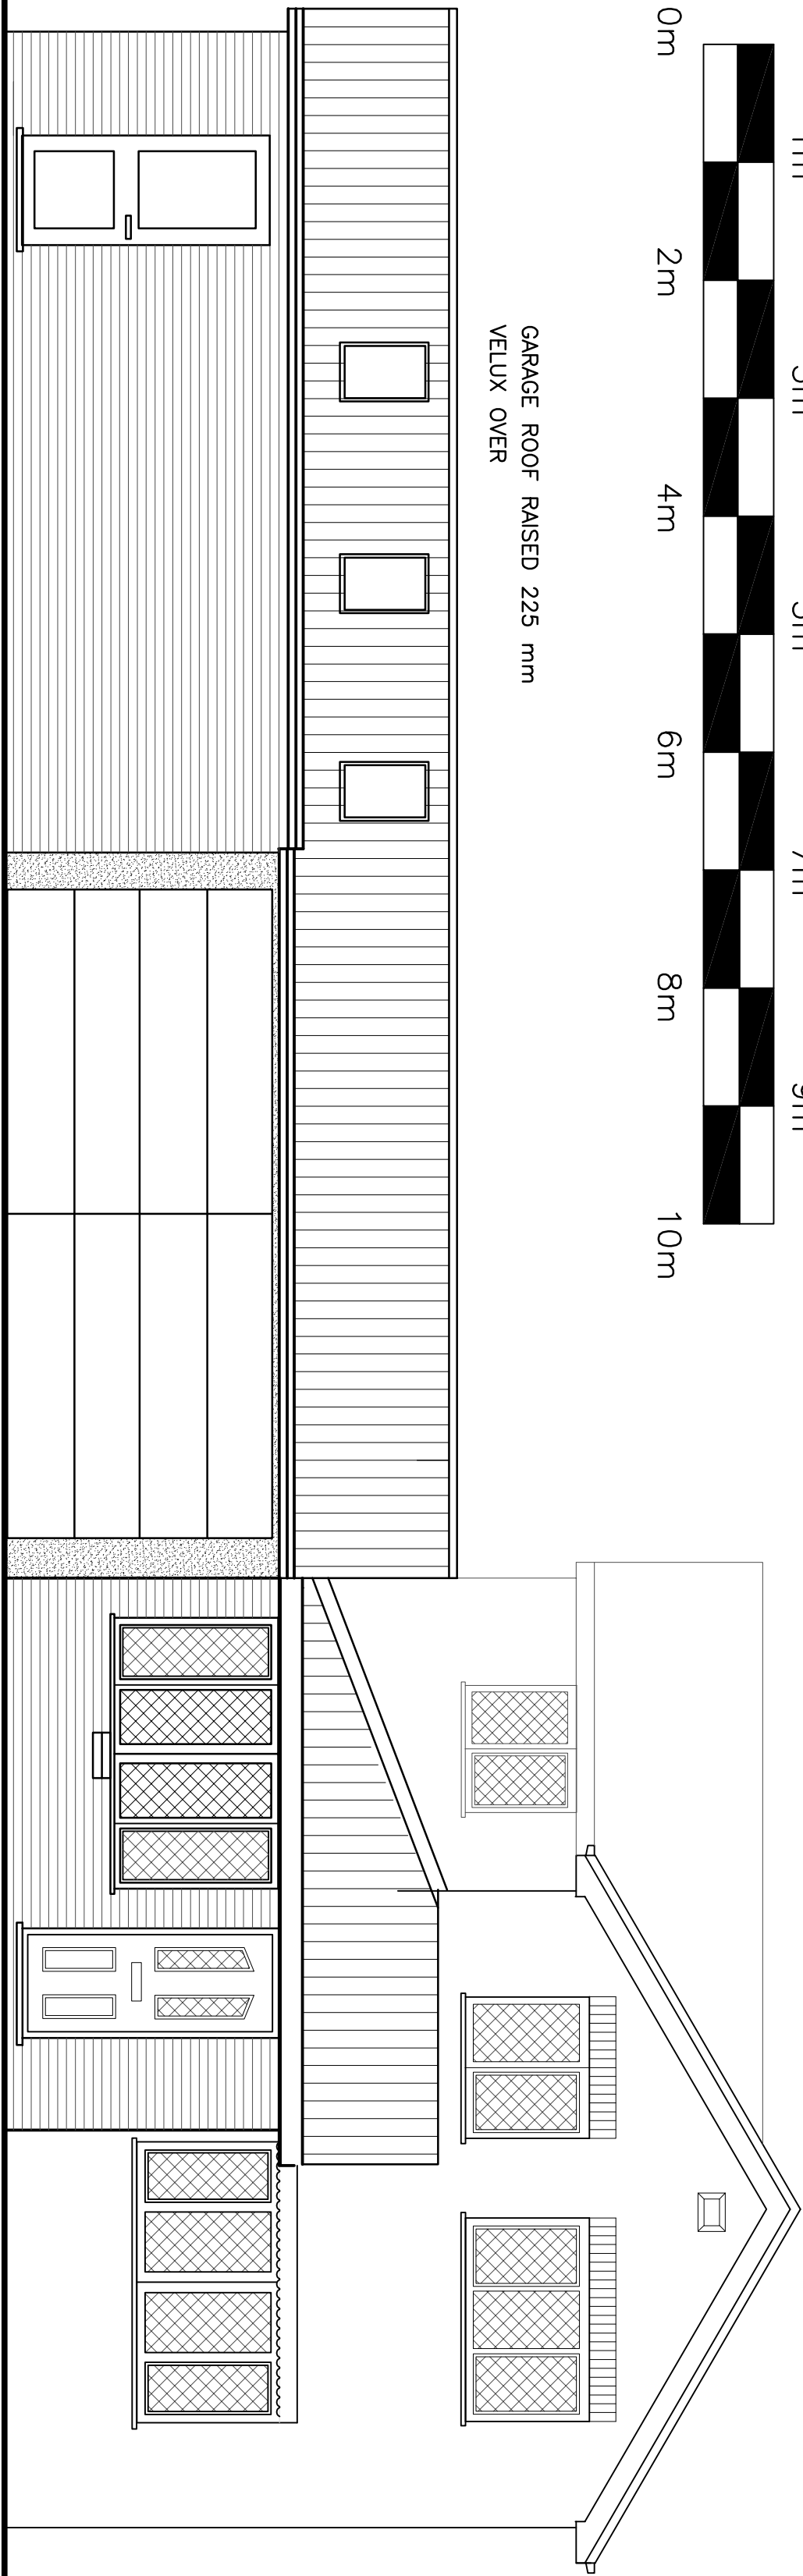

FRONT ELEVATION AS PROPOSED

GLAZED DOOR

ELECTRONICALLY OPERATED DOUBLE GARAGE DOOR

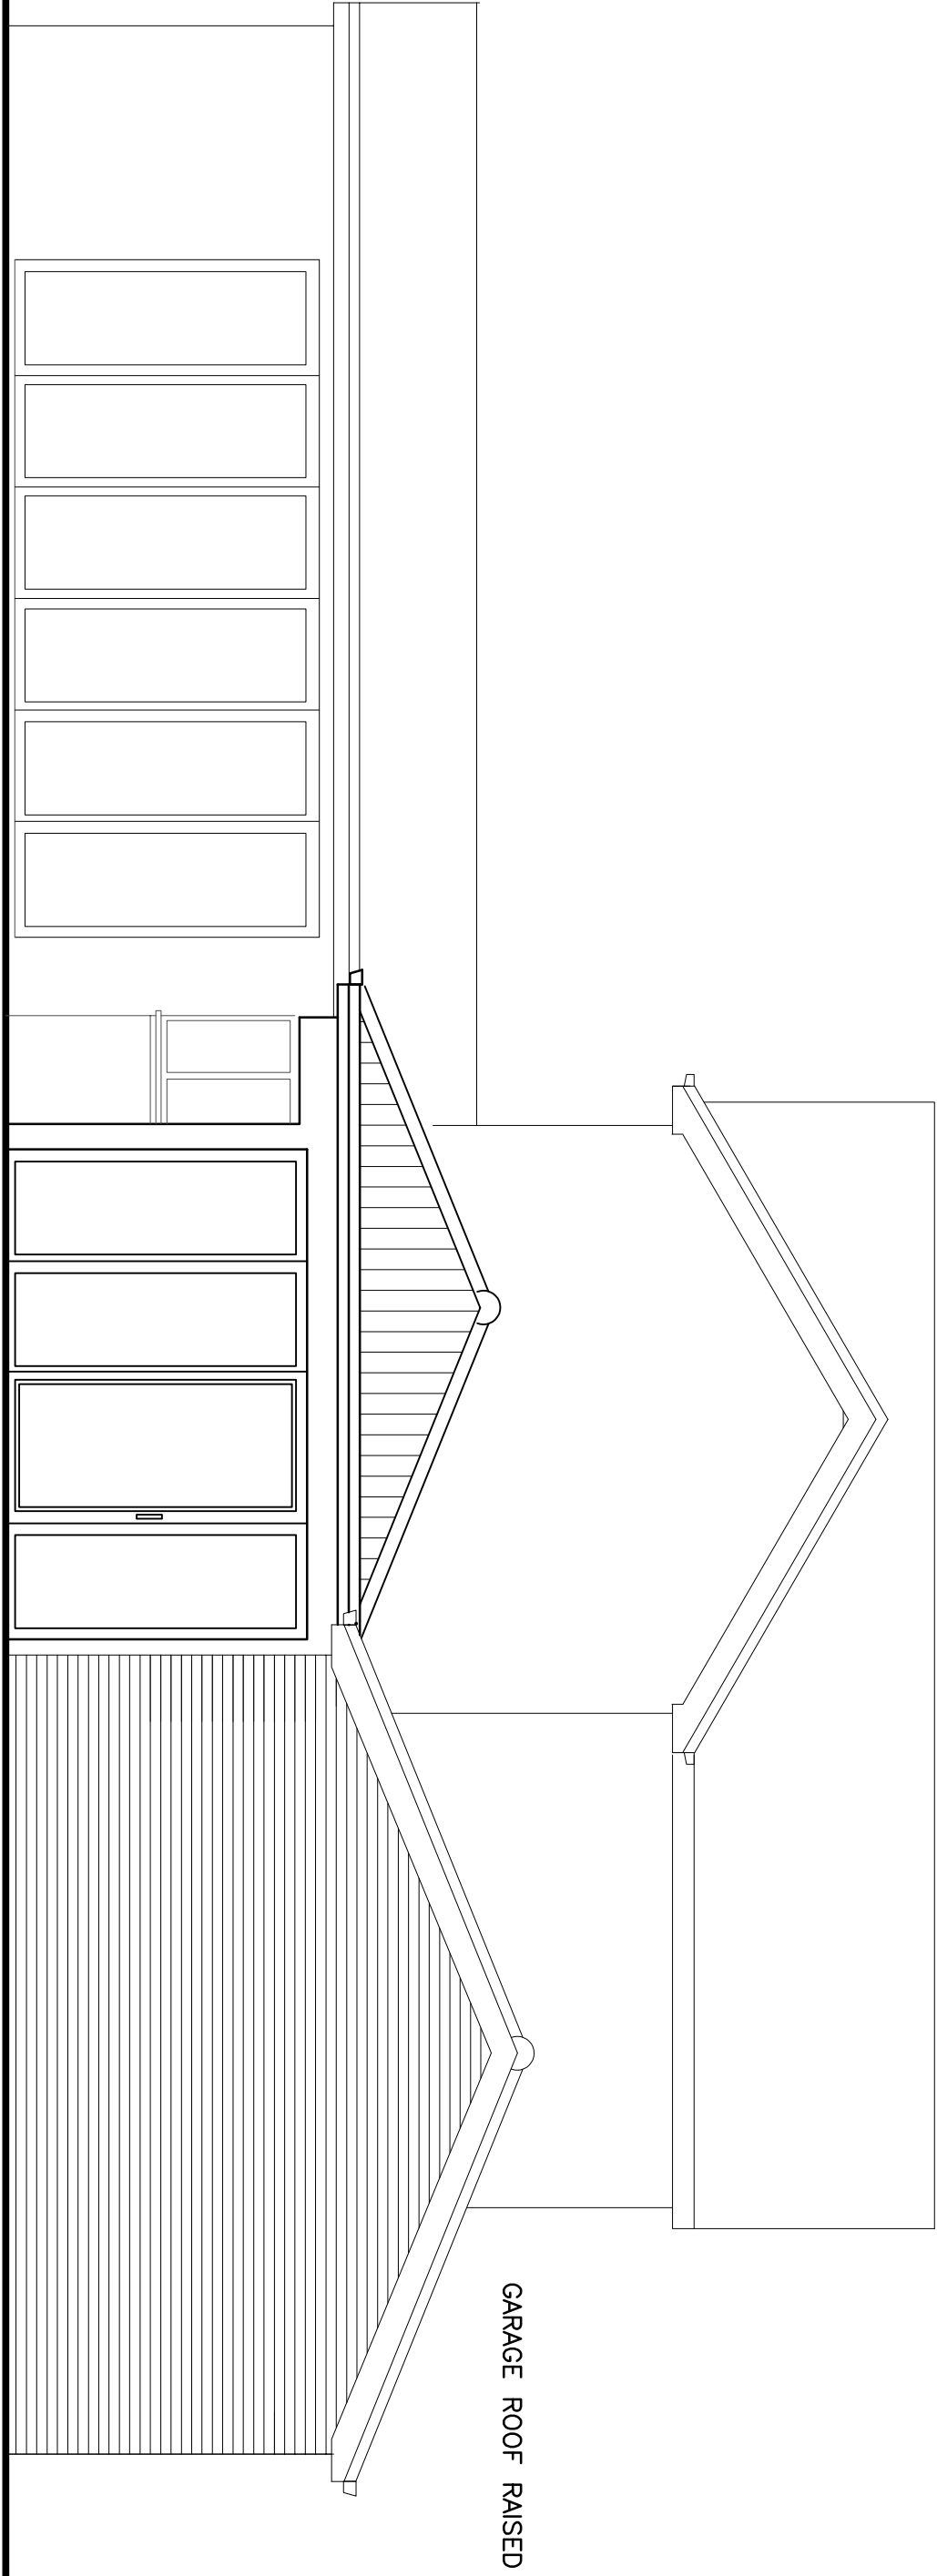

SIDE ELEVATION AS PROPOSED

FOR PROPOSED PLANS SEE DRG 04