

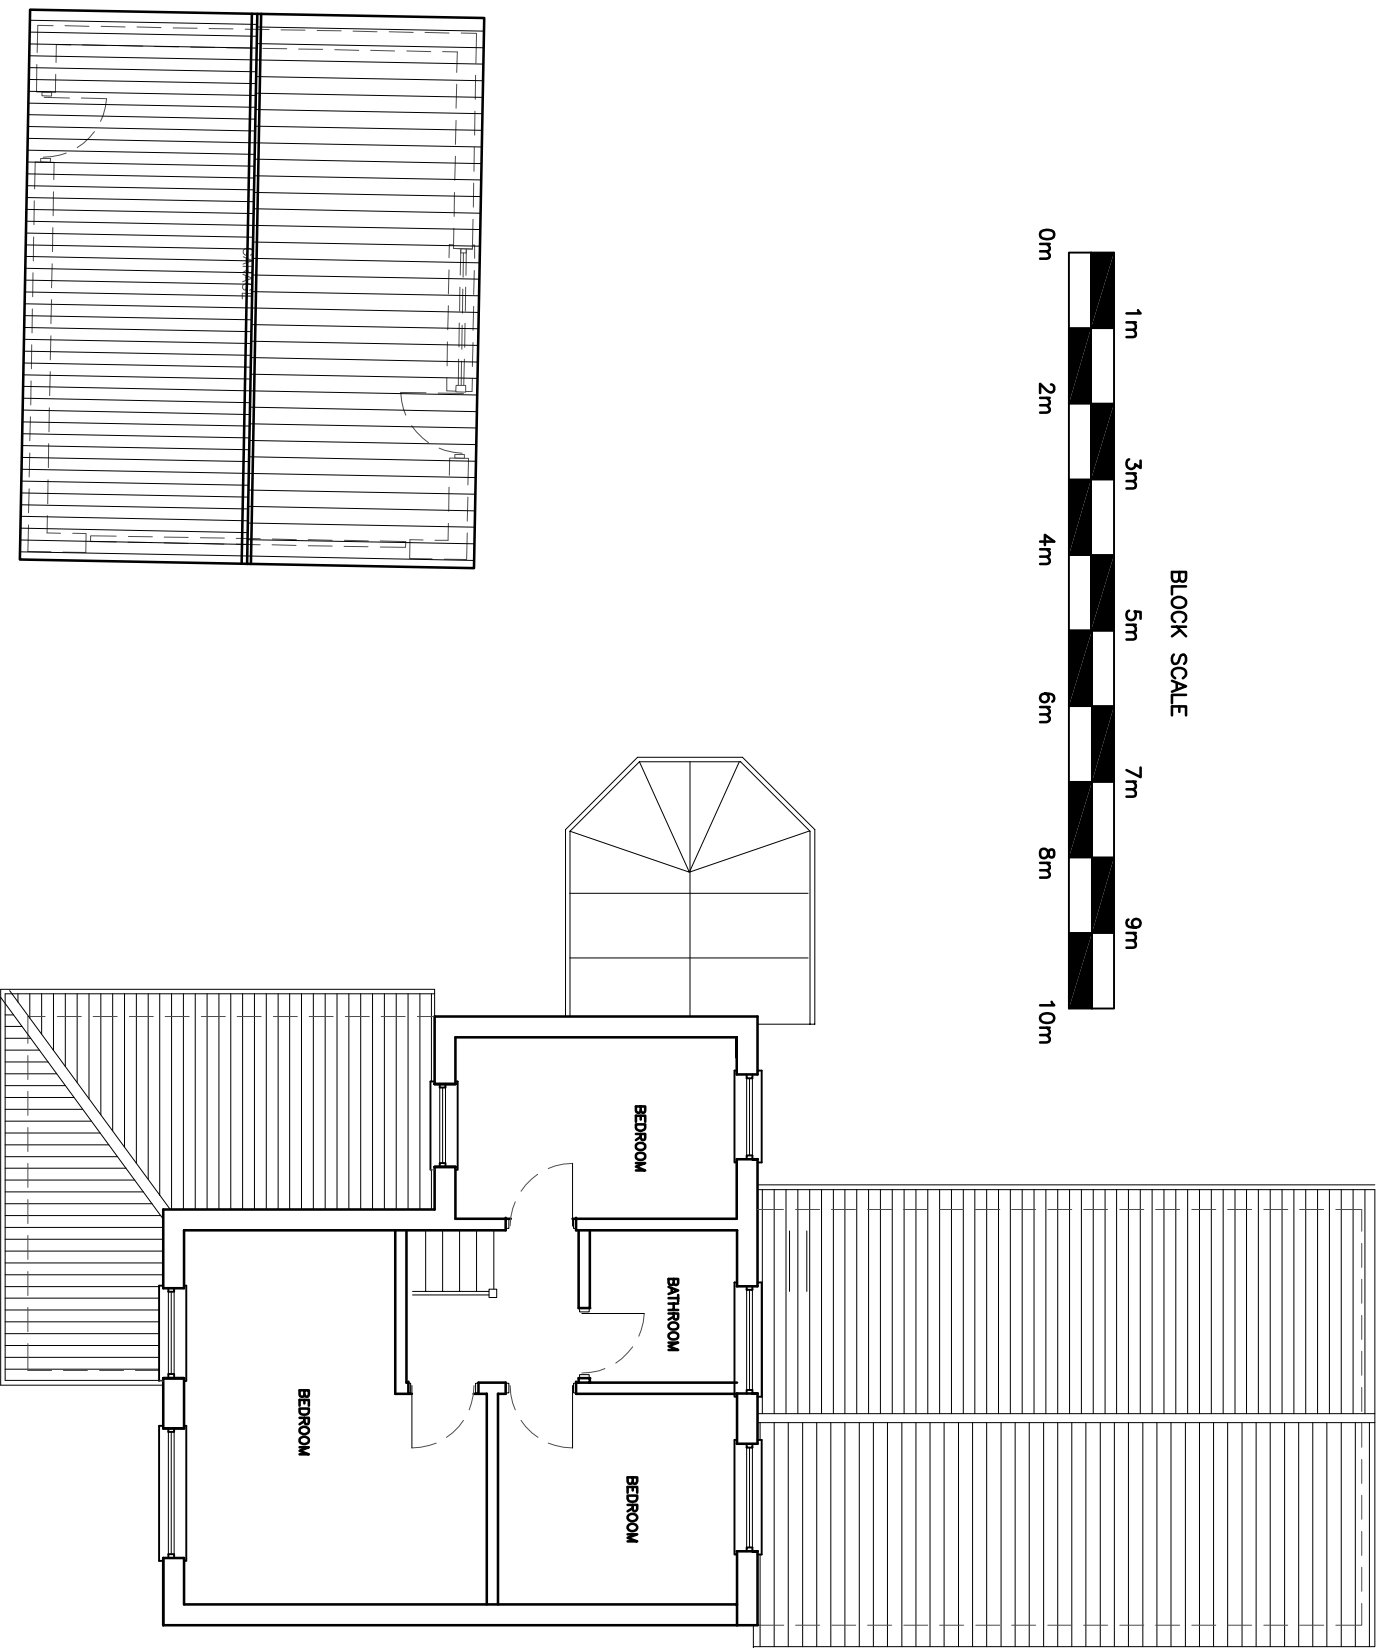
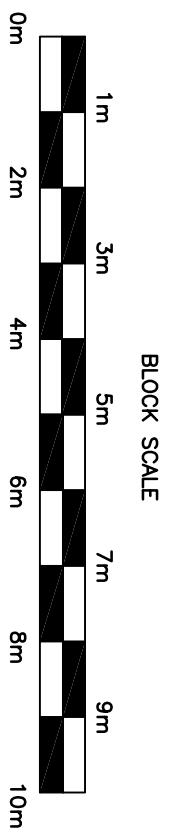


FOR PLANNING ONLY
BUILDING CONTRACTOR TO ARRANGE FOR BUILDING NOTICE SUBMISSION
AND COMPLIANCE WITH BUILDING REGULATIONS

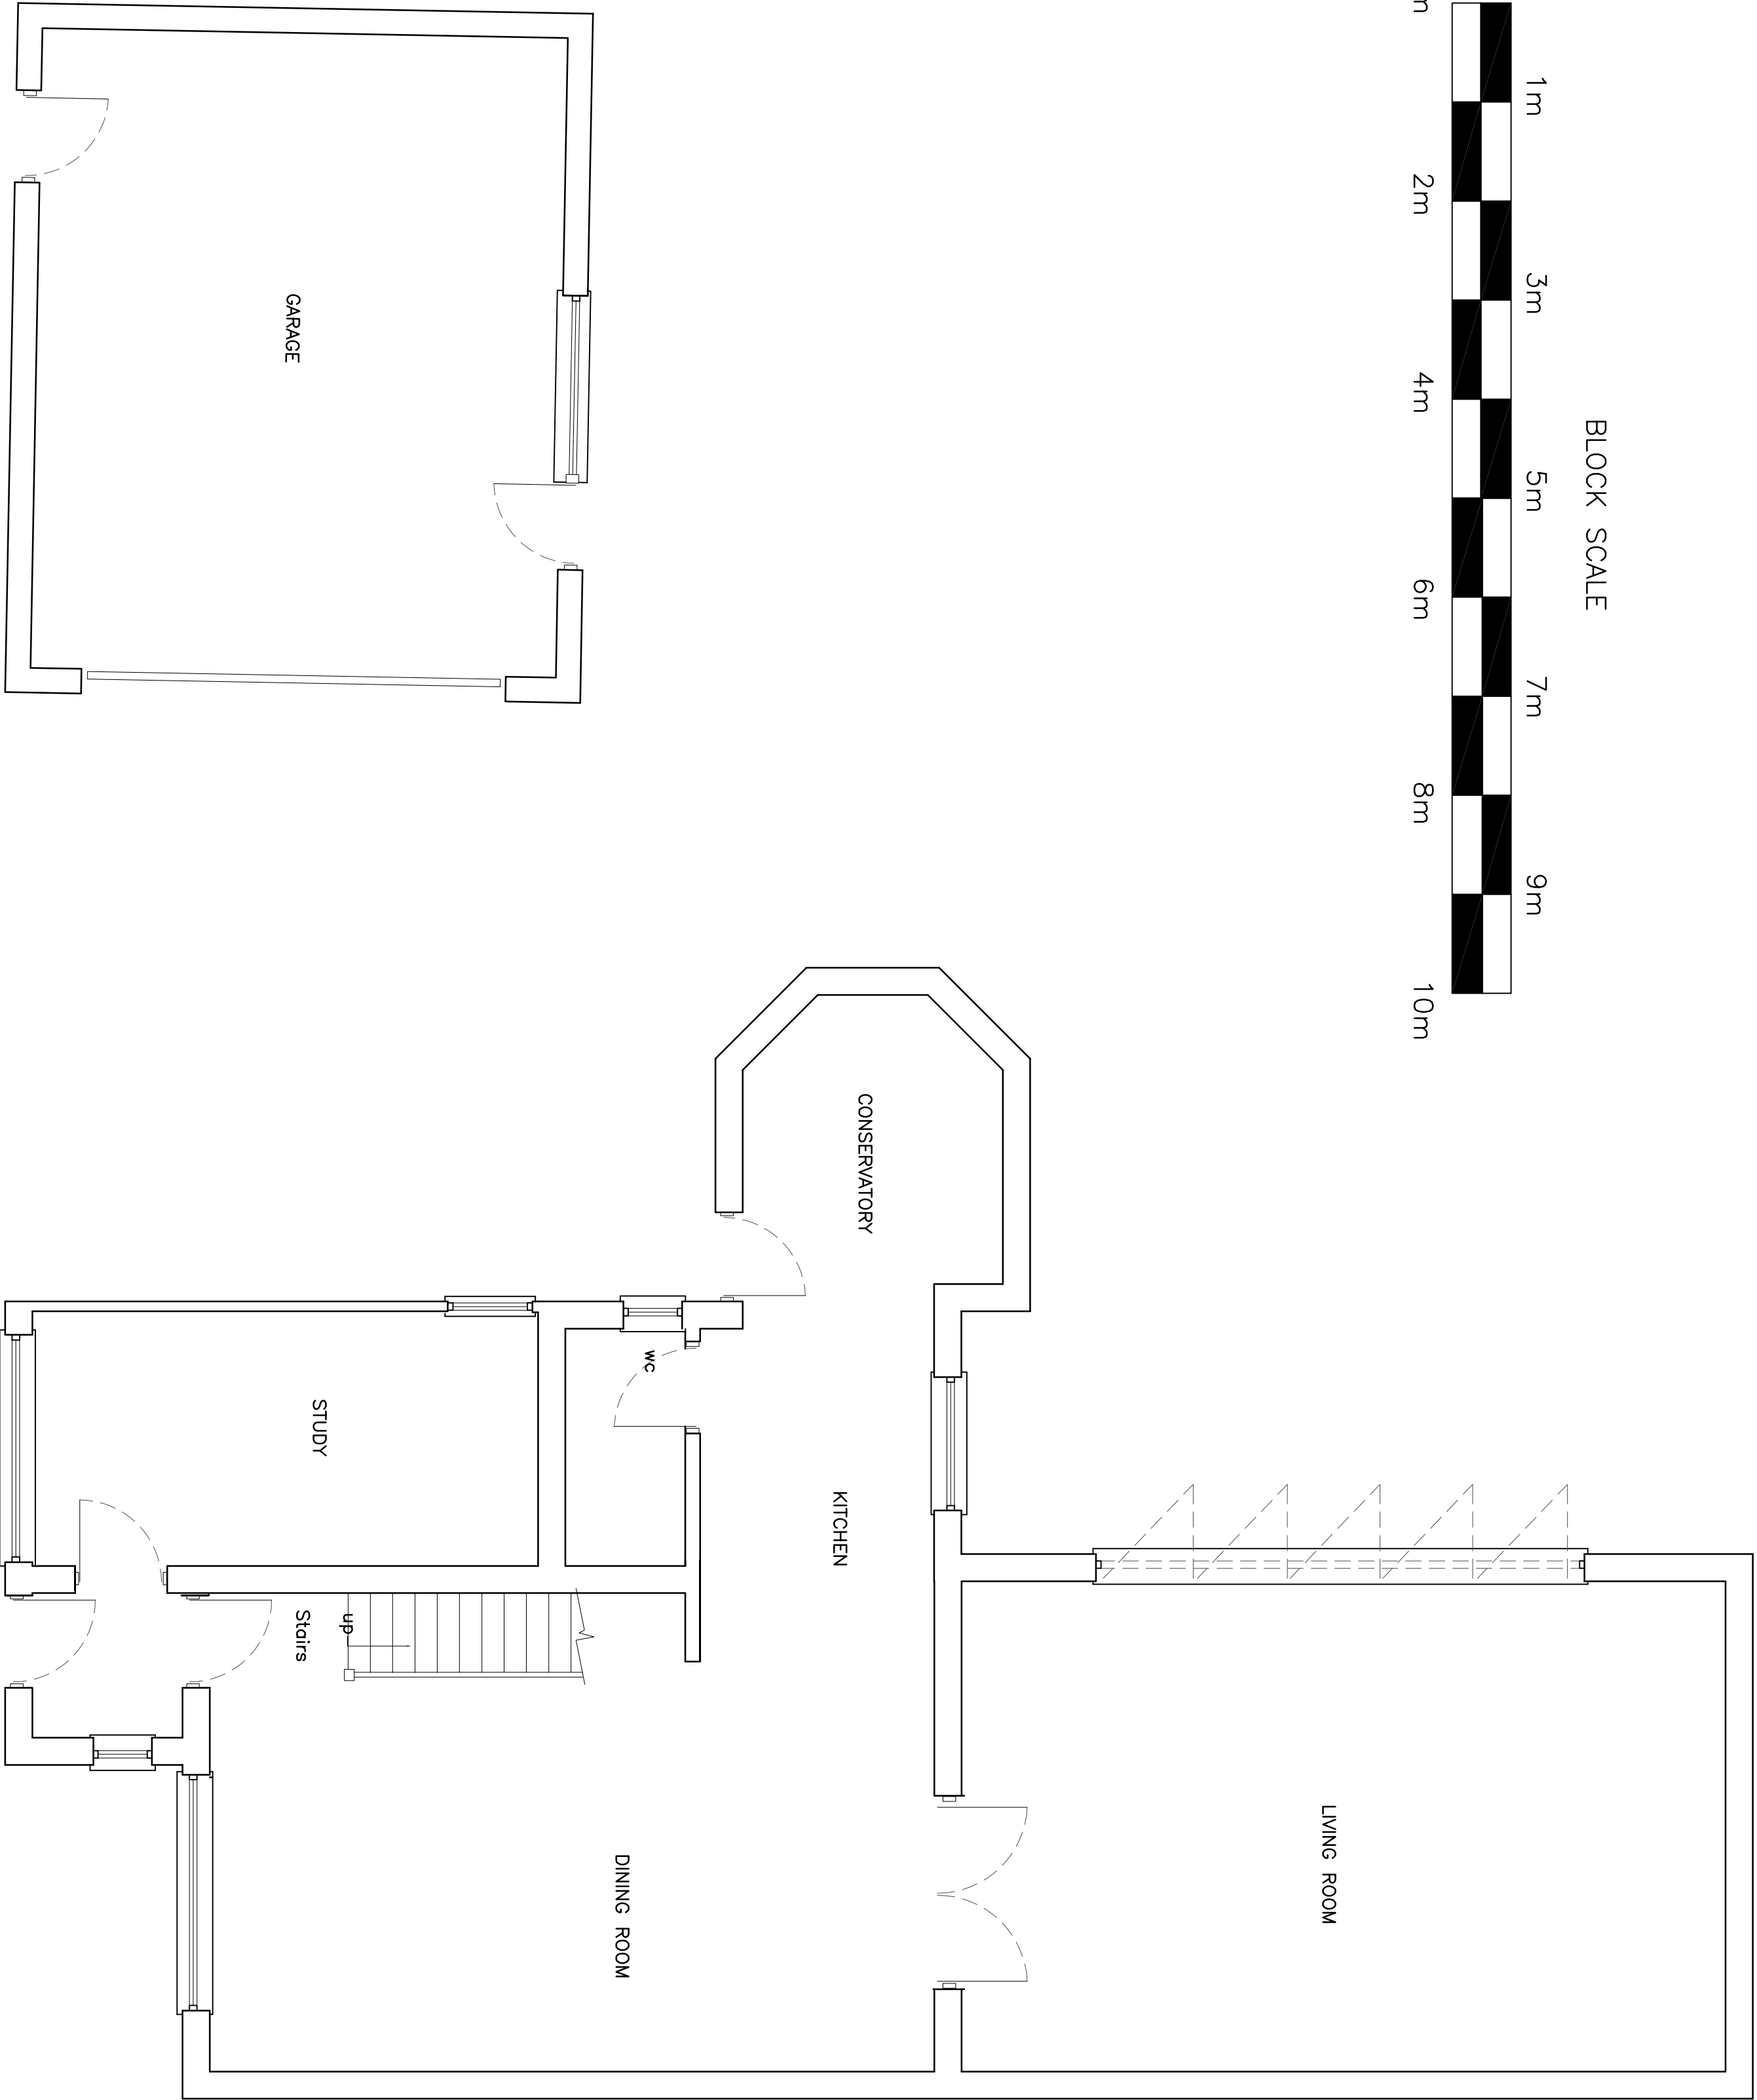

PLAN ON FIRST FLOOR AS EXISTING
scale 1:100

PLAN ON GROUND FLOOR AS EXISTING

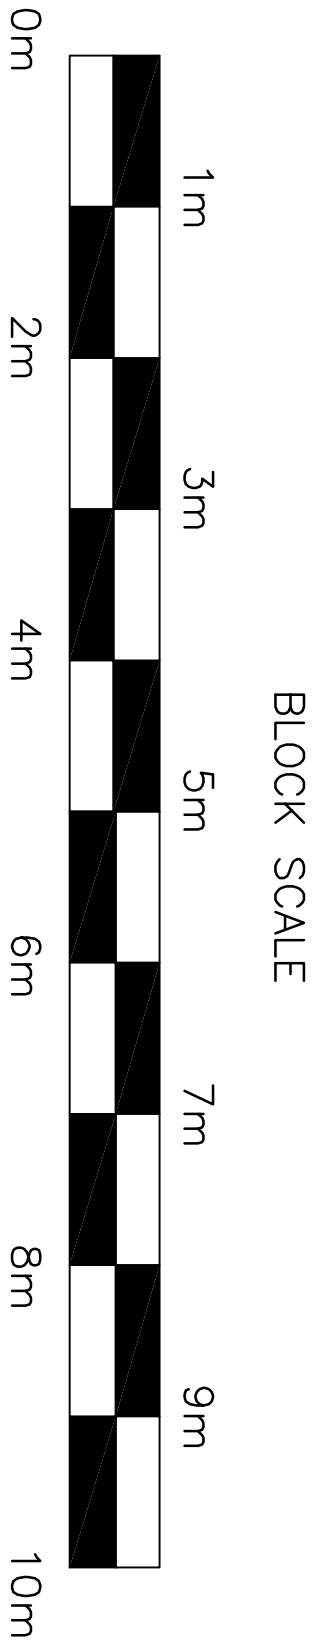

PLAN ON ROOF AS EXISTING
scale 1:100

