

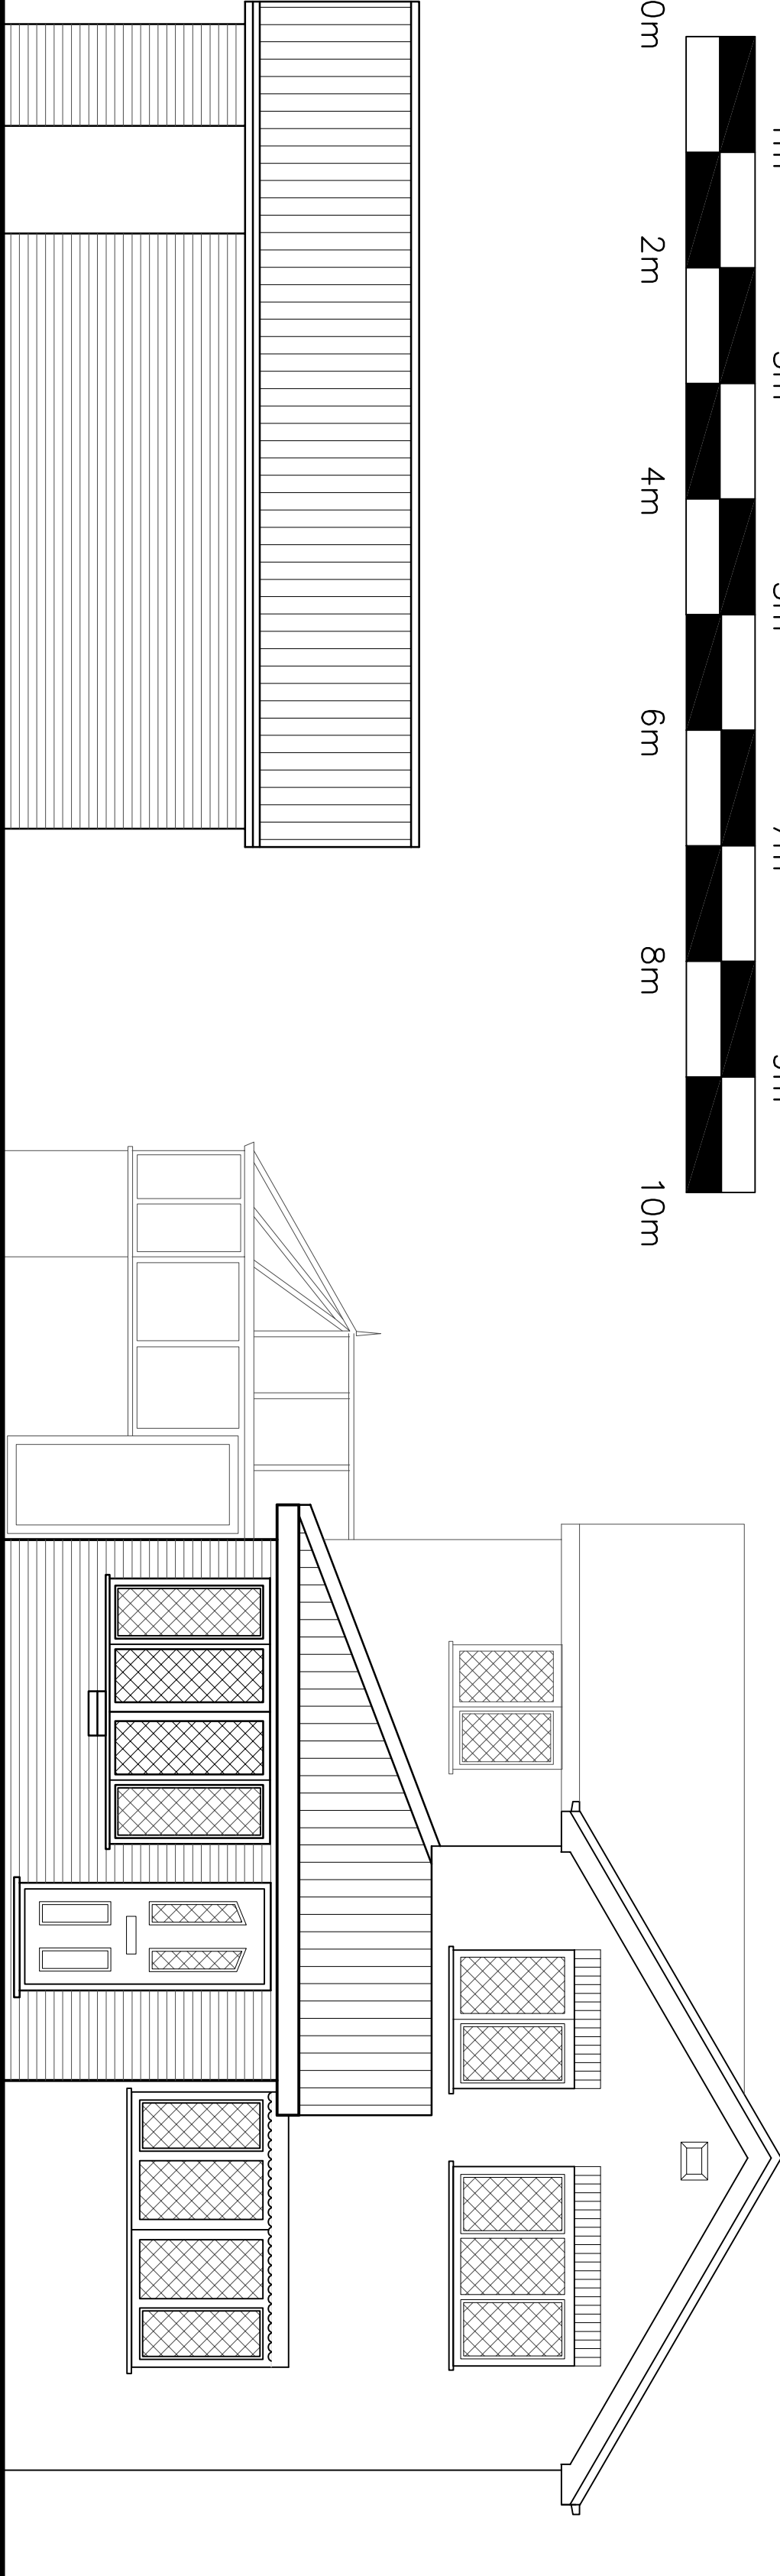


FOR PLANNING ONLY
BUILDING CONTRACTOR TO ARRANGE FOR BUILDING NOTICE SUBMISSION
AND COMPLIANCE WITH BUILDING REGULATIONS

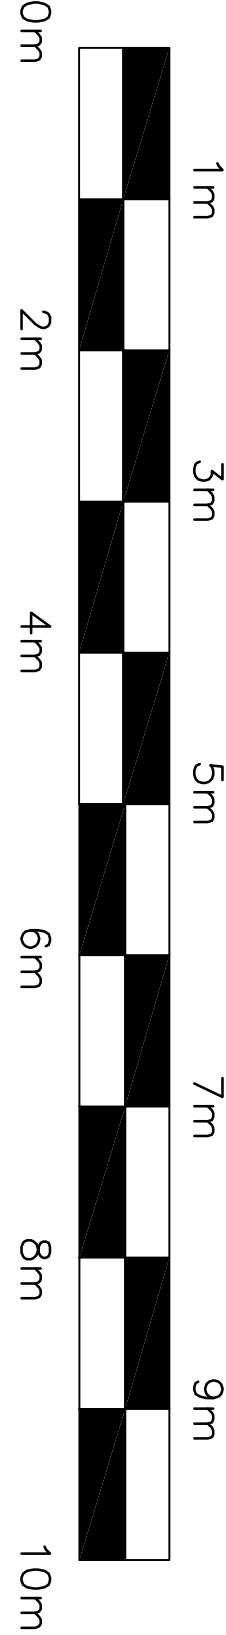


FRONT ELEVATION AS EXISTING

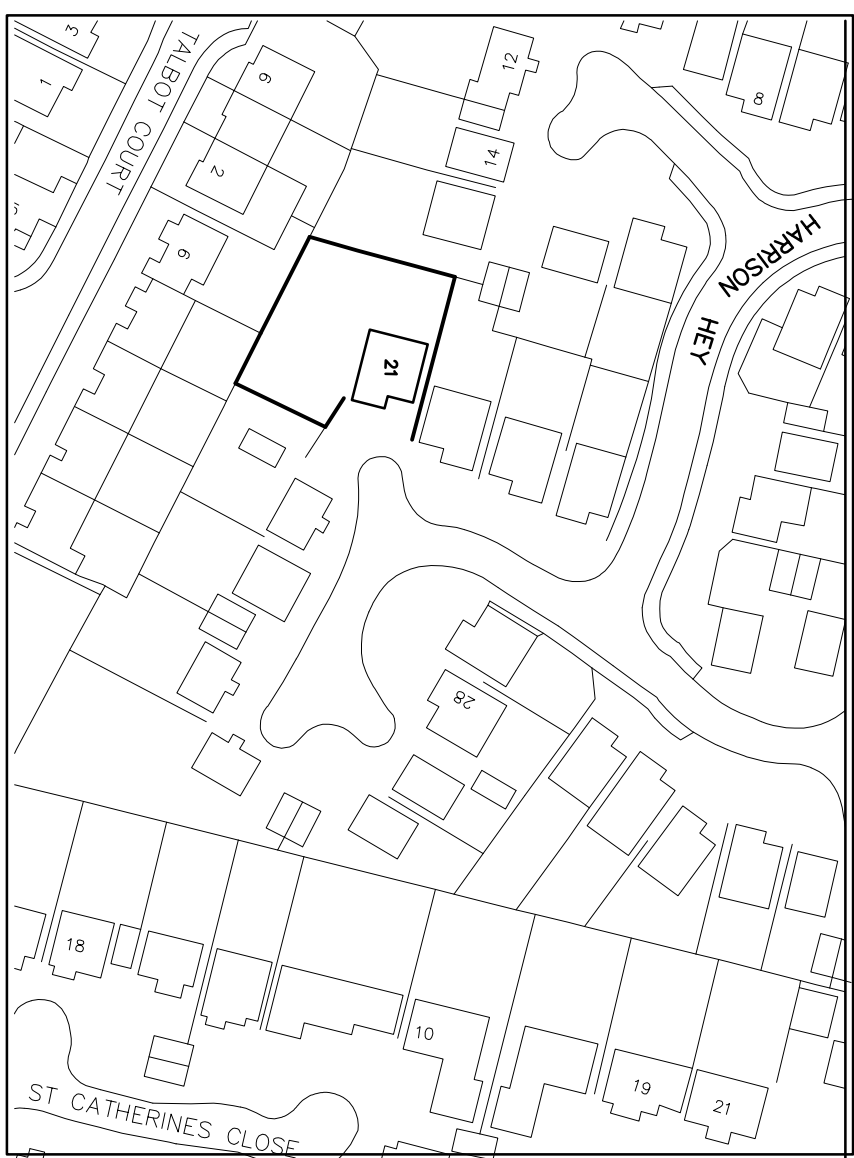


Location Plan 1:1000


BLOCK SCALE

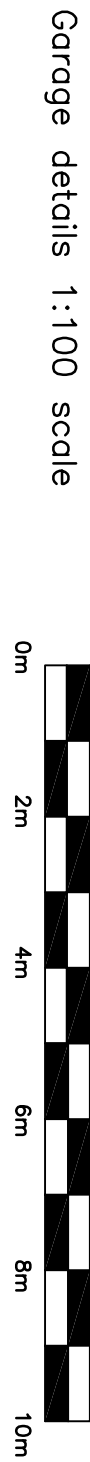


Garage details 1:100 scale

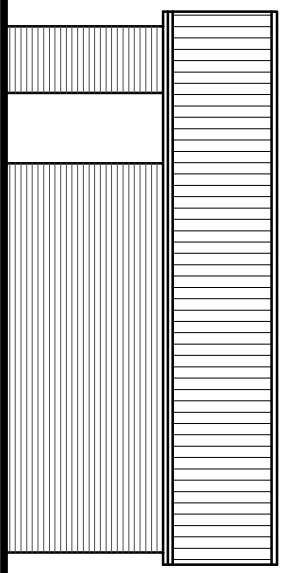


FRONT ELEVATION AS EXISTING
Detached Garage

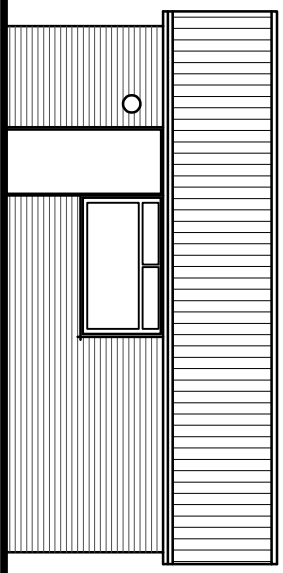


REAR ELEVATION AS EXISTING
Detached Garage

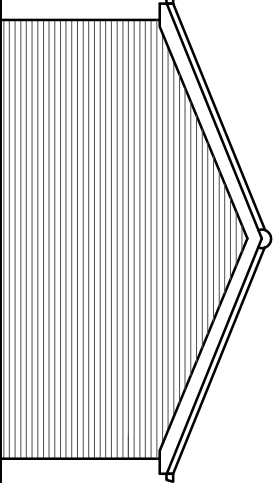


SIDE ELEVATION AS EXISTING
Detached Garage

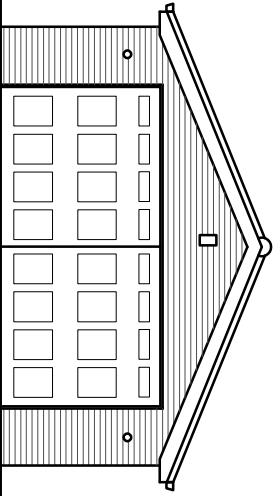


SIDE ELEVATION AS EXISTING
Detached Garage

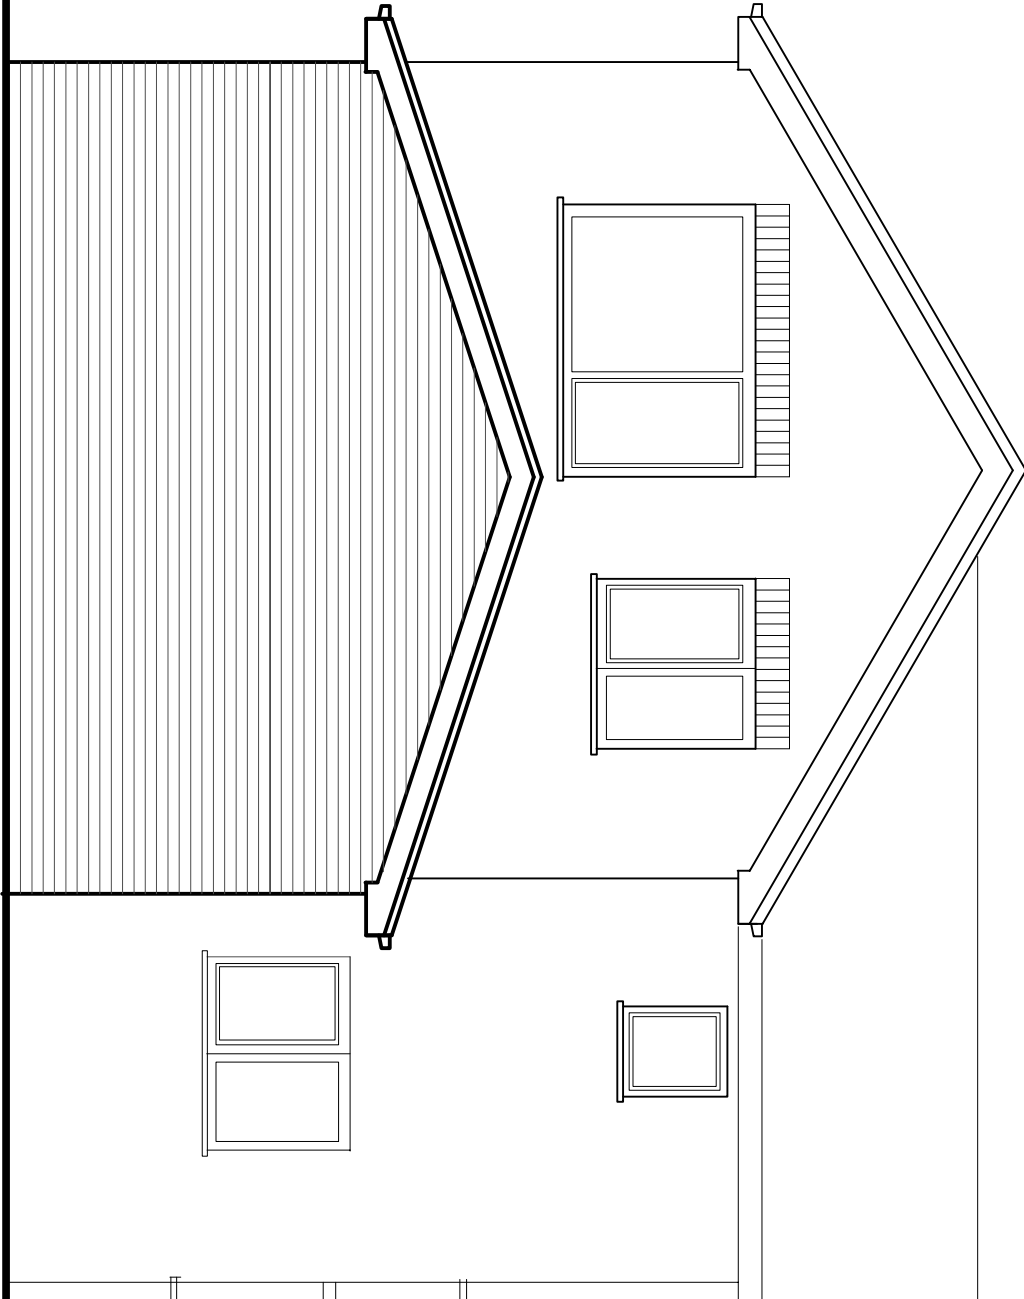

REAR ELEVATION AS EXISTING

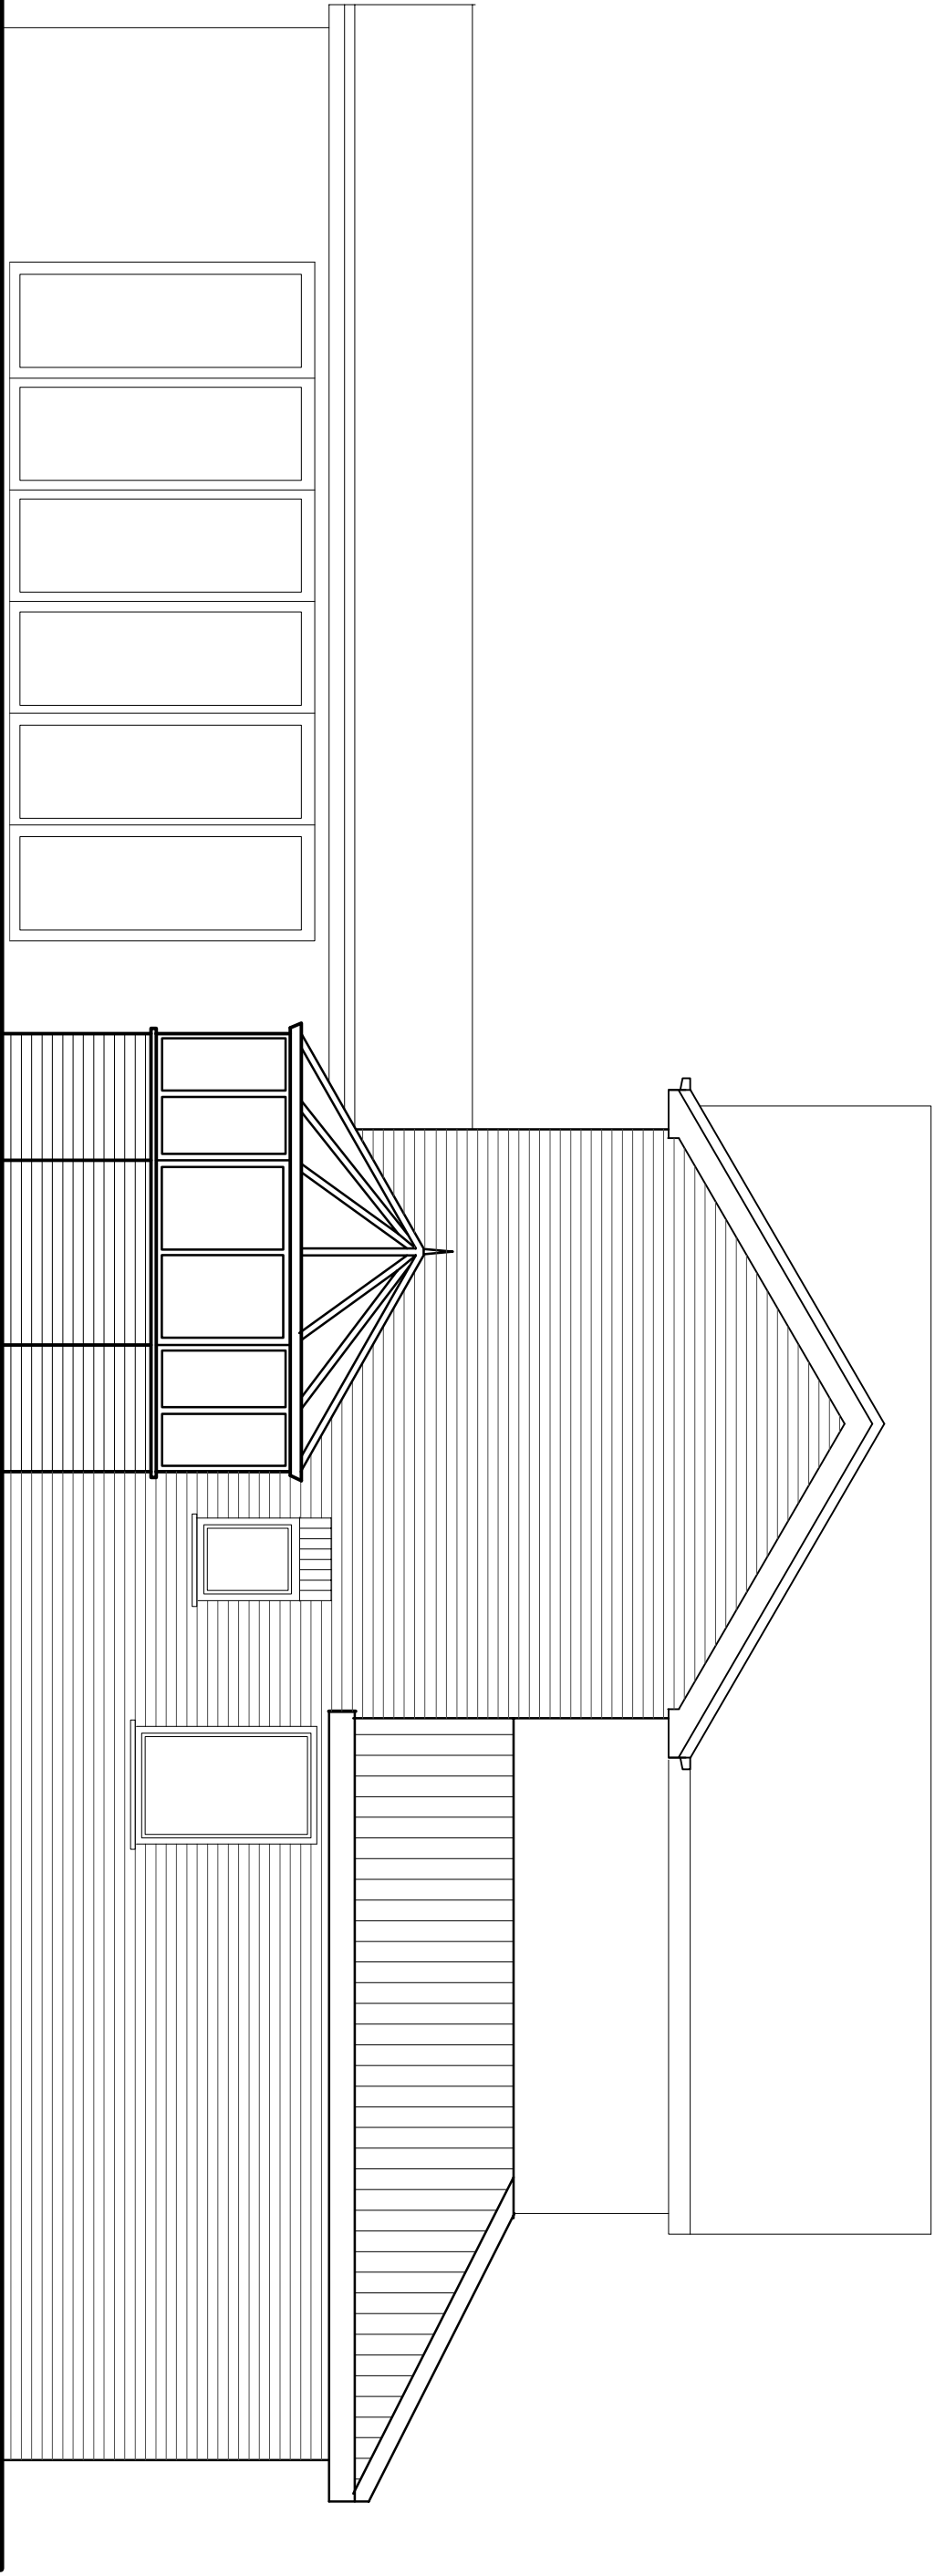

SIDE ELEVATION AS EXISTING

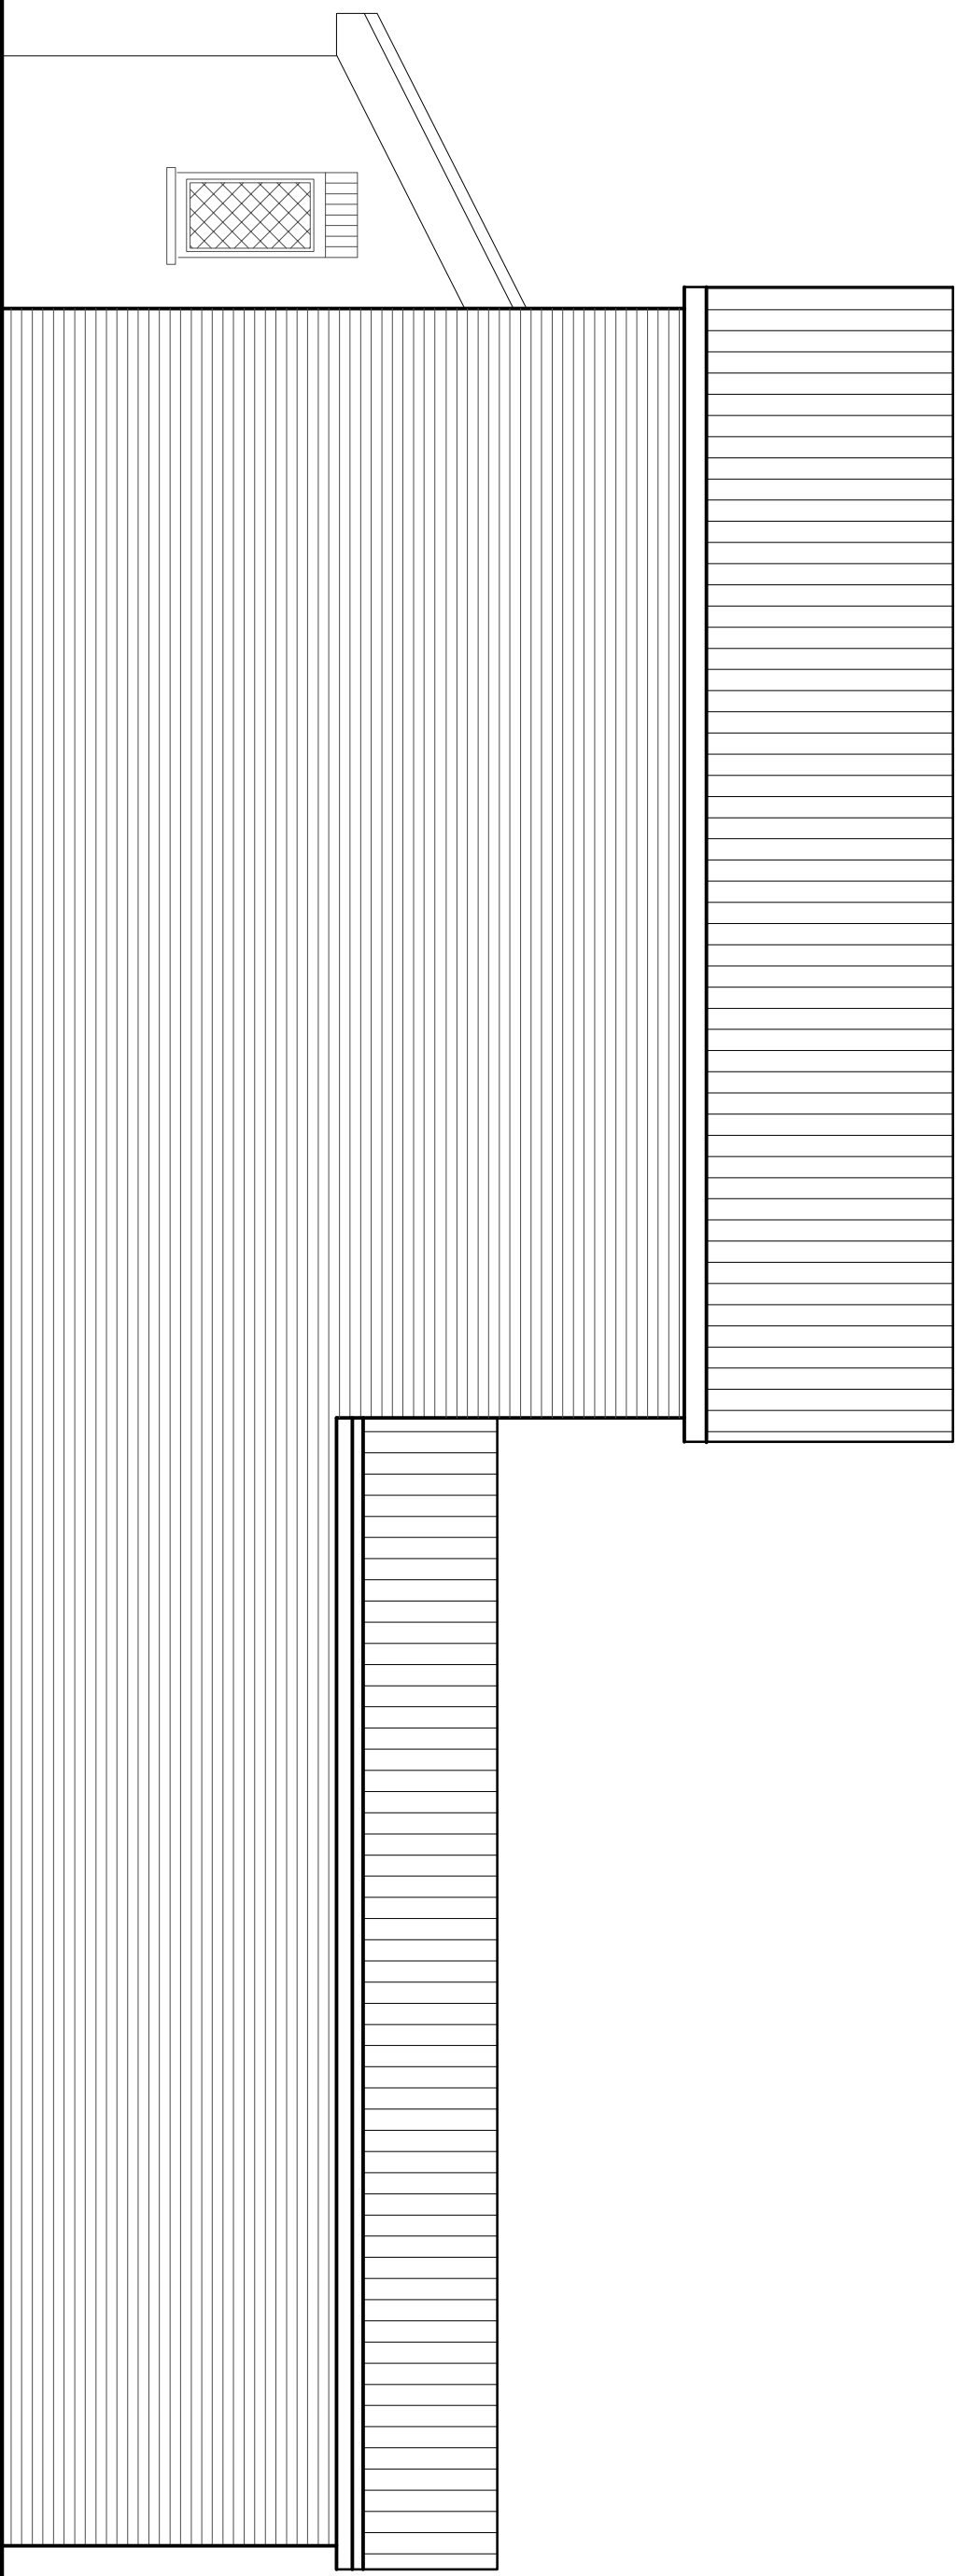

SIDE ELEVATION AS EXISTING

FOR EXISTING PLANS SEE DRG 02

21 Harrison Hey Existing Elevations August 2021
L36 5YR Scale 1 : .50 (uno)
Mr & Mrs Ratcliffe A1 size drawing
Proposed Garage conversion / extension DRG. 01