
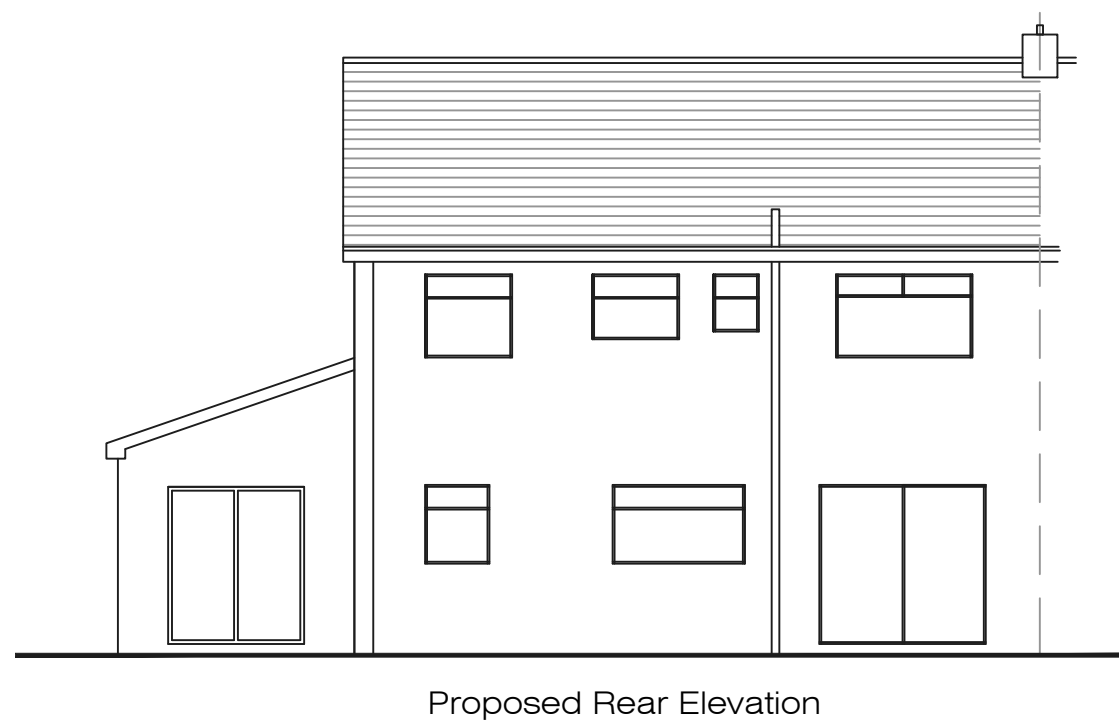


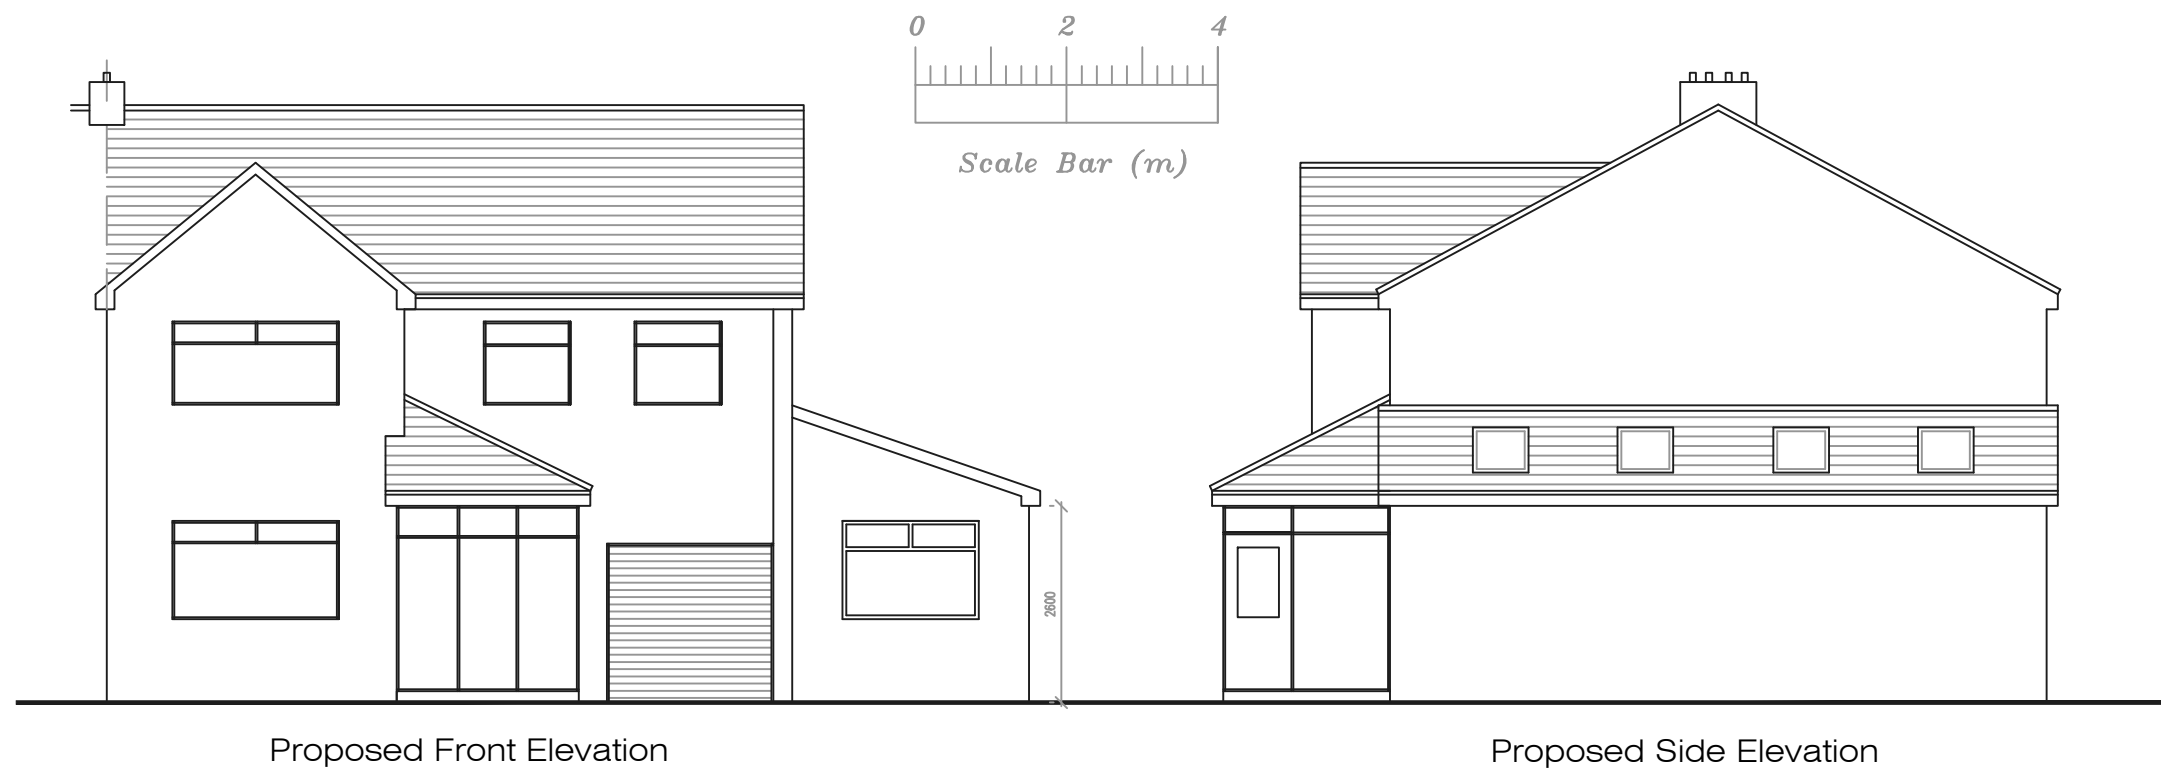

Address				
33 Victoria Road, L36				
Job Title				
Single storey side extension				
Drawing title				
Proposed Elevations				
Chkd	Appvd	date	scale	Dwg No.
		Sep '21	1:100 @ A3	003