


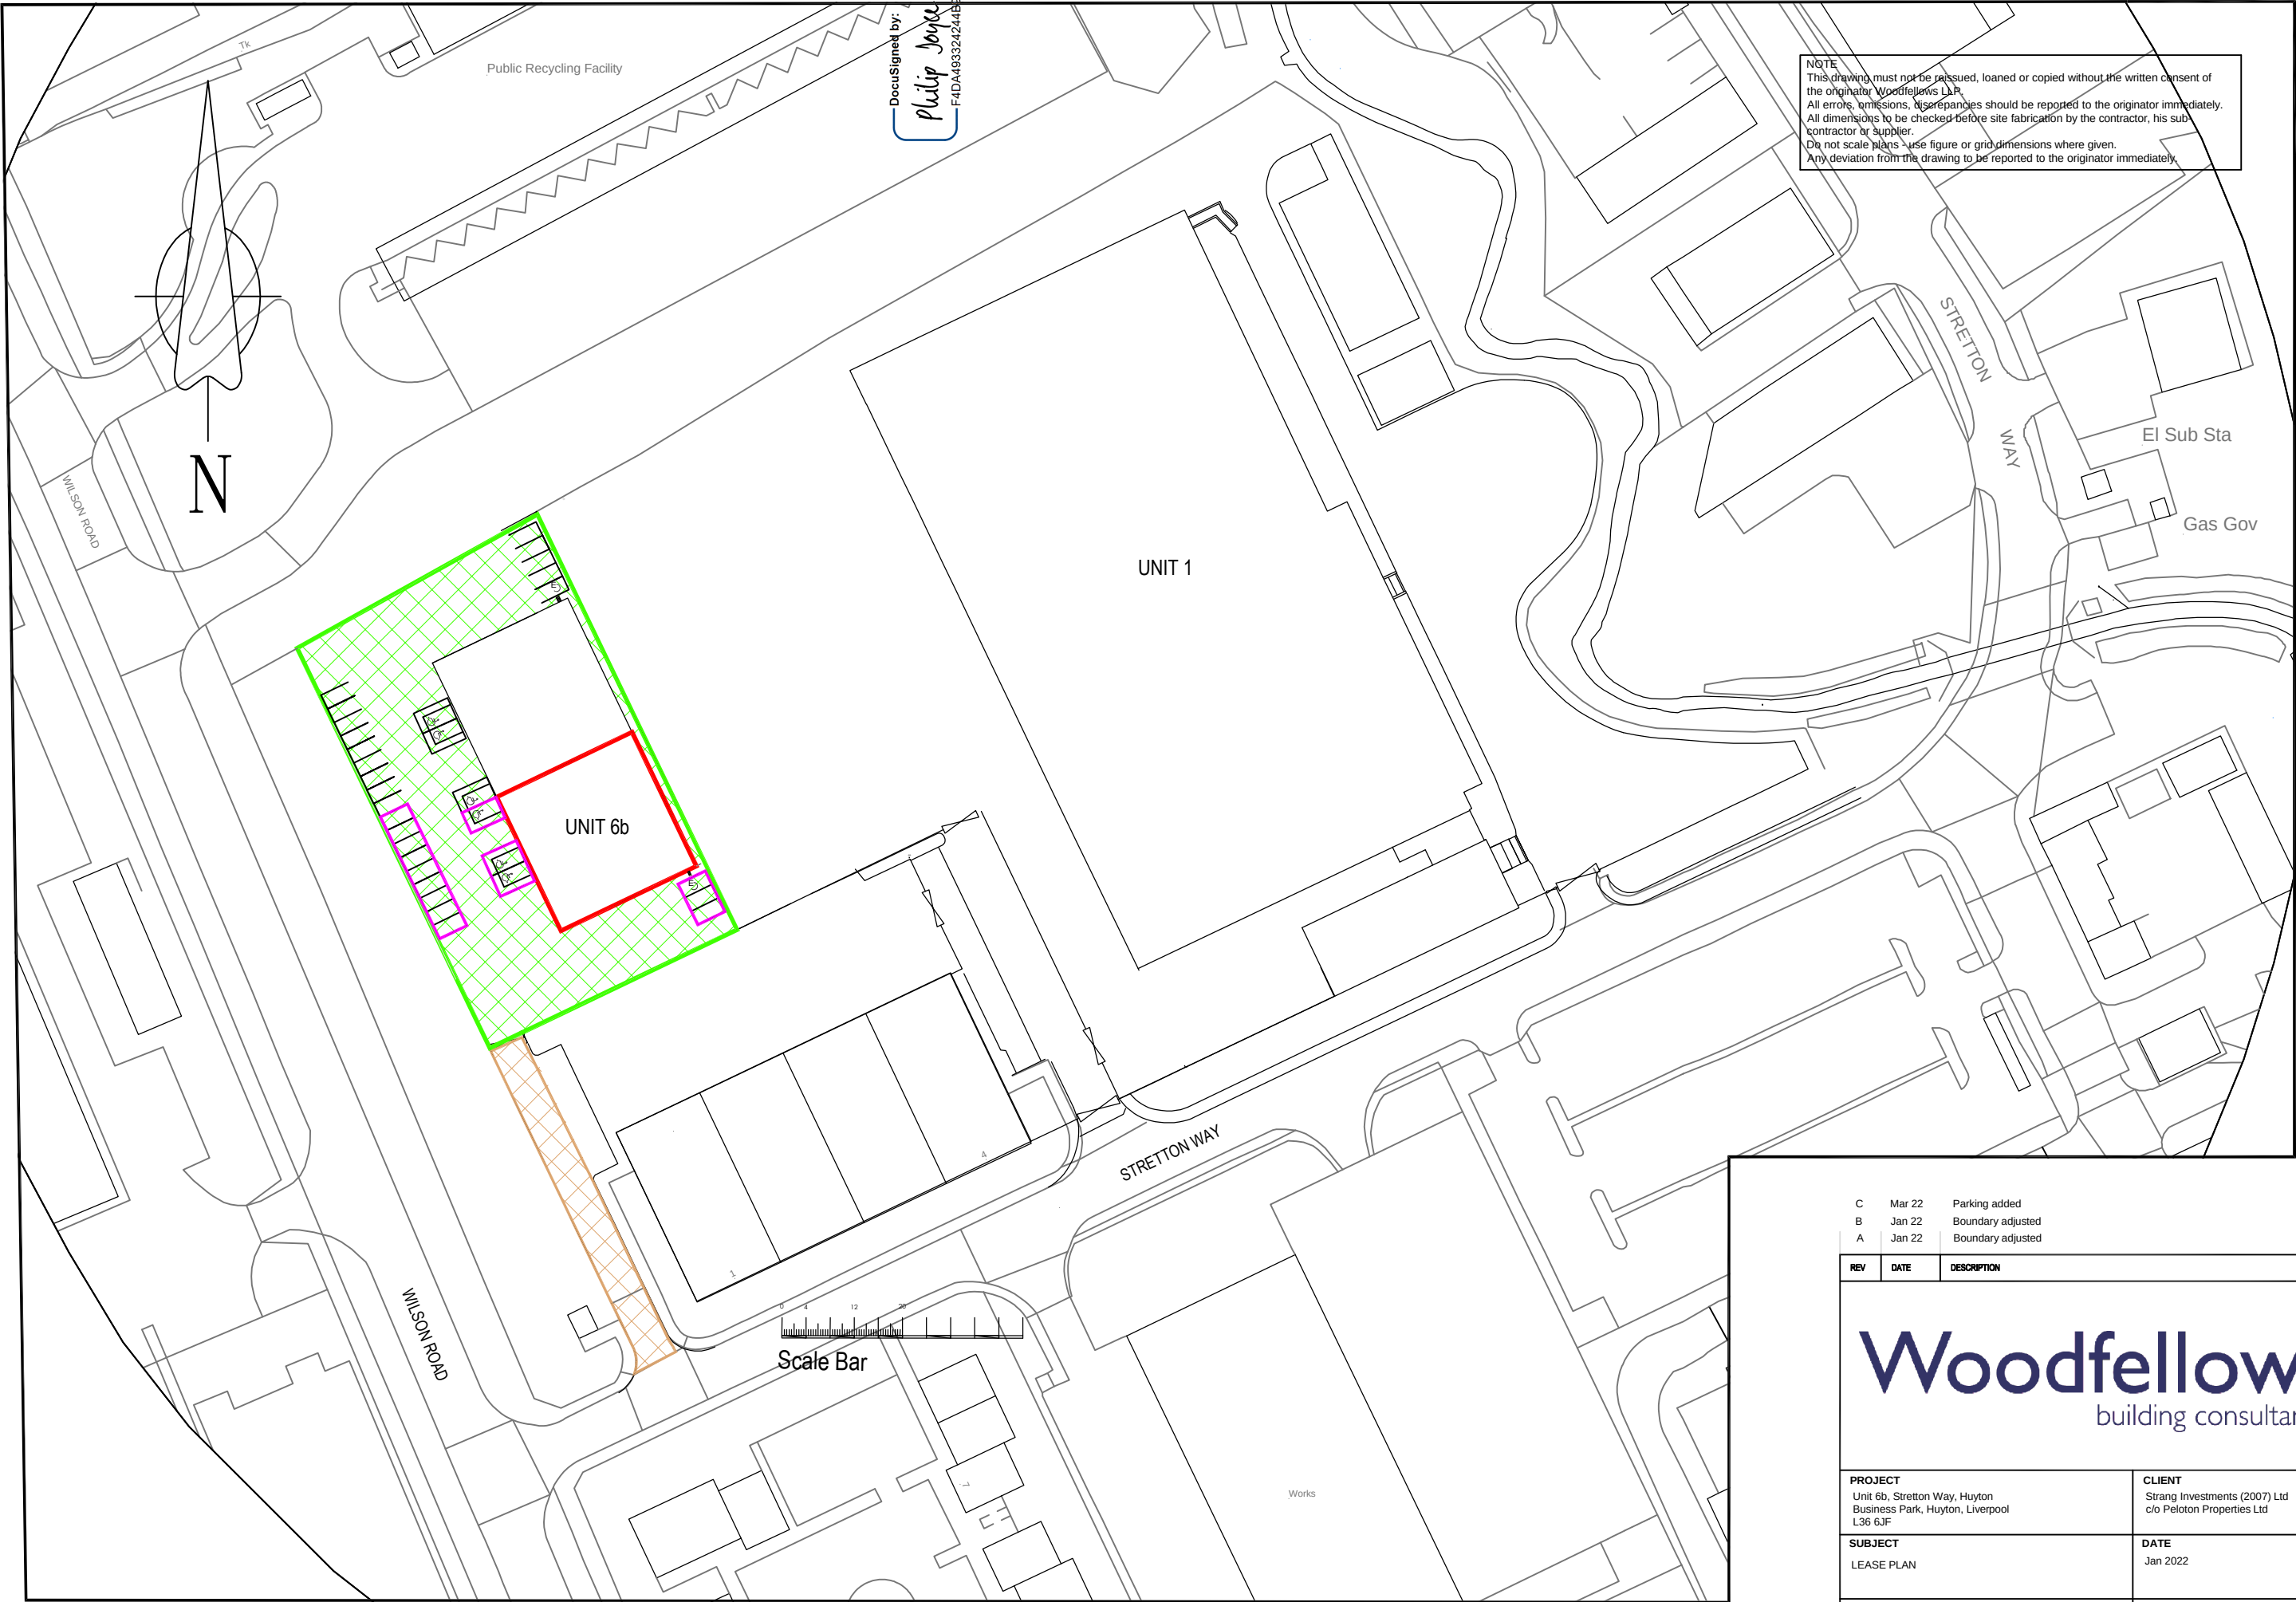

C	Mar 22	Parking added
B	Jan 22	Boundary adjusted
A	Jan 22	Boundary adjusted

REV	DATE	DESCRIPTION			
Woodfellows. building consultancy					
PROJECT Unit 6b, Stretton Way, Huyton Business Park, Huyton, Liverpool L36 6JF		CLIENT Strang Investments (2007) Ltd c/o Peloton Properties Ltd			
SUBJECT LEASE PLAN		DATE Jan 2022			
		SCALE 1:1000 @ A3			
Job Number 21-046	DRAWING NR 21-046/LP/02	<table><tr><td>REV C</td><td>DRAWN WF</td><td>CHECKED WF</td></tr></table>	REV C	DRAWN WF	CHECKED WF
REV C	DRAWN WF	CHECKED WF			