

This drawing is copyright and must not be reproduced without written permission of the designer.

Contractors are to check all sizes and dimensions before setting out any site or shop work. Any errors or discrepancies to be reported to the Designer. Samples and drawings for all manufactured jewelry supplied by Contractors to be approved by IMD prior to manufacture.


CDM 2015 Designers Risk Assessment.

All works to be carried out under CDM regulations.

Contractor to ensure all relevant codes of practice and regulations for the proposed work are adhered to. No residual risk within the attached design unless specifically stated with the attached schedule.

Do not scale off this drawing.

DATE 00.00.00

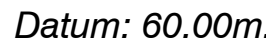


Elevation 1.


Localised repointing of open mortar joints and replacement of significantly spalled/ decayed brickwork to the stable block as required.

Maintenance of rainwater goods, including clearing debris and replacement of missing sections on a like for like basis.

General de-cluttering of external elevations through removal of redundant cabling. Make good pointing where required.

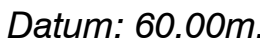

Elevation 2

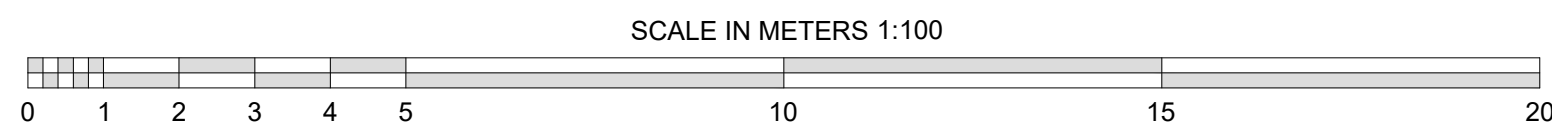

Rev: C	Existing security lights retained and shown, Pointing annotation added	28.03.2024
Rev: B	Cabling annotation added	20.12.2023
Rev: A	Scale bar added	18.12.2023

TITLE: Proposed Barn Plans & Elevations	
PROJECT: The Clockface Derby Street Prescot	
CLIENT: Thwaites	
DRAWN BY: SCALE: 1:100 @ A1	
DATE: 25.09.2023	DWG NO: 1459.308 REV: C

imd
AND ASSOCIATES LTD
1 Sentinel Court, Wilkinson Way
Blackburn, Lancashire BB1 2EH
t: 01254 696989 e: info@imdandassociates.co.uk