



Van Service Knowsley (Unit 1)





Mercedes-Benz



Signage List




Item A - 370
1no. Set individual white internally illuminated letters with black runner bars.
Dimension for situation on buildings columns.
Scale 1:50

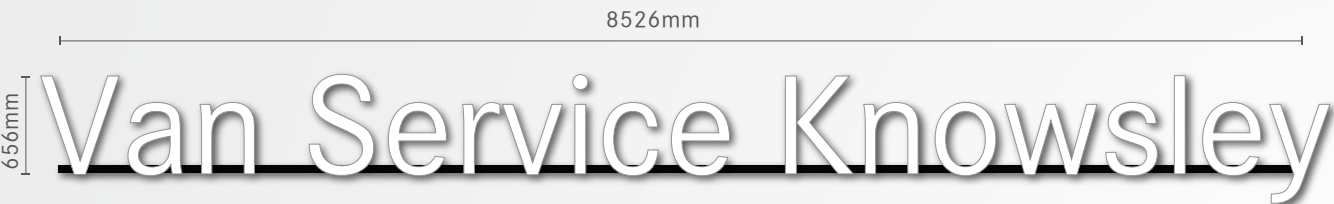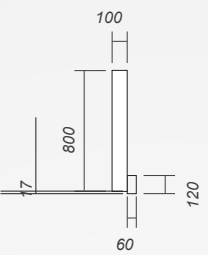

Item B - 370-D
1no. Set individual white internally illuminated letters with black runner bars.
Dimension for situation on buildings columns.
Scale 1:50

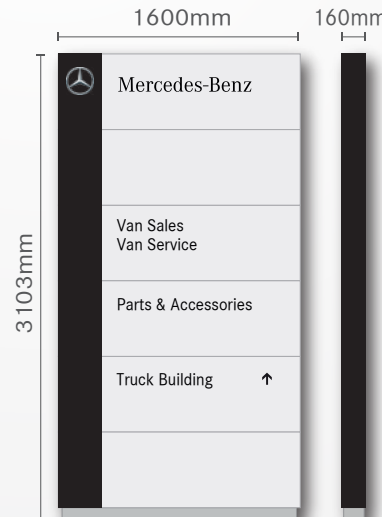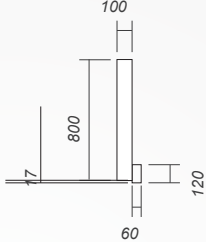

Item D - Gateway Sign 420
1no. Free standing single sided internally illuminated entry sign.
Size: 1600mm x 3103mm
Scale 1:50

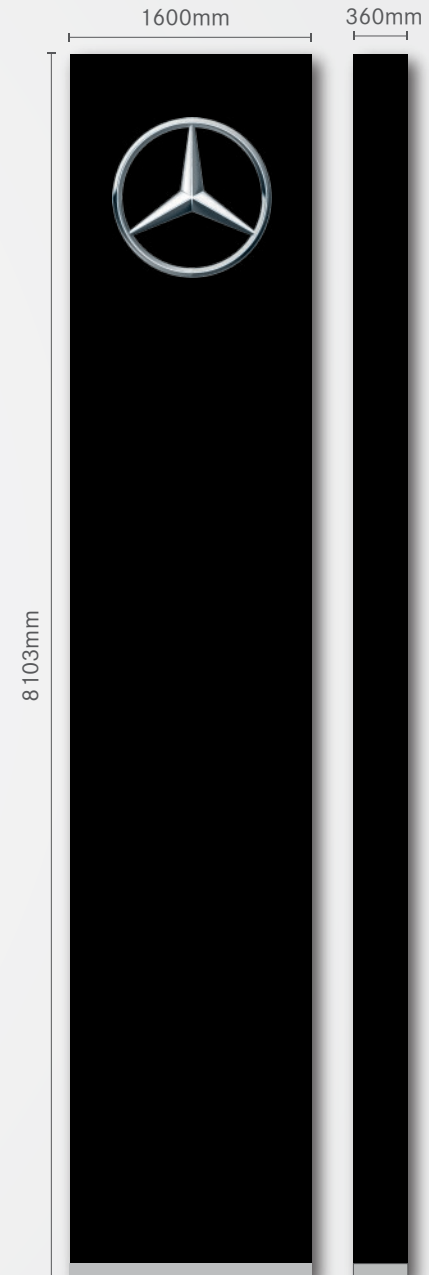

Item C1 and C2 - MB Large Pylon Sign 130
3no. Double sided internally illuminated pylon sign.
Size: 1600mm x 8103mm
Scale 1:50




No. 28519PL01	Client Mercedes-Benz	Created 10-09-21	Amend GG	Typeface Corporate
Issue 4	Project eStar Truck & Van Ltd	Designer G Hughes	Date 09-11-21	Colours Corporate
Page 2 of 7	Location Knowsley	Approved H Knowles	Approved IS	

This scheme is a visual representation of our signage proposal. Sizes, colours and physical attributes of the actual signage may vary due to the limitations of the manufacturing process.
This document is the property of Omega Signs Ltd. and must not be passed on to third parties without prior consent. Any unauthorised use of this document will result in a design fee being charged.
Copyright © Omega Signs 2021.


Omega Signs Limited
Newmarket Approach, Leeds, LS9 0RJ
T: 0113 240 3000 F: 0113 249 2228
E: info@omega-signs.co.uk
www.omega-signs.co.uk
in




Signage List

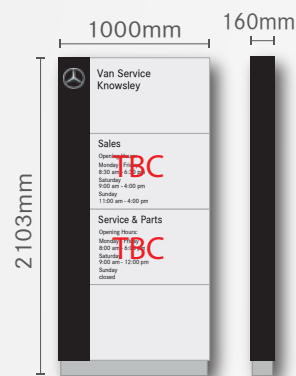

Item E - Entrance Sign 540
1no. Free standing single sided non-illuminated entry sign.
Size: 1000mm x 2103mm
Scale 1:50

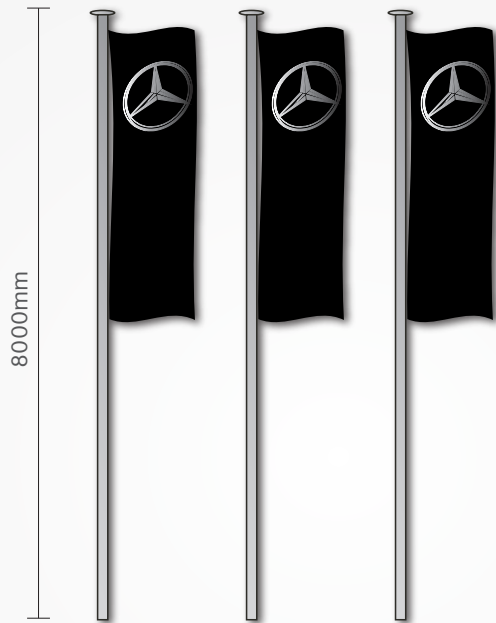

Item F1, F2 and F3
3no. 8m high flag poles.
Size: 3800 x 1100 x 50mm
Scale 1:100

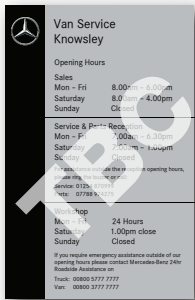

Item I -
1no. Flat Di-bond panel
Size: 500mm x 800mm
Scale 1:20



Mercedes-Benz


No. 28519PL01	Client Mercedes-Benz	Created 10-09-21	Amend GG	Typeface Corporate
Issue 4	Project eStar Truck & Van Ltd	Designer G Hughes	Date 09-11-21	Colours Corporate
Page 3 of 7	Location Knowsley	Approved H Knowles	Approved IS	

This scheme is a visual representation of our signage proposal. Sizes, colours and physical attributes of the actual signage may vary due to the limitations of the manufacturing process.
This document is the property of Omega Signs Ltd. and must not be passed on to third parties without prior consent. Any unauthorised use of this document will result in a design fee being charged.
Copyright © Omega Signs 2021.

Omega Signs Limited
Newmarket Approach, Leeds, LS9 0RJ
T: 0113 240 3000 F: 0113 249 2228
E: info@omega-signs.co.uk
www.omega-signs.co.uk



Proposed

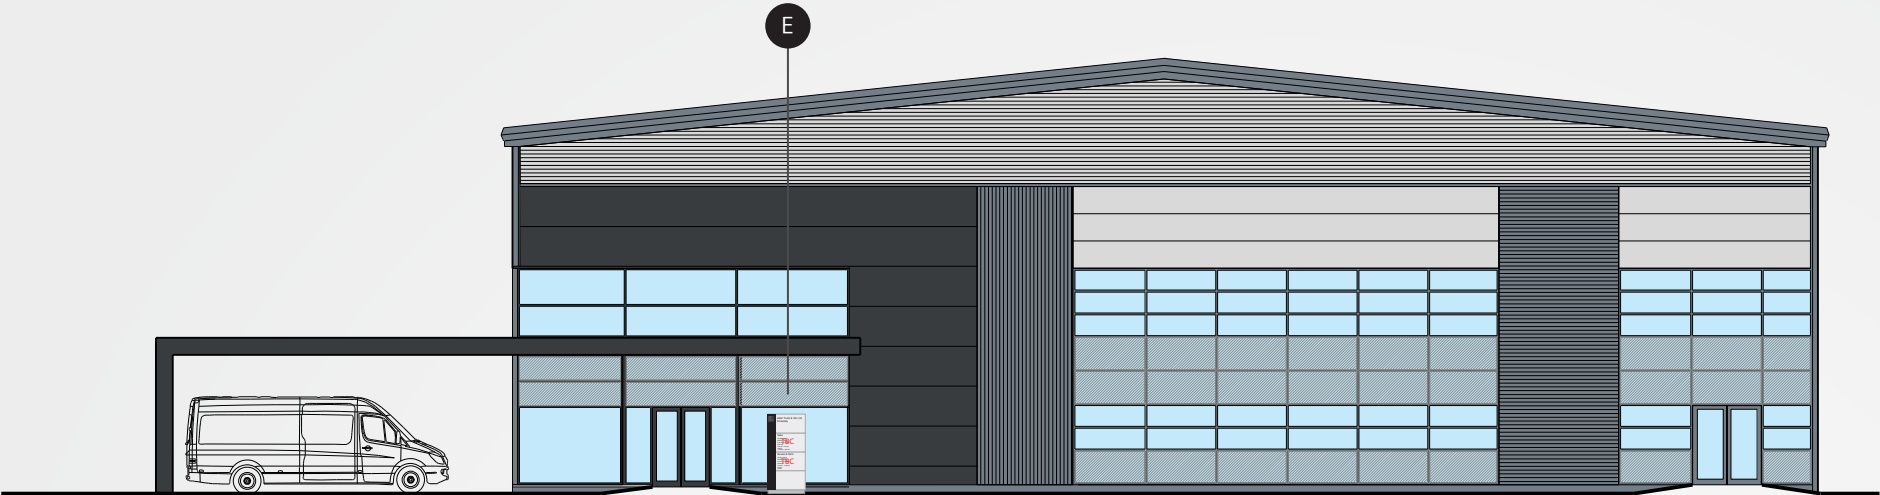


Alchemy Way Elevation



East Lancashire Road Elevation




Service Road Elevation

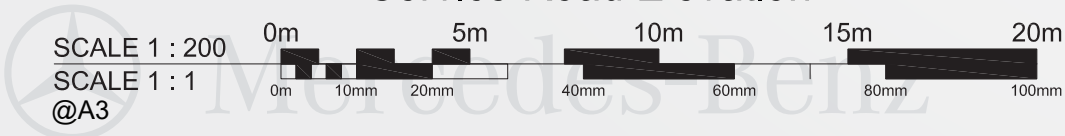

Existing



Site Plan

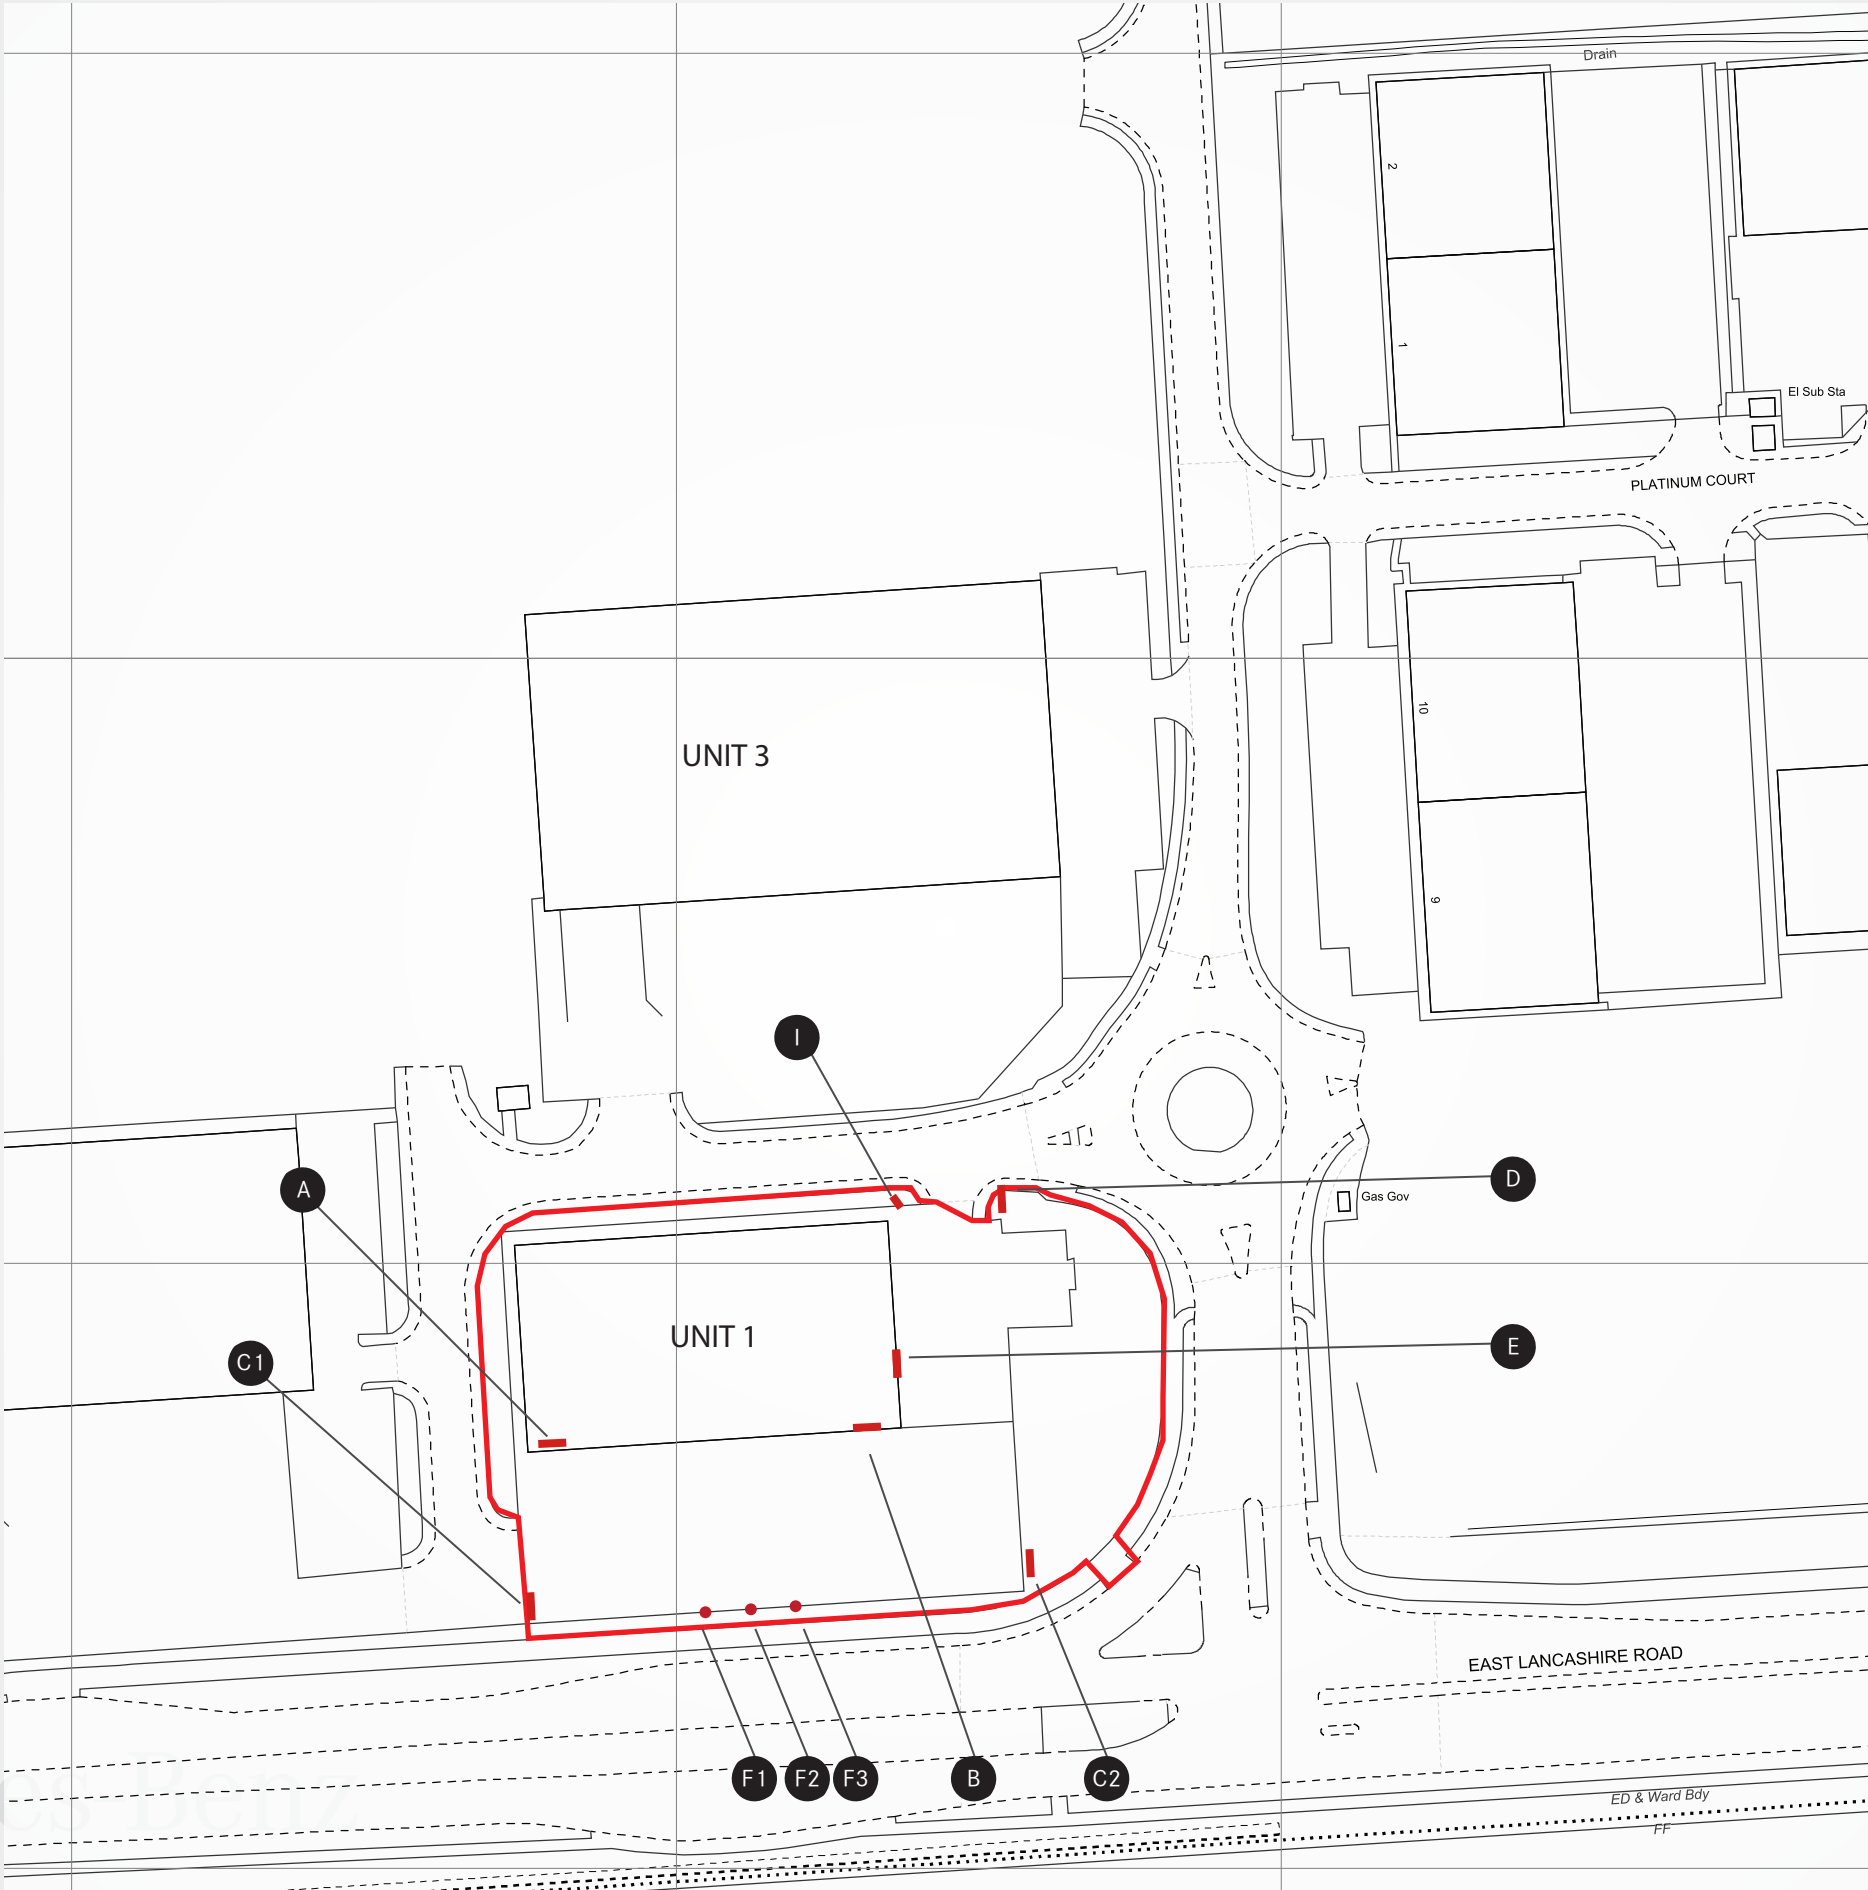

SCALE 1 : 1250
SCALE 1 : 1
@A3

Location Plan

N

↑

BLACKWELL'S

MAPPING SERVICES

PERSONAL & PROFESSIONAL MAPPING

www.blackwellmapping.co.uk


TEL: 0800 151 2612

maps@blackwell.co.uk

0

1

Data

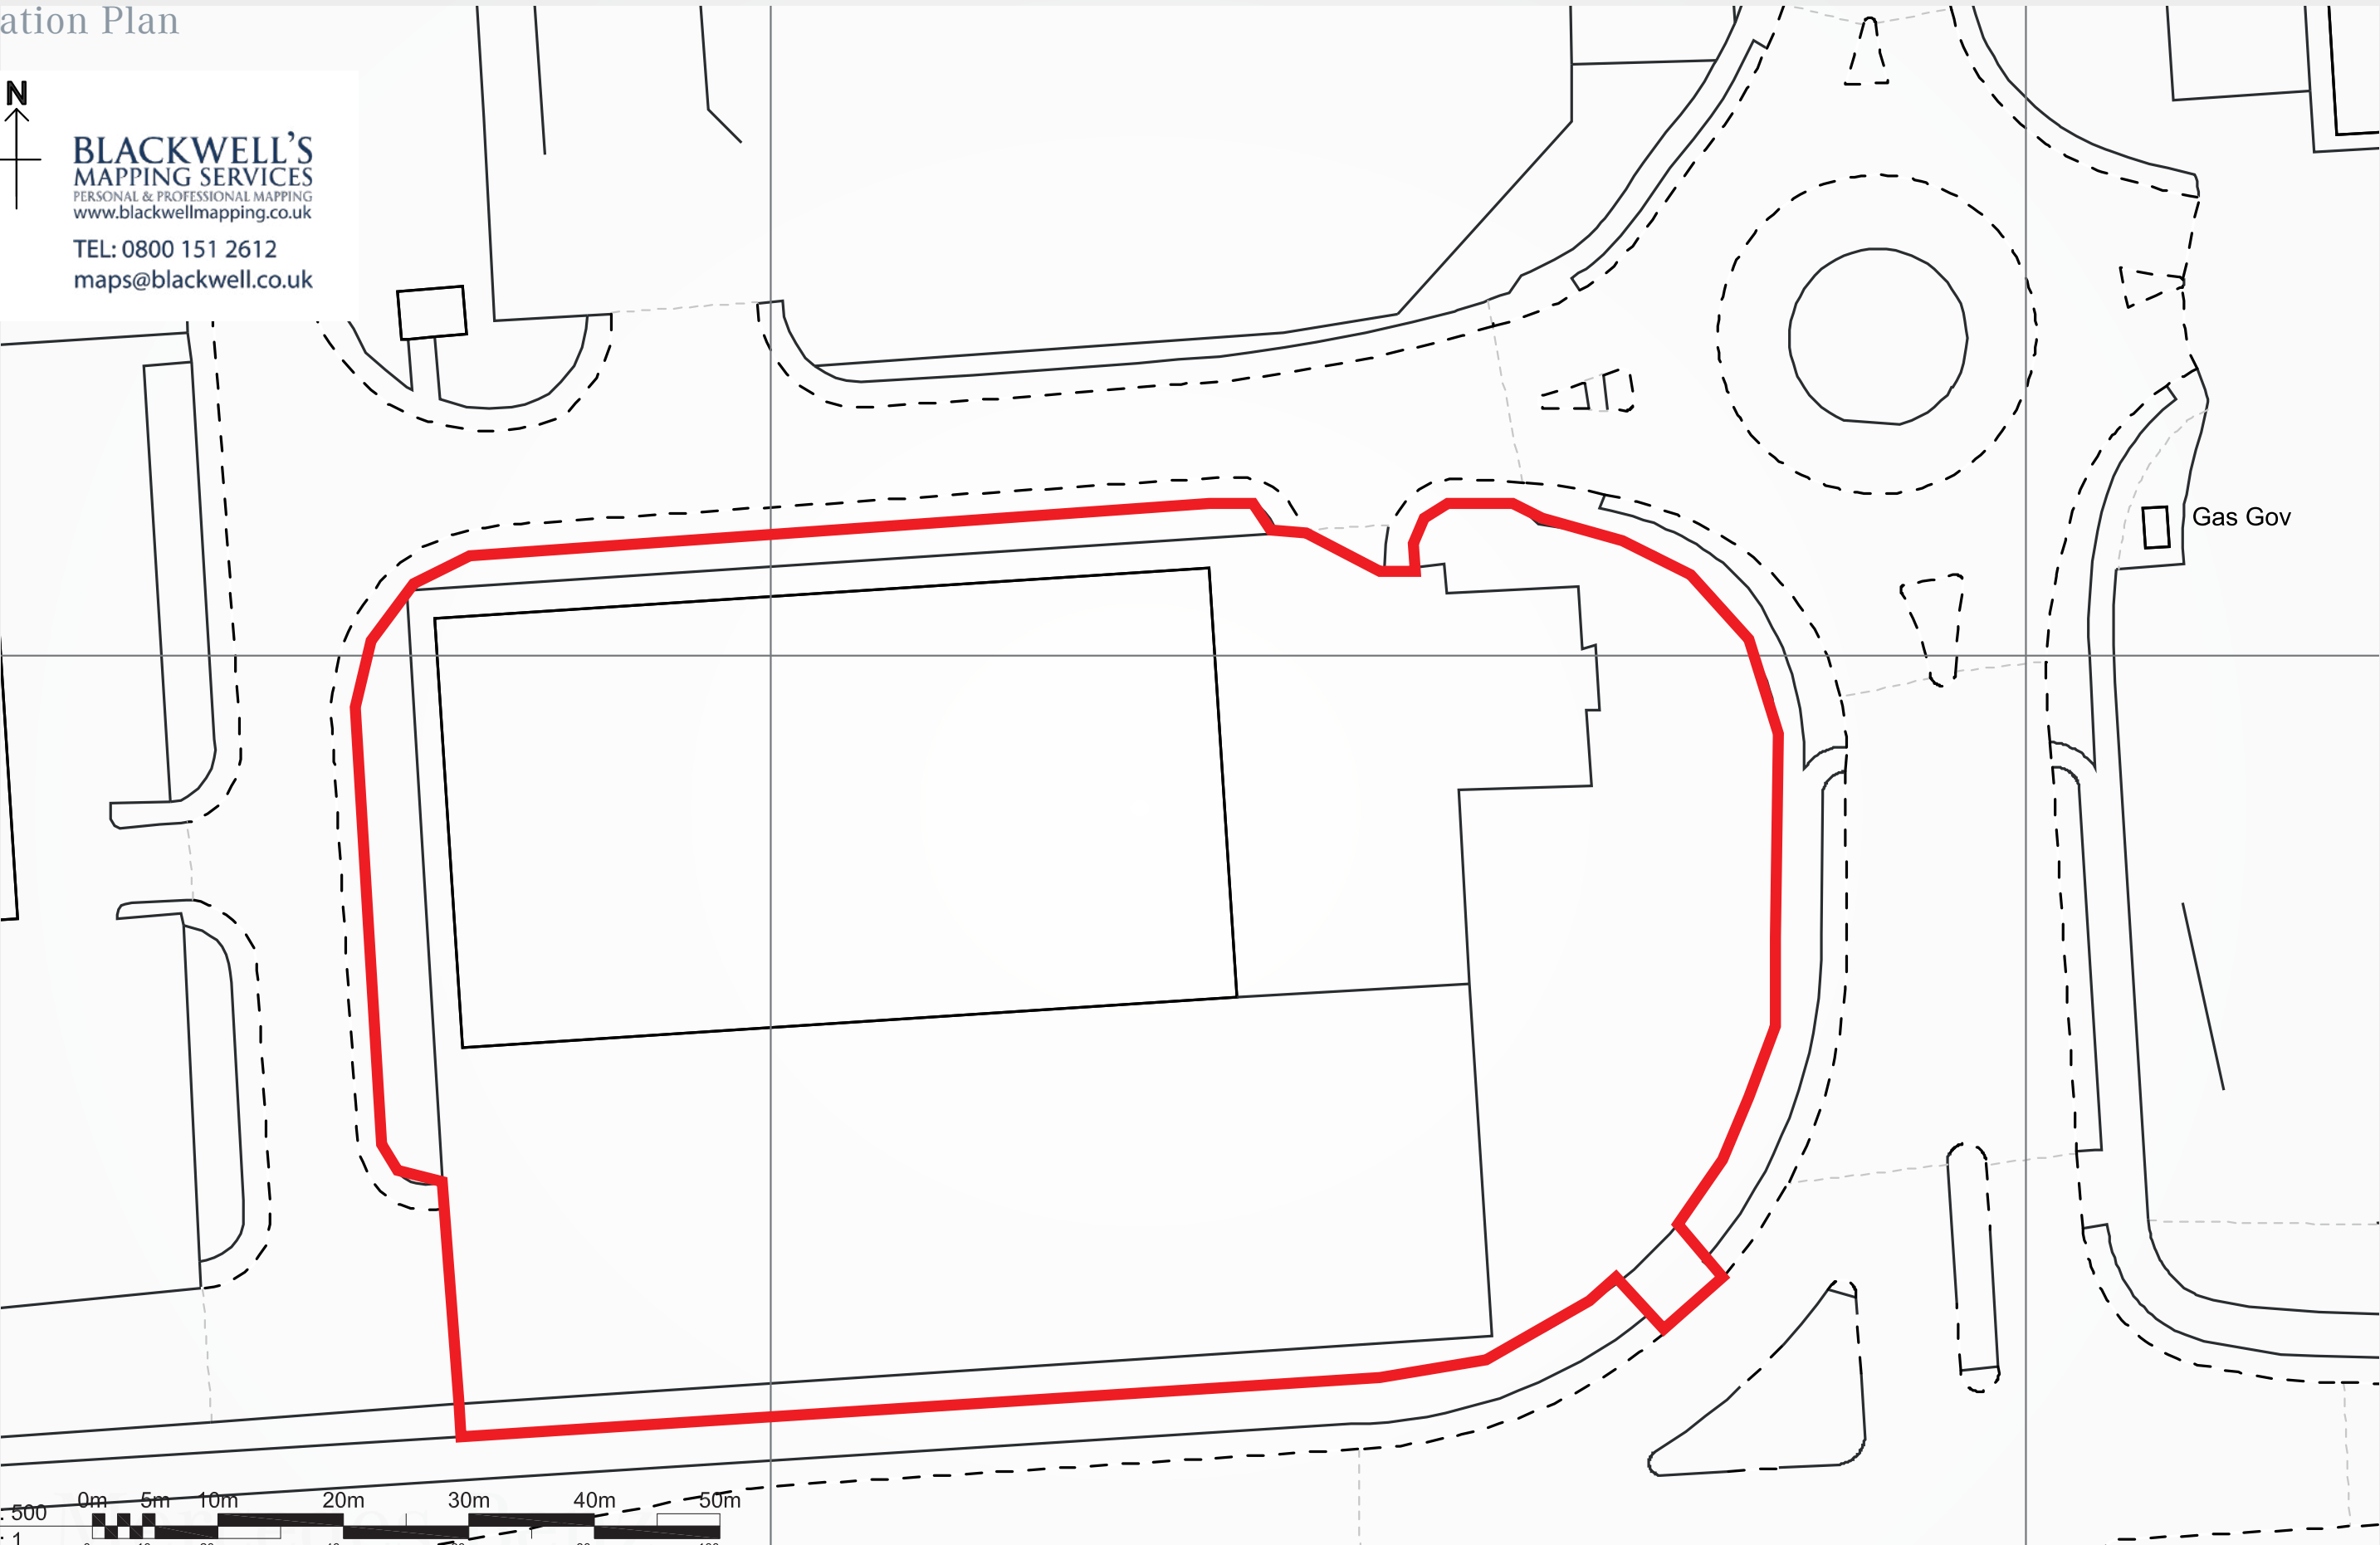

SCALE 1 : 500

SCALE 1 : 1

@A3

0m

5m

10m

20m

30m

40m

50m

0m

10mm

20mm

40mm

60mm

80mm

100mm

No.	28519PL02	Client	Mercedes-Benz	Created	10-09-21	Amend	GG	Typeface	Corporate
Issue	4	Project	eStar Truck & Van Ltd	Designer	G Hughes	Date	09-11-21	Colours	Corporate
Page	7 of 7	Location	Knowsley	Approved	H Knowles	Approved	IS		

This scheme is a visual representation of our signage proposal. Sizes, colours and physical attributes of the actual signage may vary due to the limitations of the manufacturing process.
This document is the property of Omega Signs Ltd. and must not be passed on to third parties without prior consent. Any unauthorised use of this document will result in a design fee being charged.
Copyright © Omega Signs 2021.

Omega Signs Limited
Newmarket Approach, Leeds, LS9 0RJ
T: 0113 240 3000 F: 0113 249 2228
E: info@omega-signs.co.uk
www.omega-signs.co.uk

