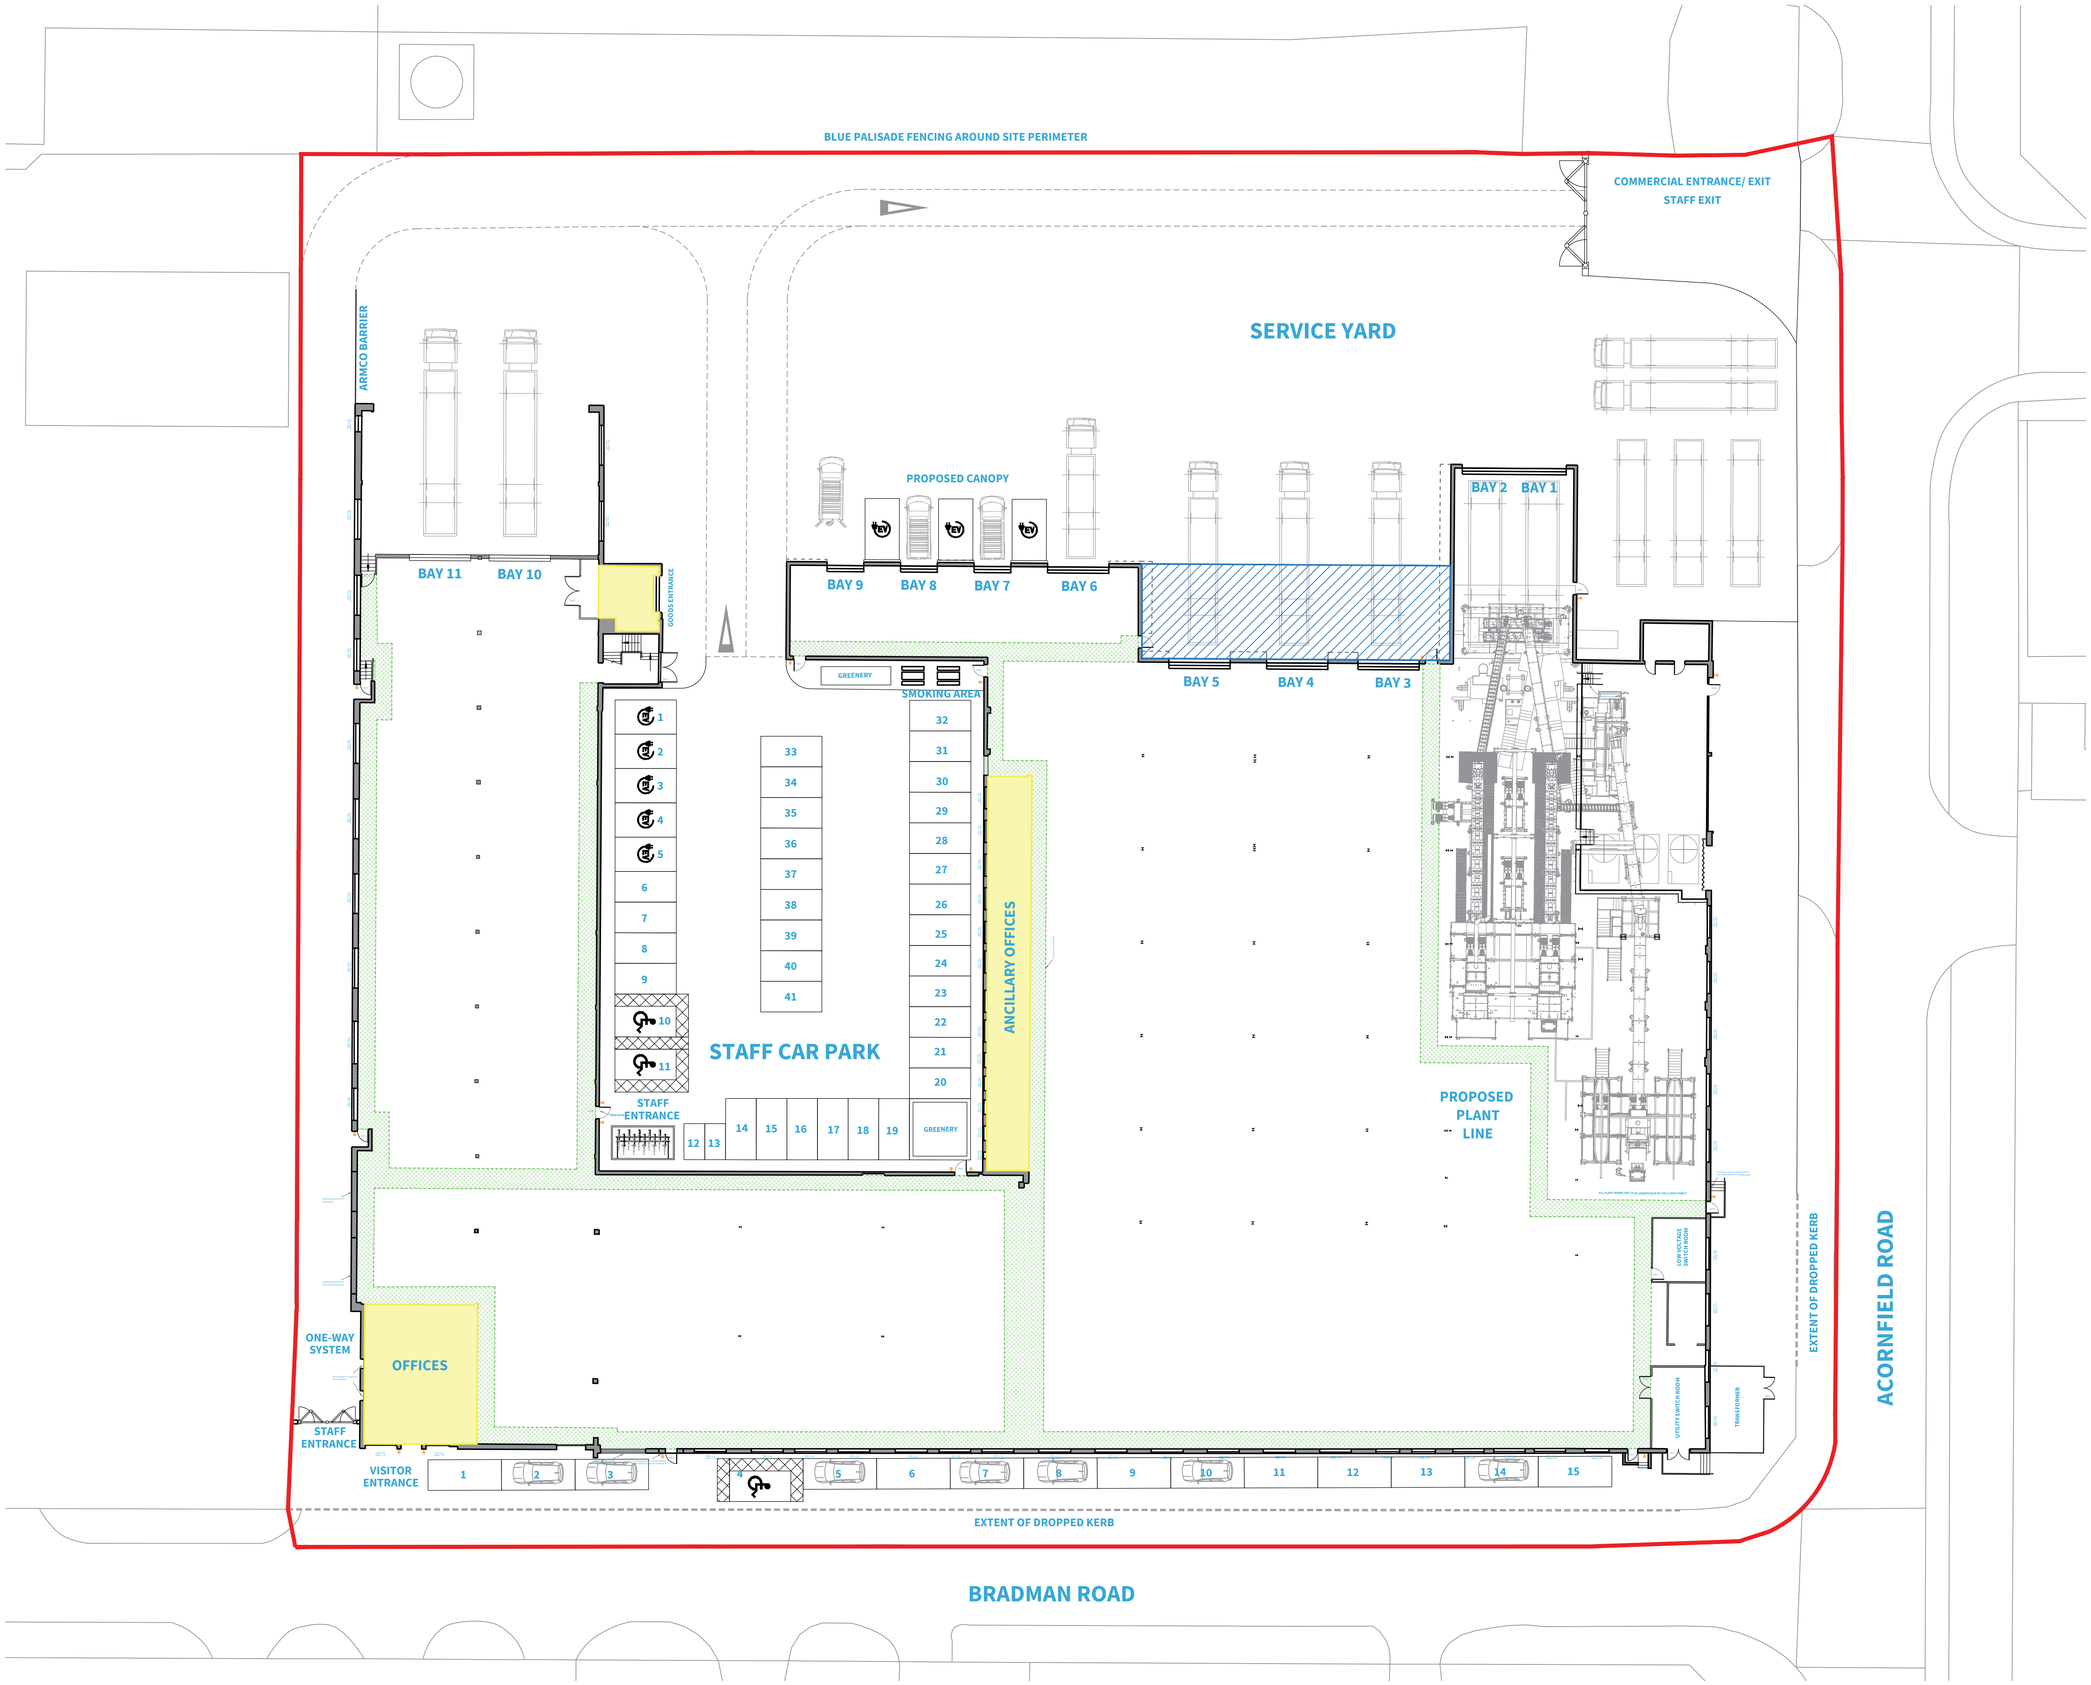

N

Do not scale this drawing, check all dimensions on site. This drawing to be read in conjunction with all relevant drawings. All work to be in accordance with Building Regulations and relevant British Standards. This drawing produced for use in this project only and may not be used for any other purpose. Wainwrights accepts no liability for the use of this drawing other than the purpose for which it was intended. This drawing may not be reproduced without prior written agreement.

© COPYRIGHT (WAINWRIGHTS) EXISTS ON ALL INFORMATION AND DESIGNS CONTAINED UPON THIS DRAWING.

1:250

5 M — 25 M

REV	DESCRIPTION	DATE	BY	CHECK
F	Revised to suit clients comments.	12.01.2023	ER	DD
E	Planning drawings amended.	10.01.2023	ER	DD
D	Staff car park layout revised & steel columns for canopy added.	15.07.2022	ER	DD
C	Initial PLANNING Issue	13.07.2022	ER	DD
B	Revised as per clients comments	08 07 2022	ER	DD
A	Extents of canopy revised	06 12 2021	ER	DD

WAINWRIGHTS
SURVEYORS | ARCHITECTS | PROJECT MANAGERS

A: 7 Calder Close, Calder Park, Wakefield
T: 01924 911 445
W: www.wainwrights.uk.com

PLANNING

CLIENT
SRCL

PROJECT
BRADMAN ROAD
KOWSLEY

TITLE
PROPOSED SITE PLAN

SCALE @ A1	DATE	DRAWN	CHECKED
1:250	10.01.2023	ER	DD

PROJECT No.	DRAWING No.	REVISION
WAC 1186	(20) 01	F