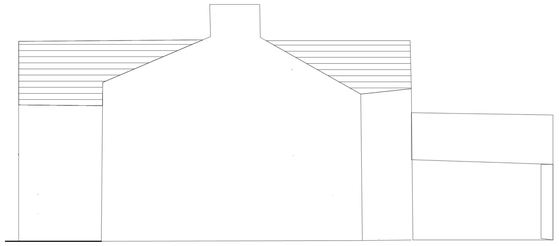

Existing East Elevation

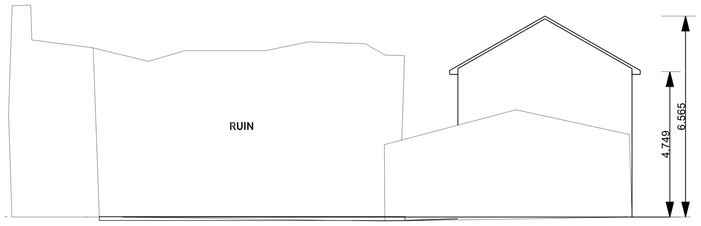

Existing North Elevation

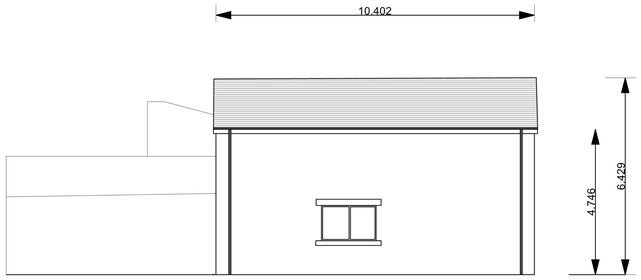

Existing West Elevation

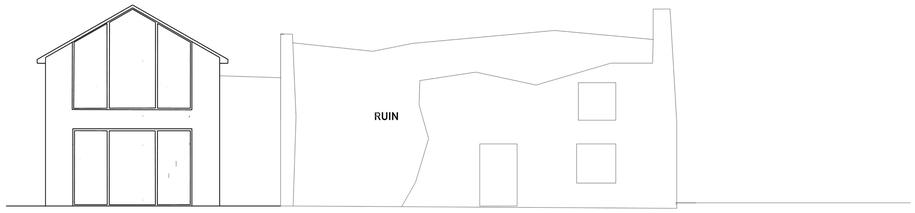

Existing South Elevation

Ground Floor Existing

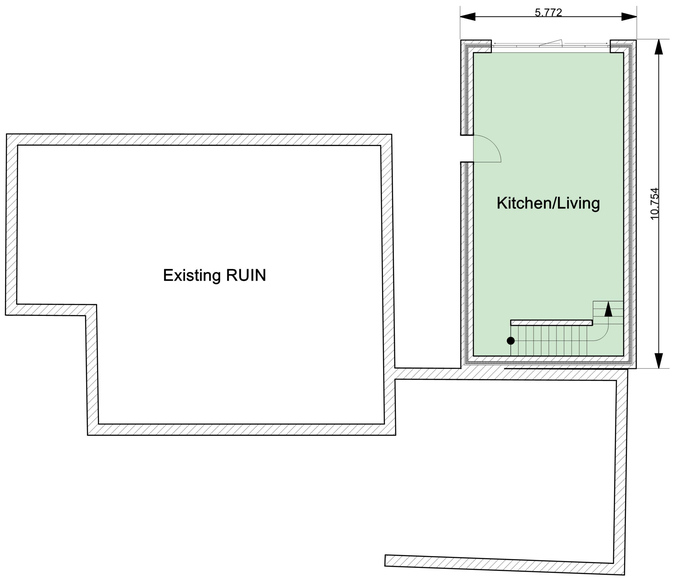

First Floor Existing

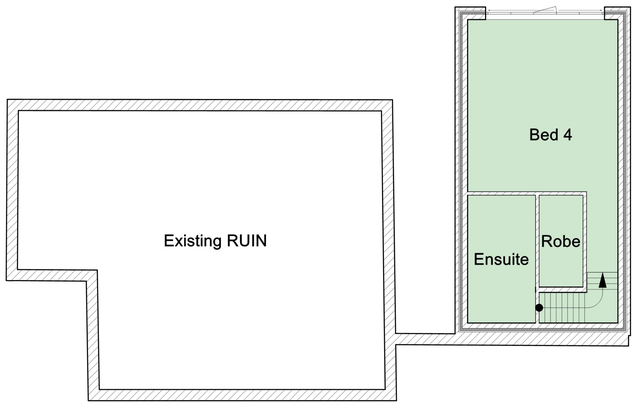

Existing Roof Layout

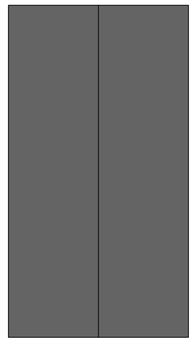

JAMES REID
ARCHITECTS
83 Deansgate
Manchester
M3 2BQ
0161 708 8272
jamesreid@jamesreidarchitects.com
info@jamesreidarchitects.com

Drawing title:
Existing Floorplans and Elevations

Client:
Dale Kenningham,
Wayside
Pex Hill
Widnes
WA8 5QN

Scale: 1:100

Dwg. no. WAY-002

Date created: 02/03/2025