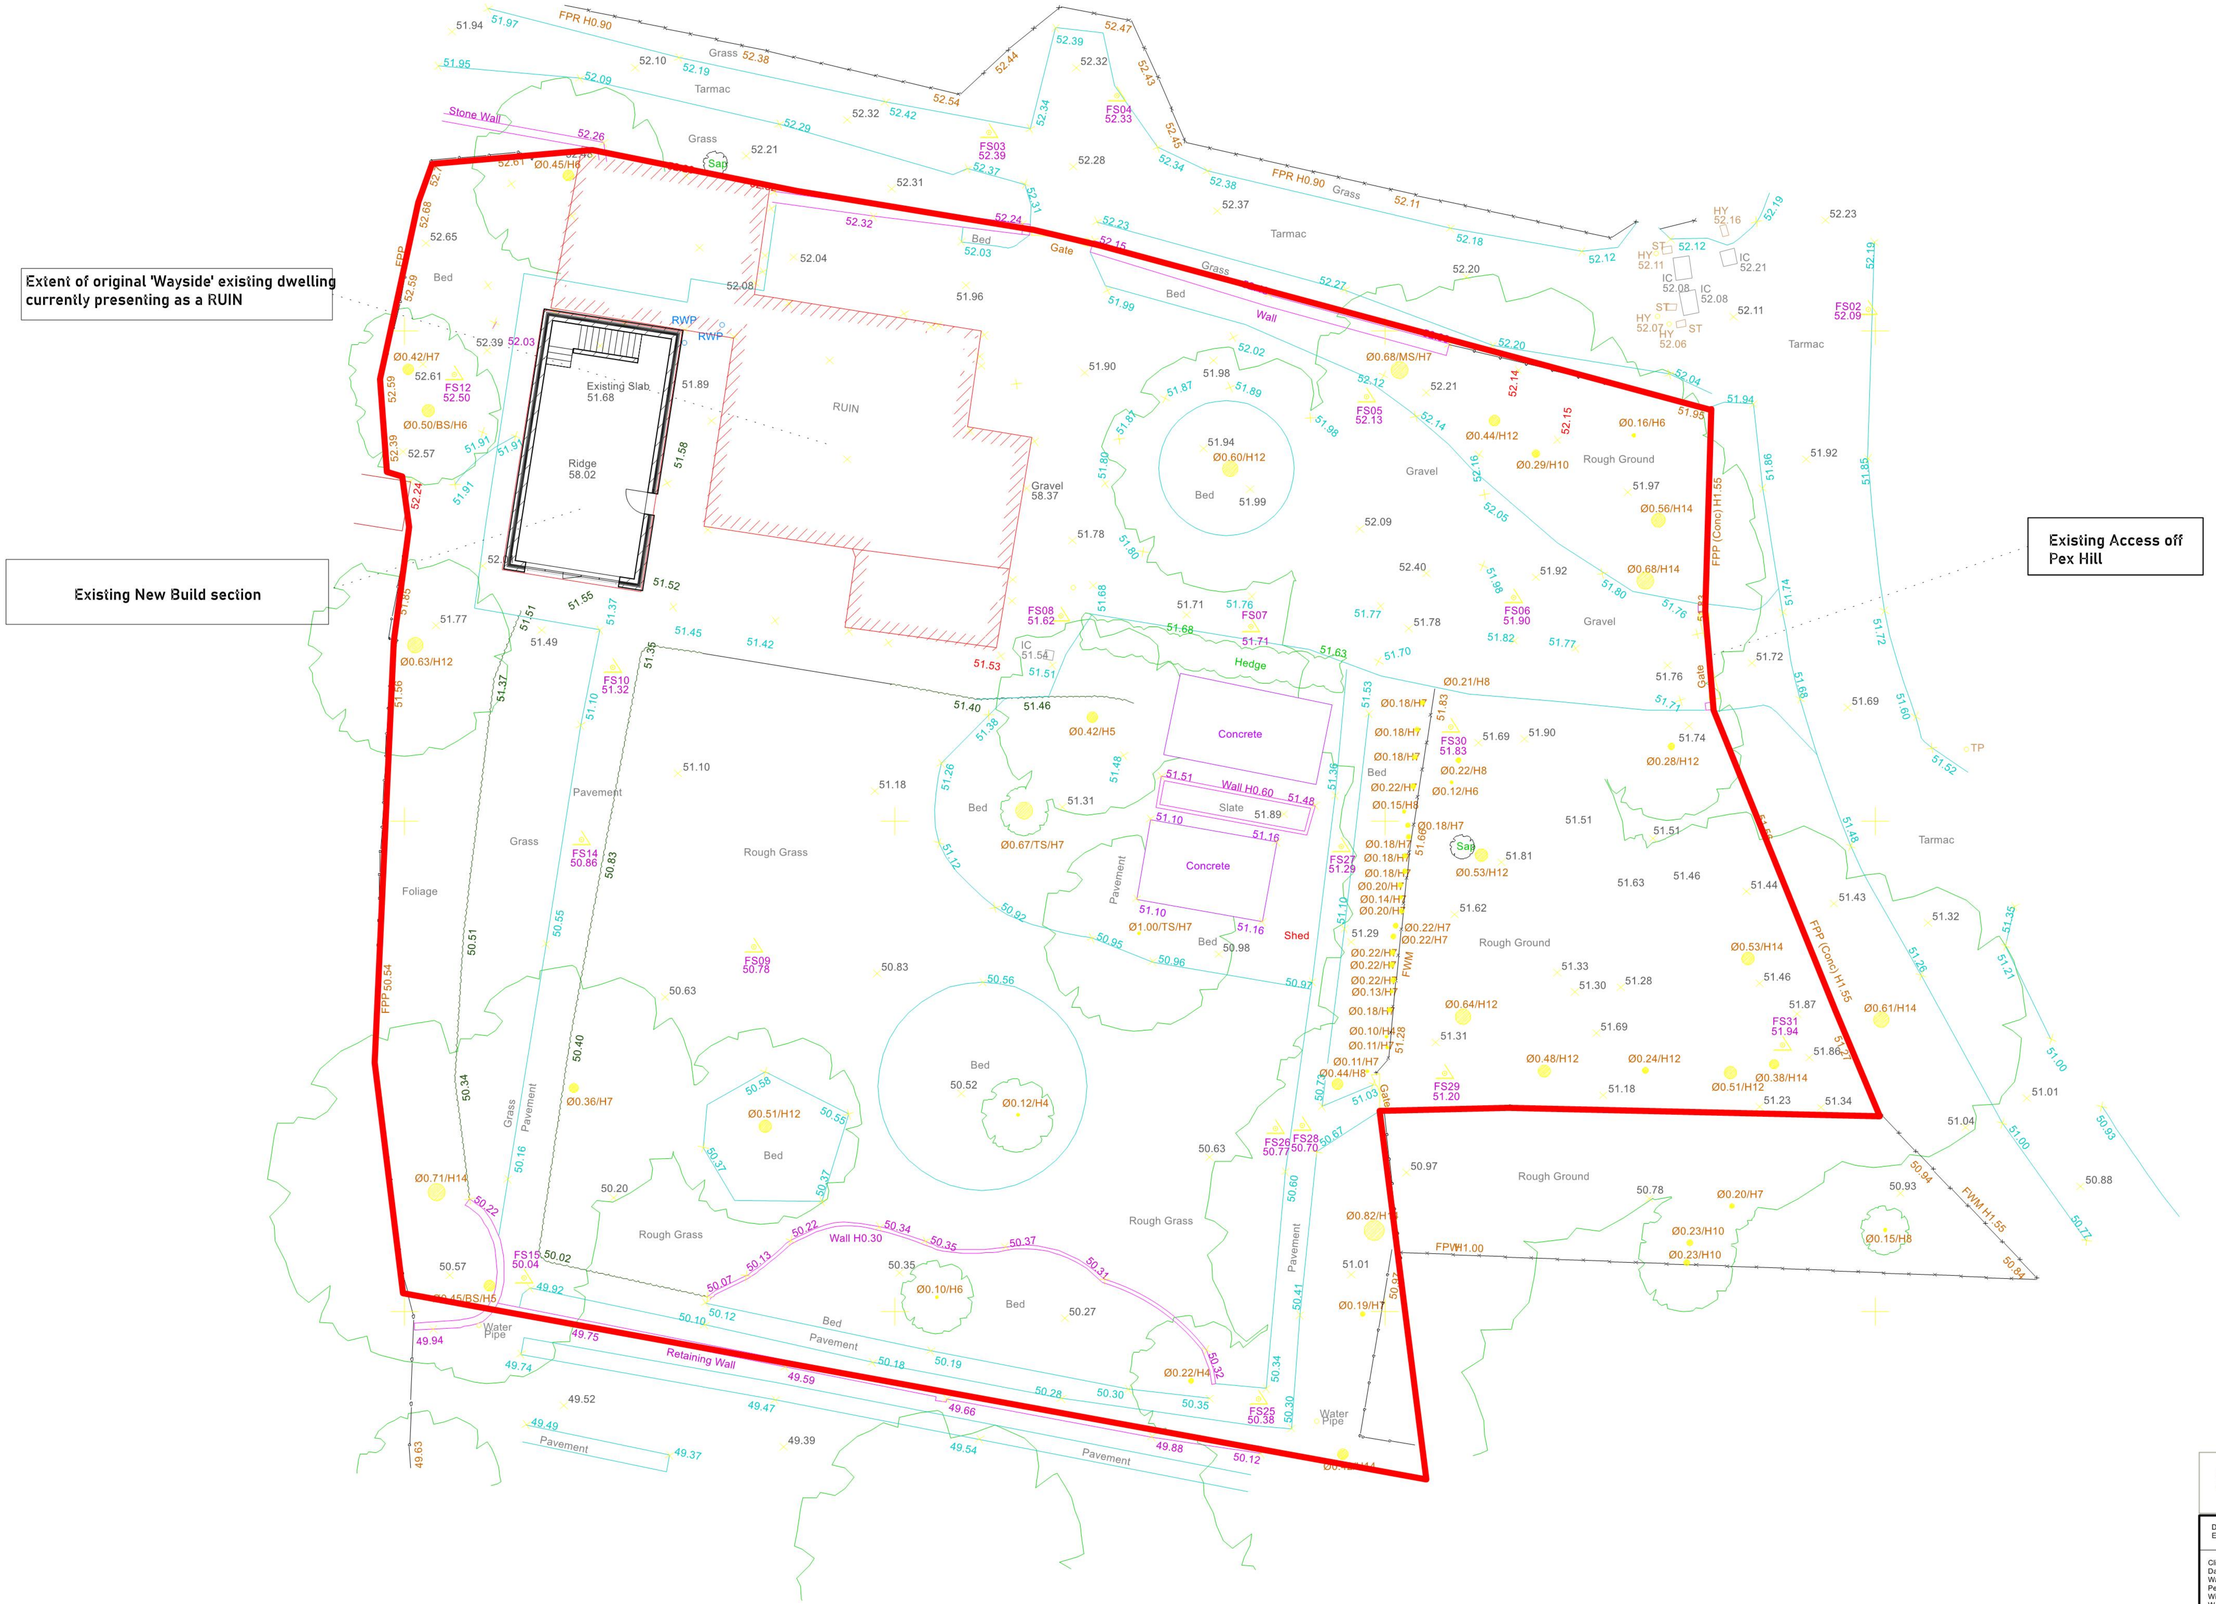

Drawing title:
Existing Site Plan

Client:
Dale Kenningham,
Wayside
Pex Hill
Widnes
WA8 5QN

Scale: 1:250

Dwg. no. WAY-004

Date created: 02/03/2025