
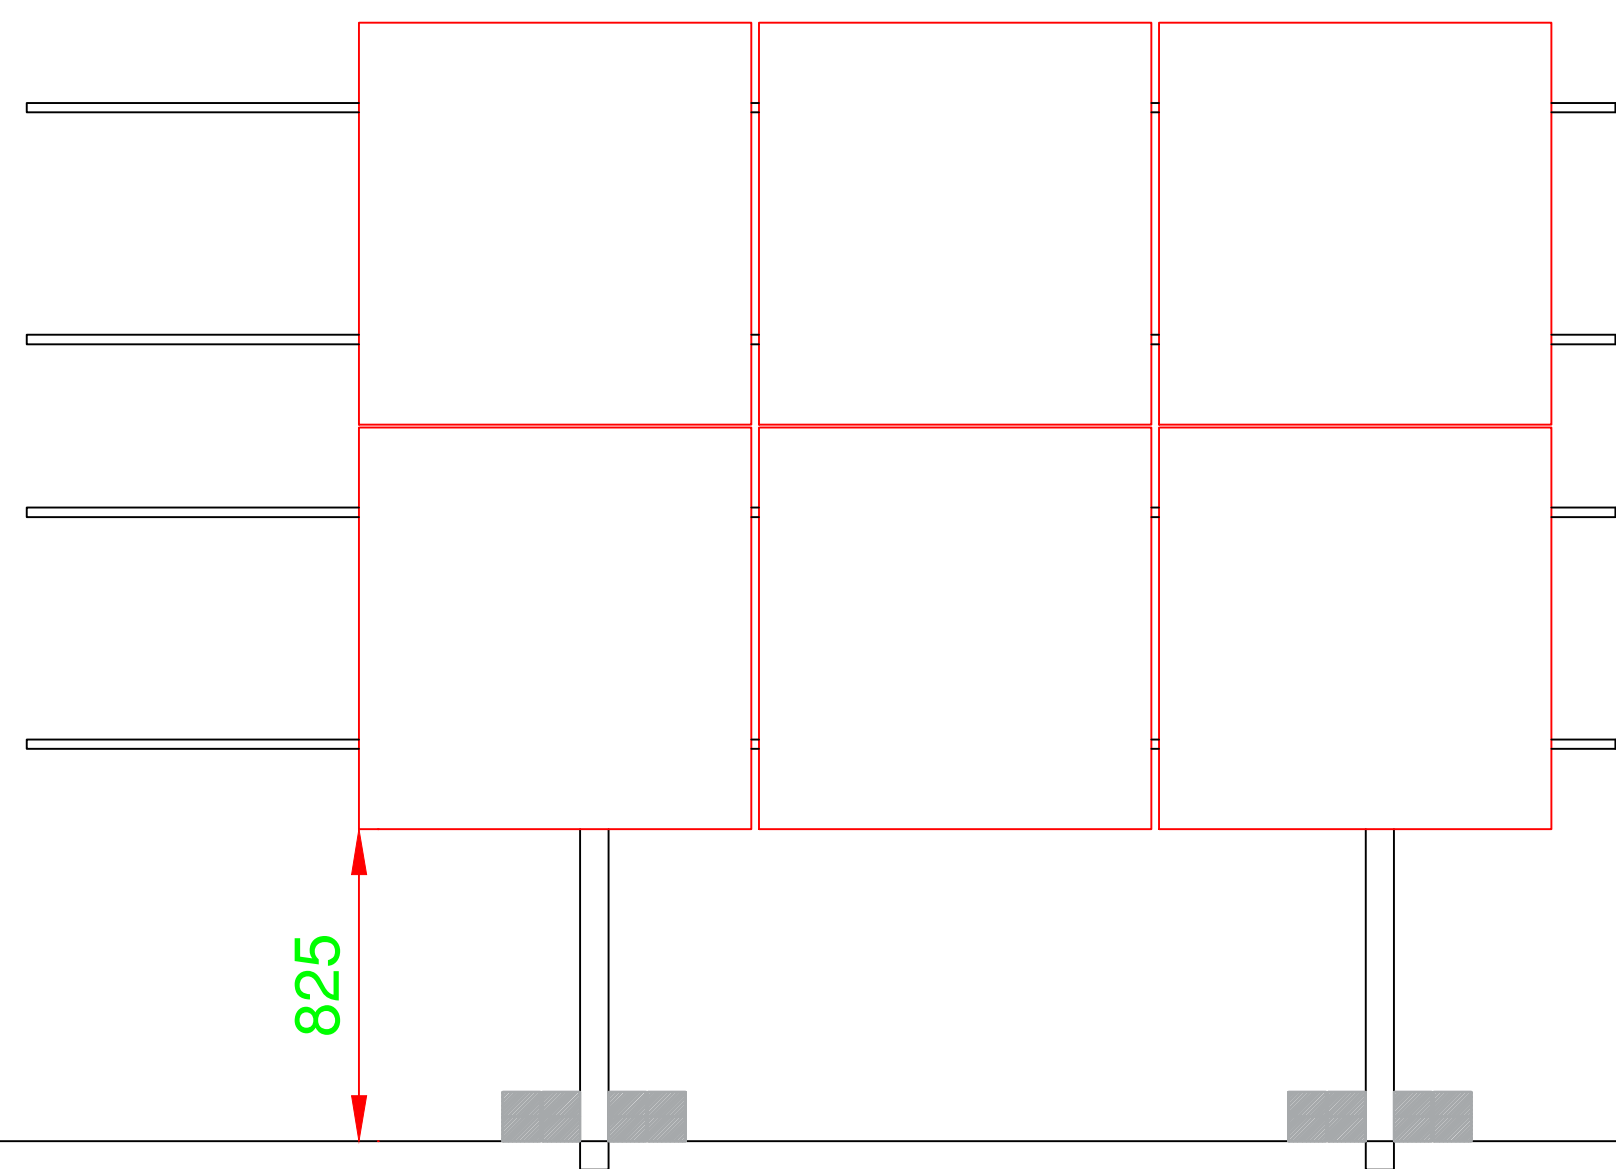


Longi 450W Mono Module

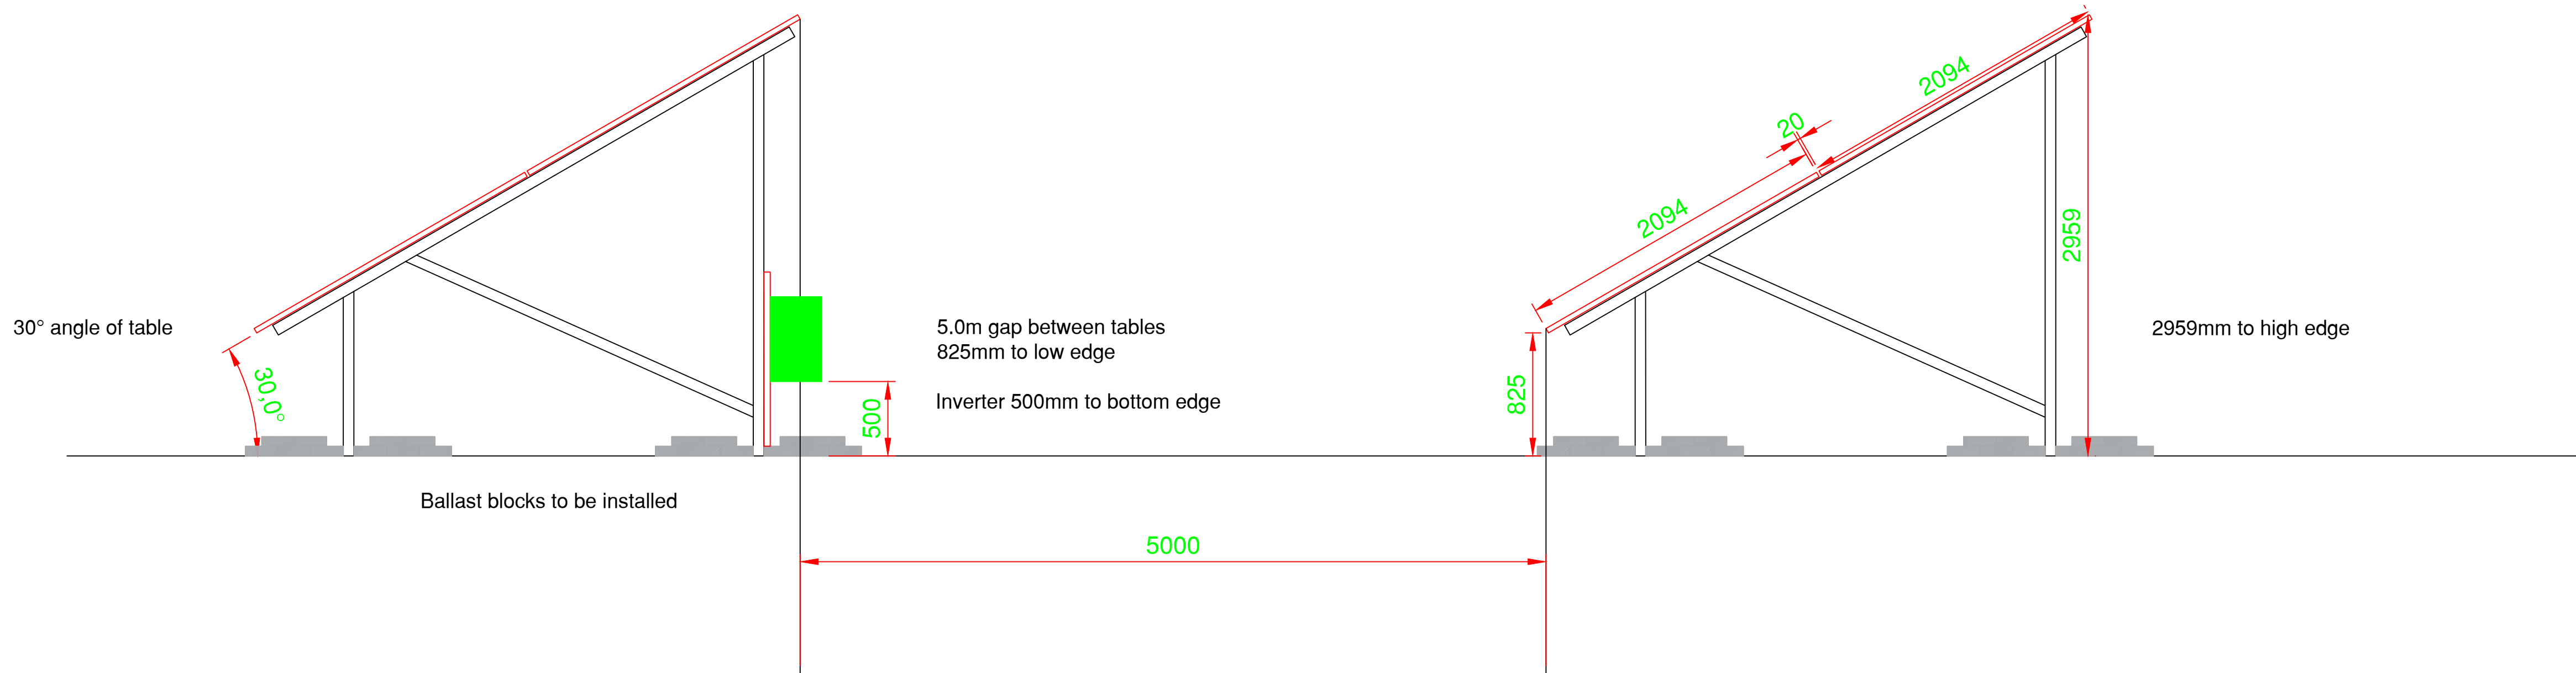

Galvanised steel mounting frame

Drawing Review

As Built

General Notes

No.	Description	Date
DRAWING REVISIONS		



Project Name
Saltayre Sports Centre Solar
Client
North West Solar Ltd
Architect
Hyperion Zero Ltd.
Drawing Title
Aspect Layout

Project Number HZ-NWS-036	Drawing Number SSCS-003	
First Issue Date 28/07/2021	Drawn GD	Revision ~
Scale Custom	Checked GD	

A1 ORIGINAL
C THIS DRAWING IS THE COPYRIGHT OF HYPERION ZERO LTD AND MAY NOT BE REPRODUCED OR USED EXCEPT BY WRITTEN PERMISSION.