


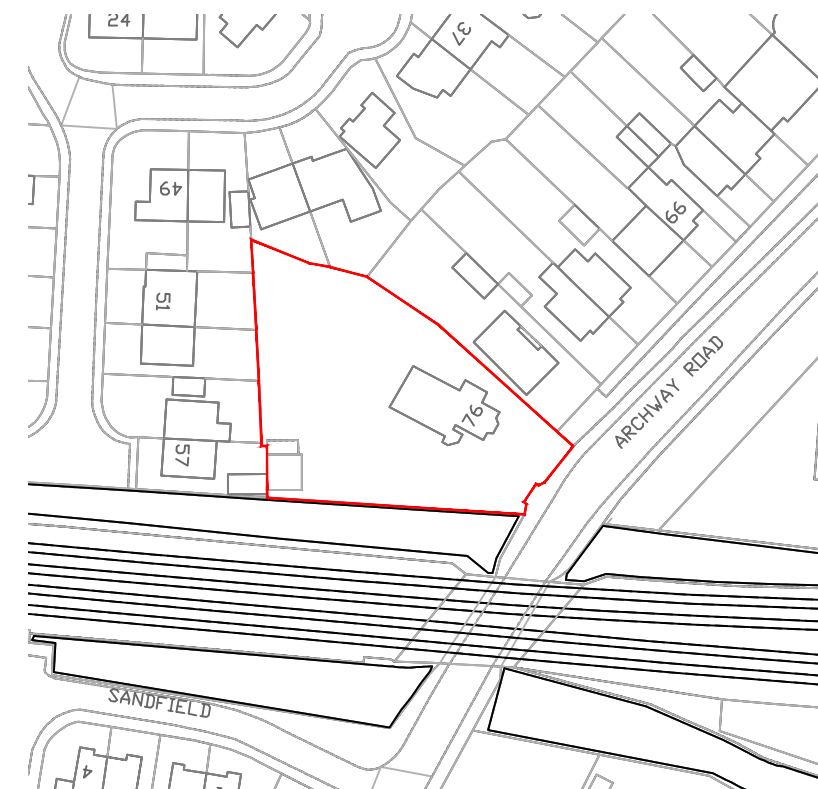

Scale 1:500



Scale 1:1250

Address			
76 Archway Road, L36			
Job Title			
New build house to rear of garden with alterations to existing bungalow			
Drawing title			
Site Location Plans			
Chkd	Appvd	date	scale
			1:1250/1:500 © A3
DRAWING No		drawn	
		rev	