


Blois CV352960326 - 1250

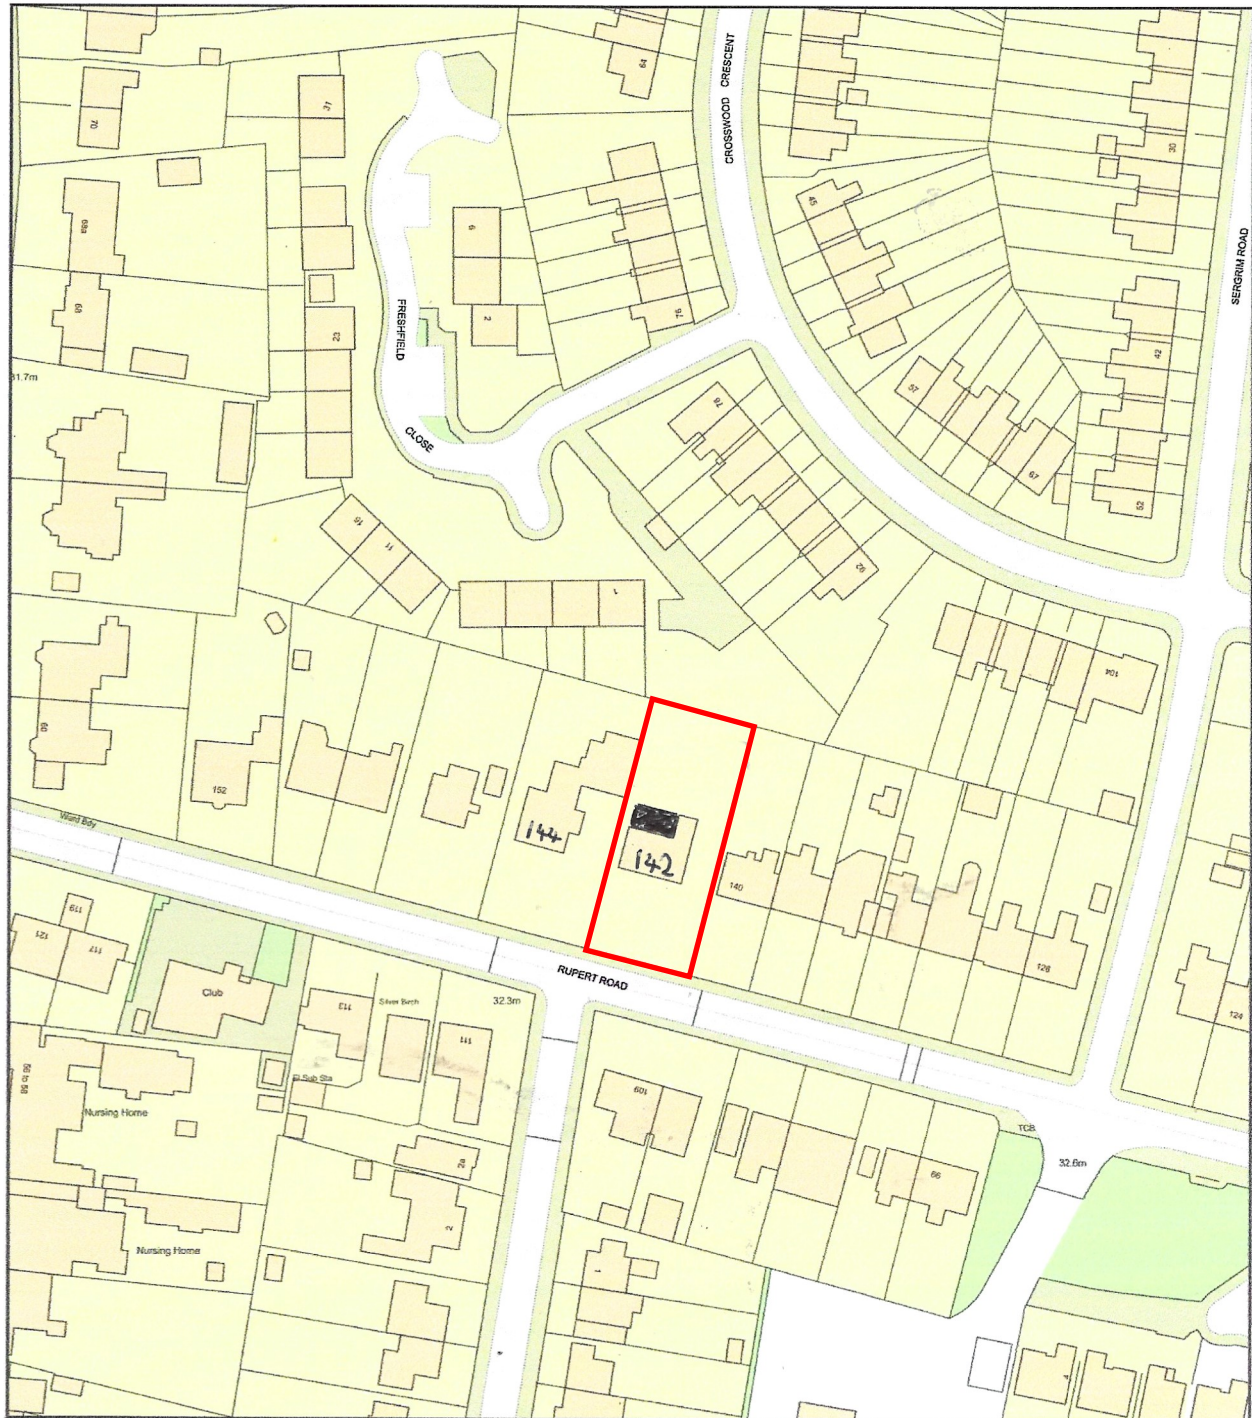

0 50
Metres



Plan Produced for: Clearview Home Improvements

Date Produced: 02 Apr 2026

Plan Reference Number: TQRQM26092083225630

Scale: 1:1250 @ A4