


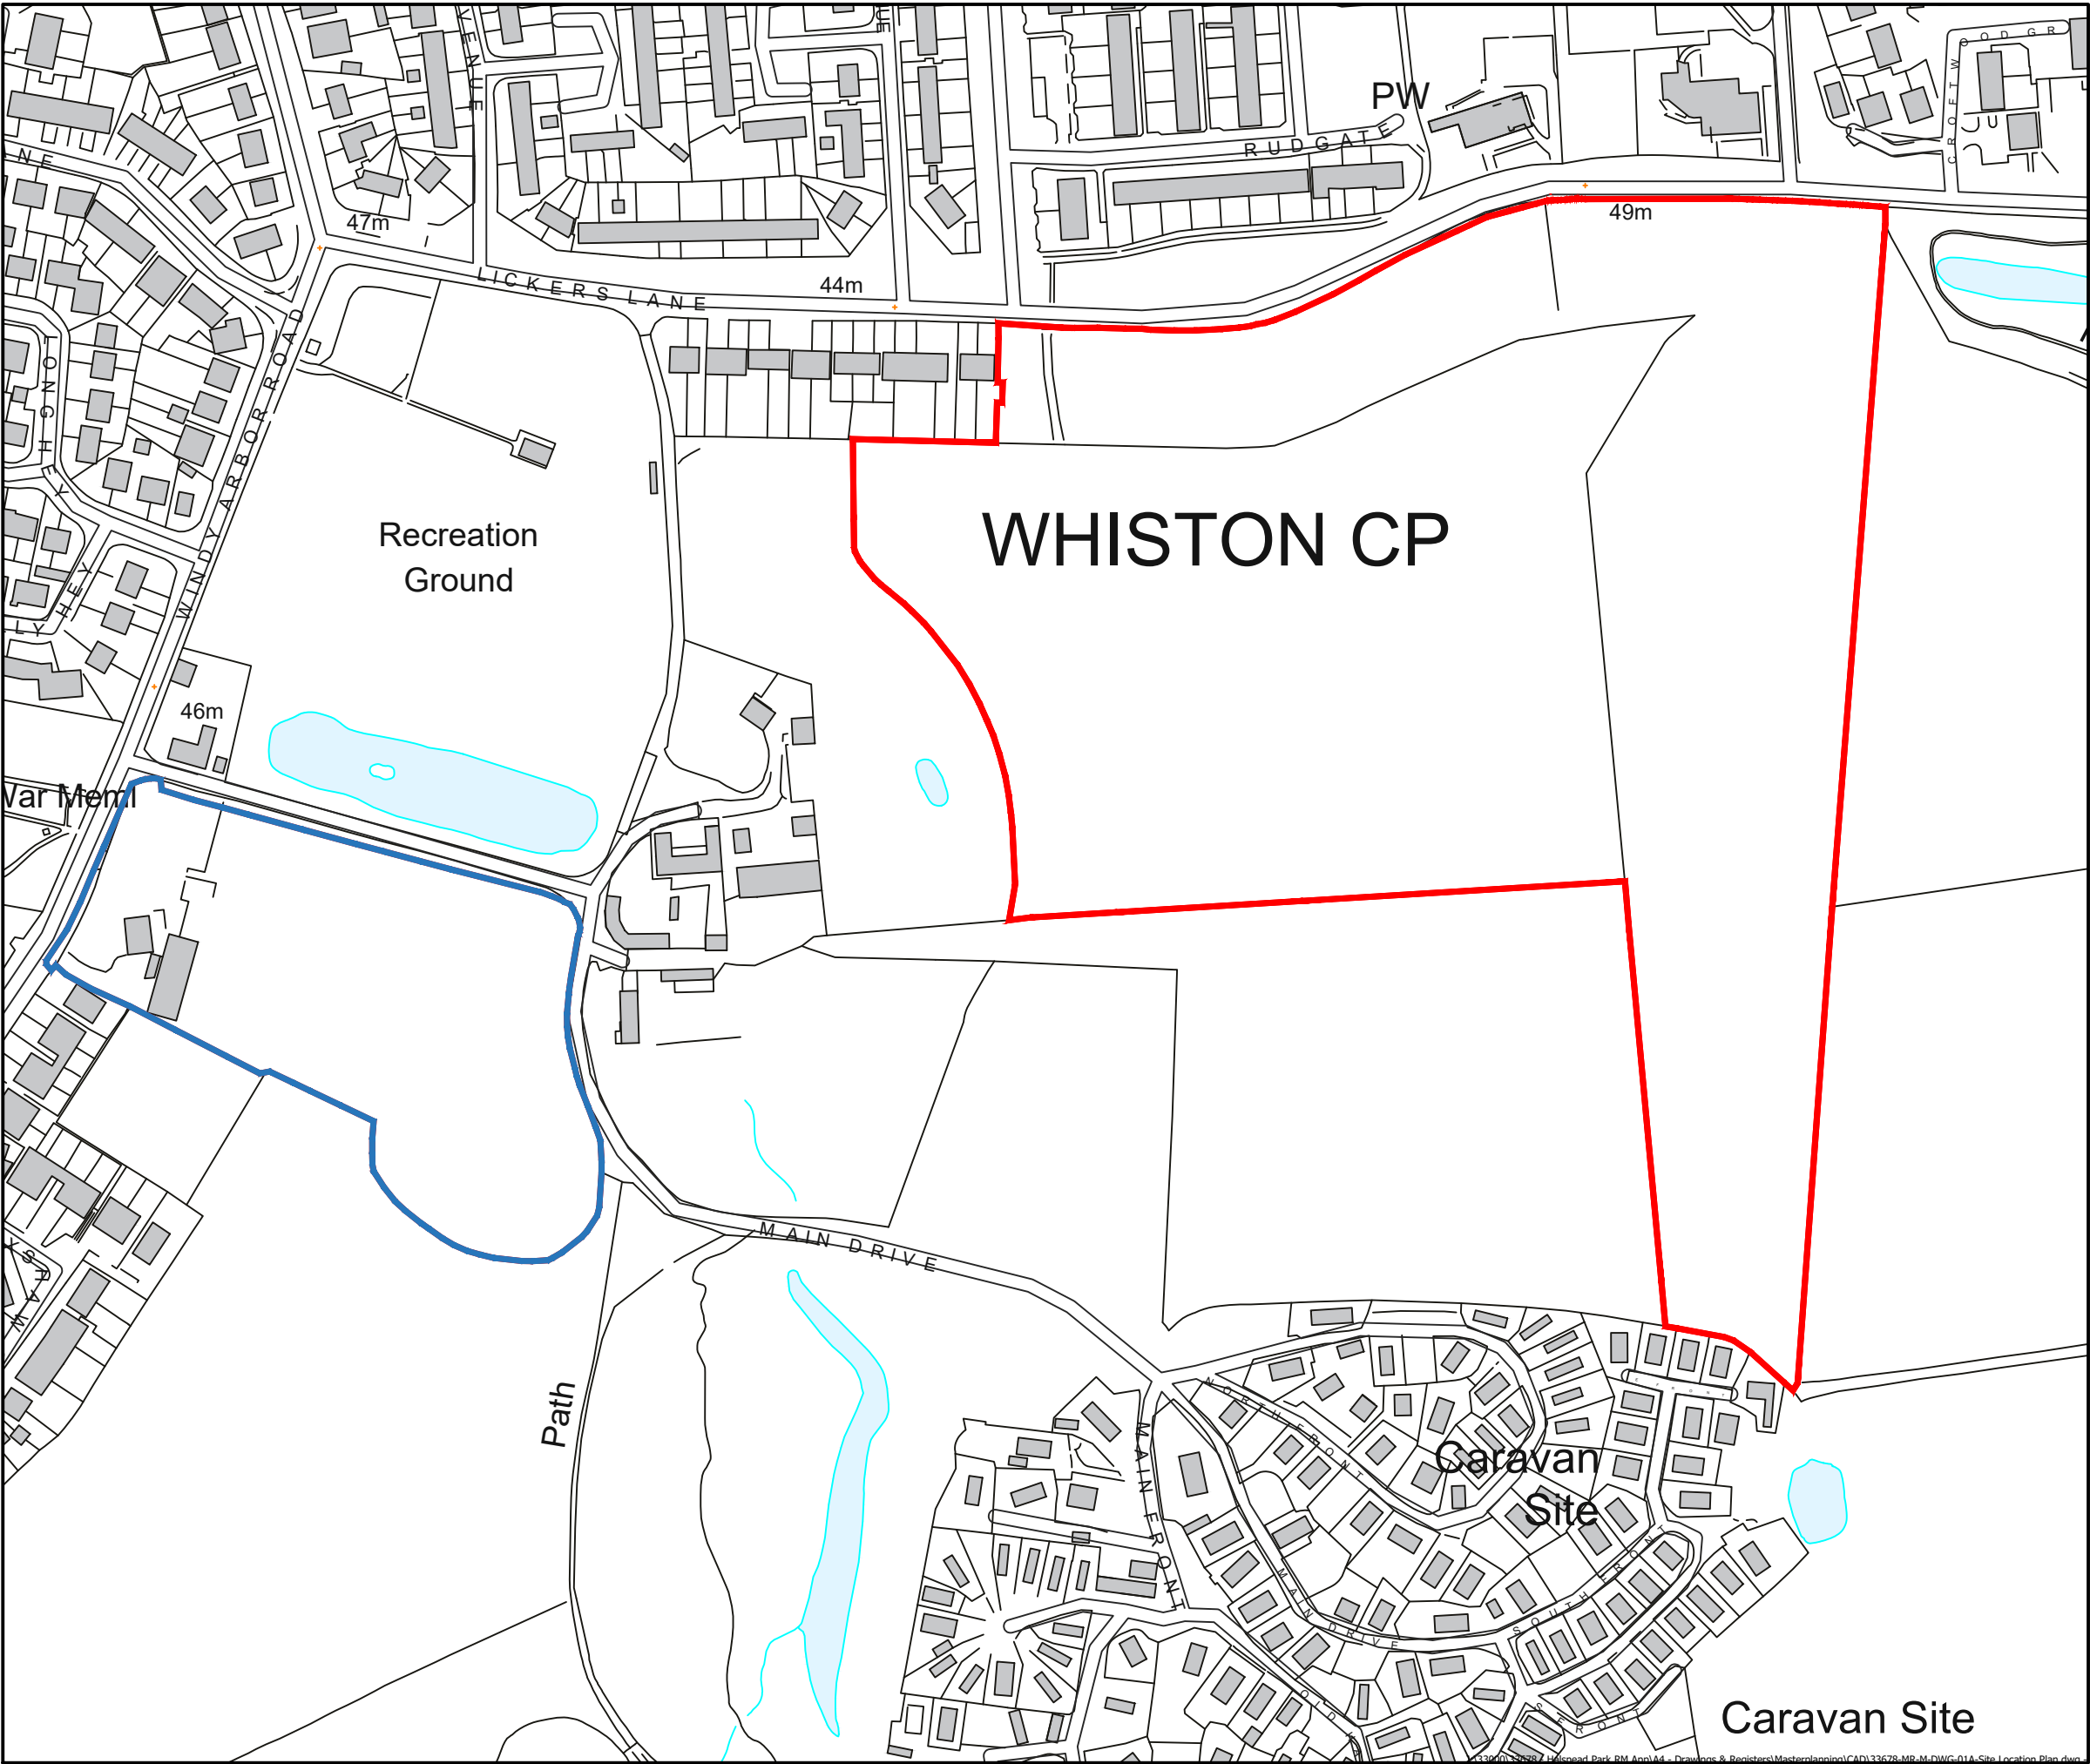

The scaling of this drawing cannot be assured

Revision	Date	Drn	Ckd
-	-	-	-

LEGEND

- Site Boundary (c.9.4ha)
- Windy Arbor Road Site (c.2ha)

0 20 40 60 80 100m

Project
Halsnead Garden Village
Your Housing

Drawing Title
Site Location Plan

Date	Scale	Drawn by	Check by
18.08.23	1:2500@A3	AT	SW
Project No	Drawing No	Revision	
33678	DWG01	-	

Stantec

Stantec UK Limited
Tower 12
18/22 Bridge Street
Spinningfields
Manchester
M3 3BZ
T: 0161 817 4900
stantec.com/uk