

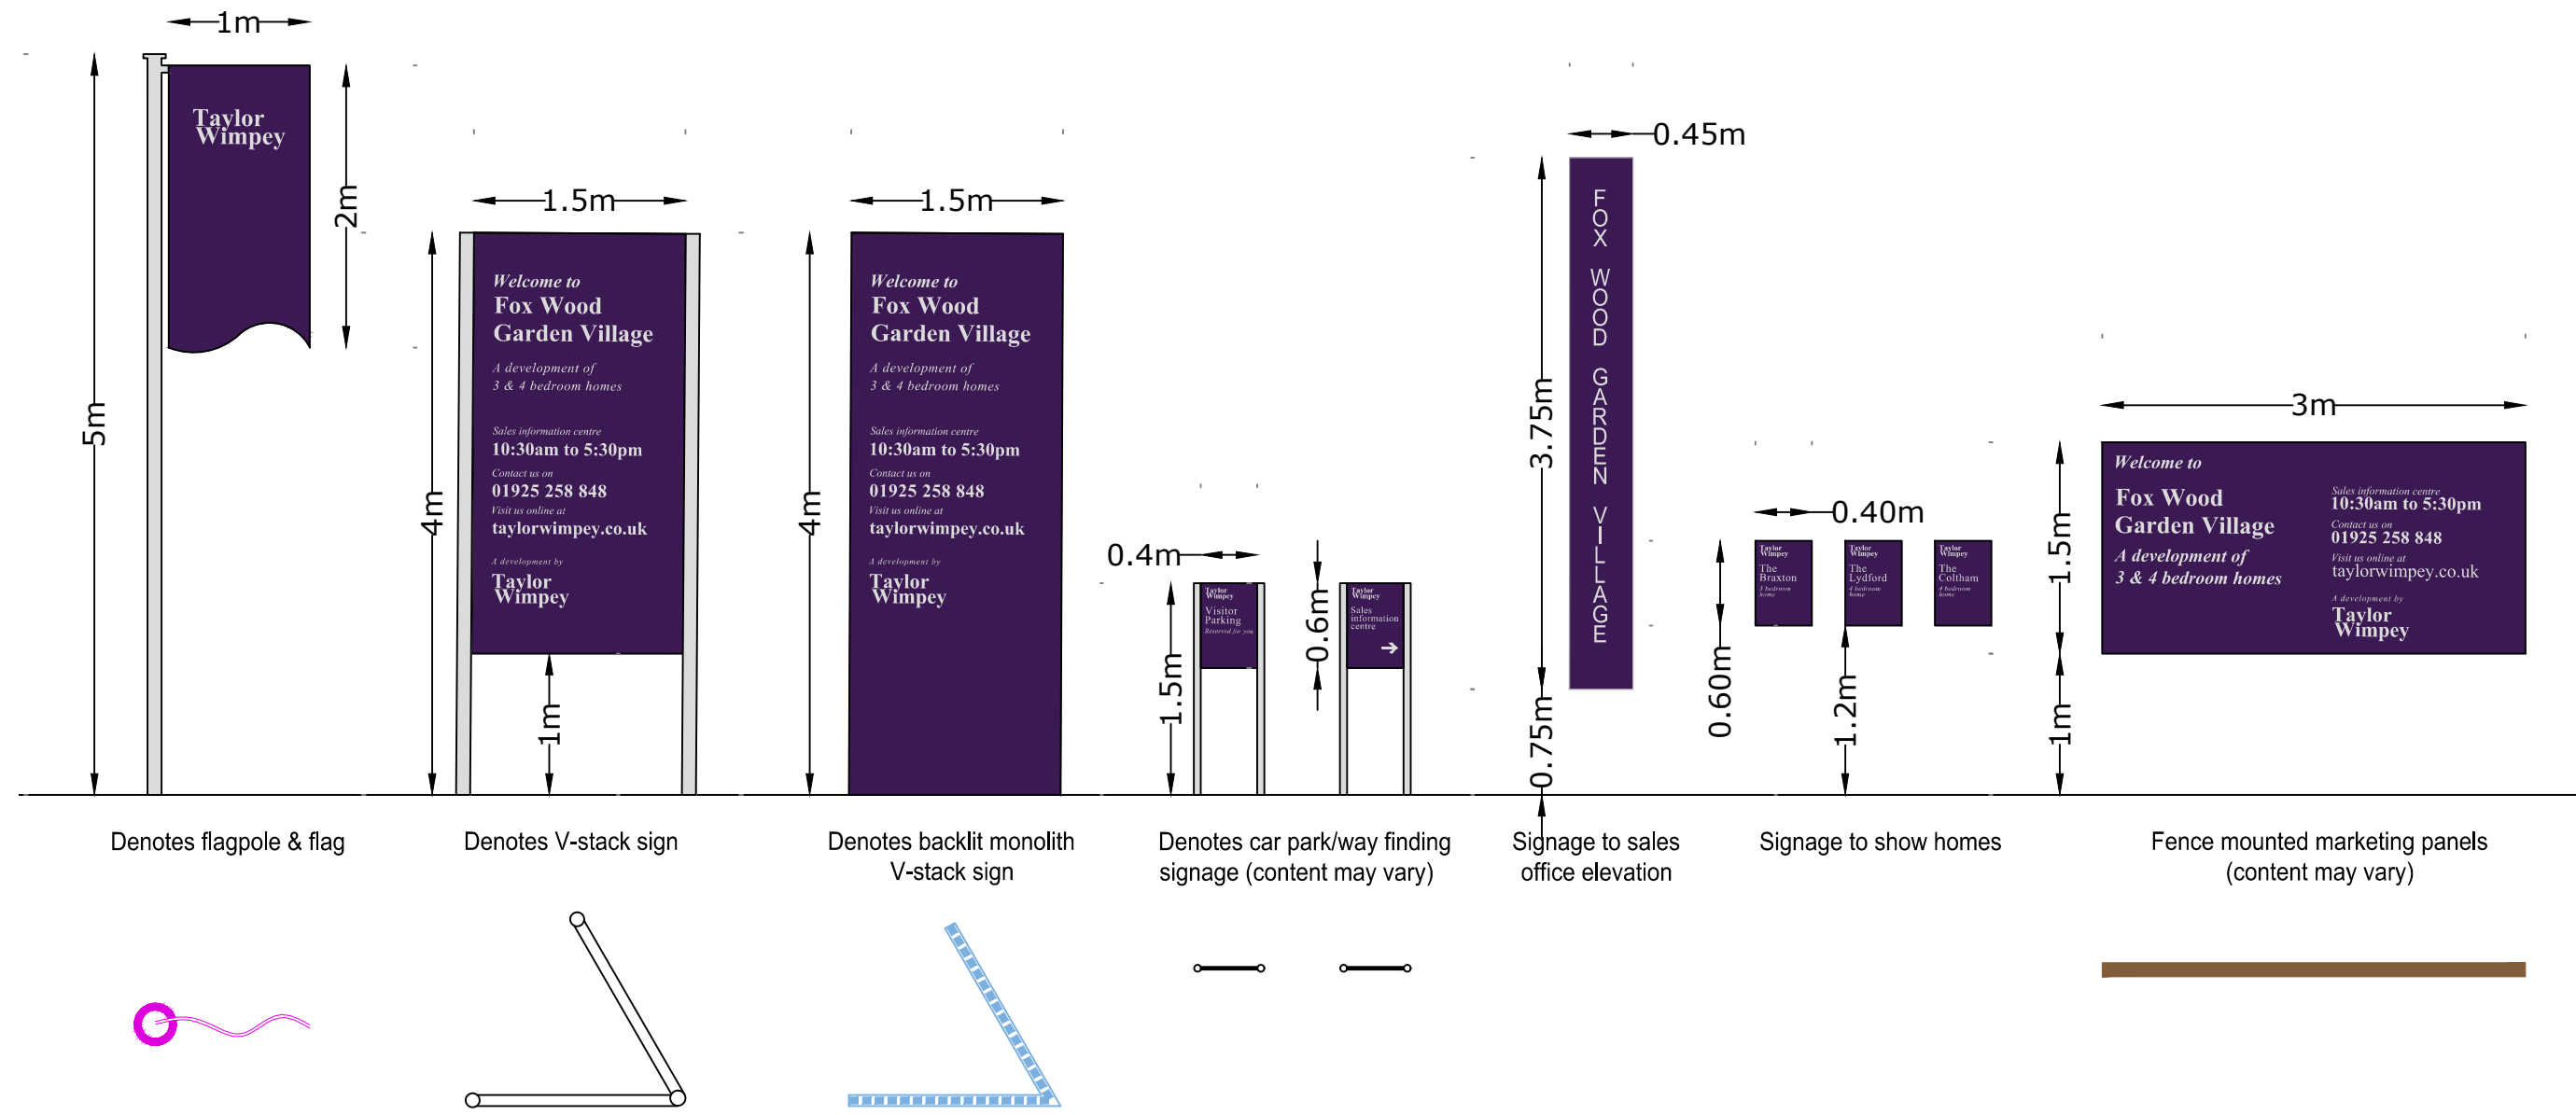


TEMP SALES WHILE PLOT 1 (TEMP SHOW HOME) IS BEING BUILT


TEMPORARY ACCESS FOR EXISTING RESIDENT TO THE EAST OF THE CAR PARK TO BE GRASSCRETE OR SIMILAR.
1:200

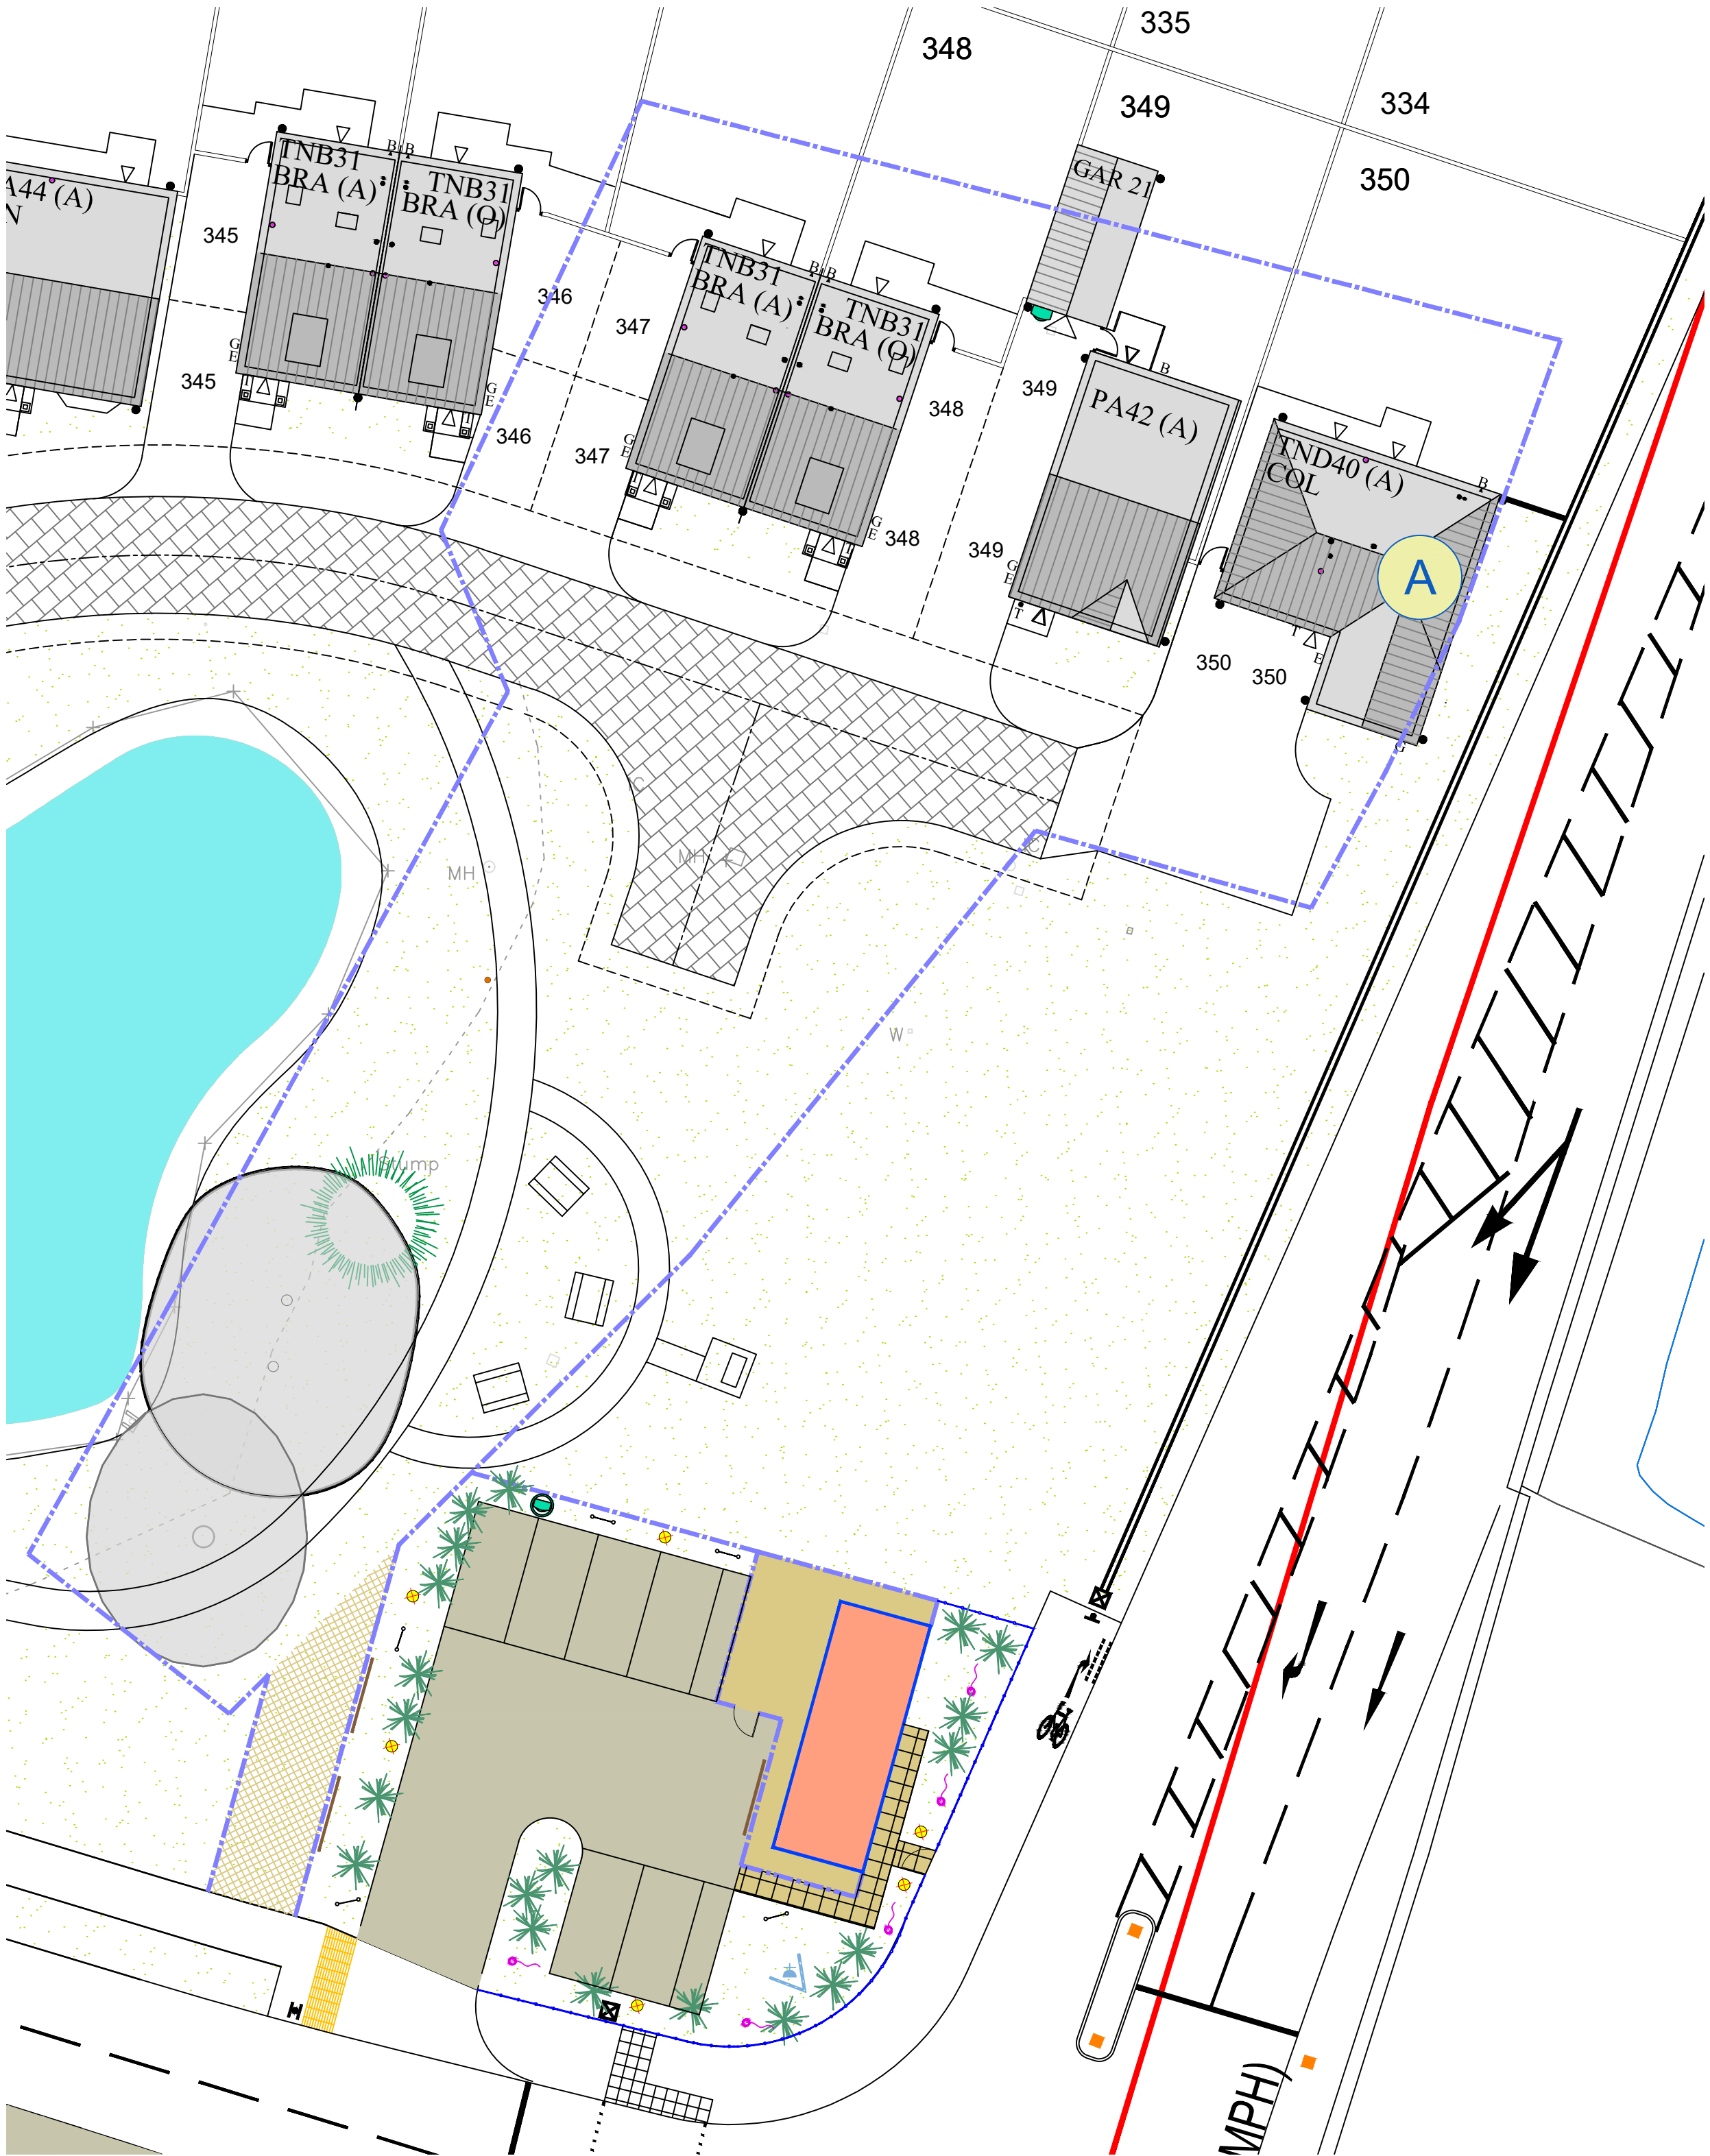

SIGNAGE DETAILS
1:50

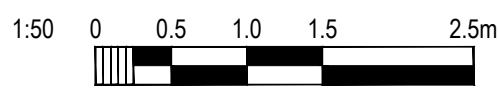

TEMP SALES SHOW HOME - PLOT 2 'MANFORD'
1:200

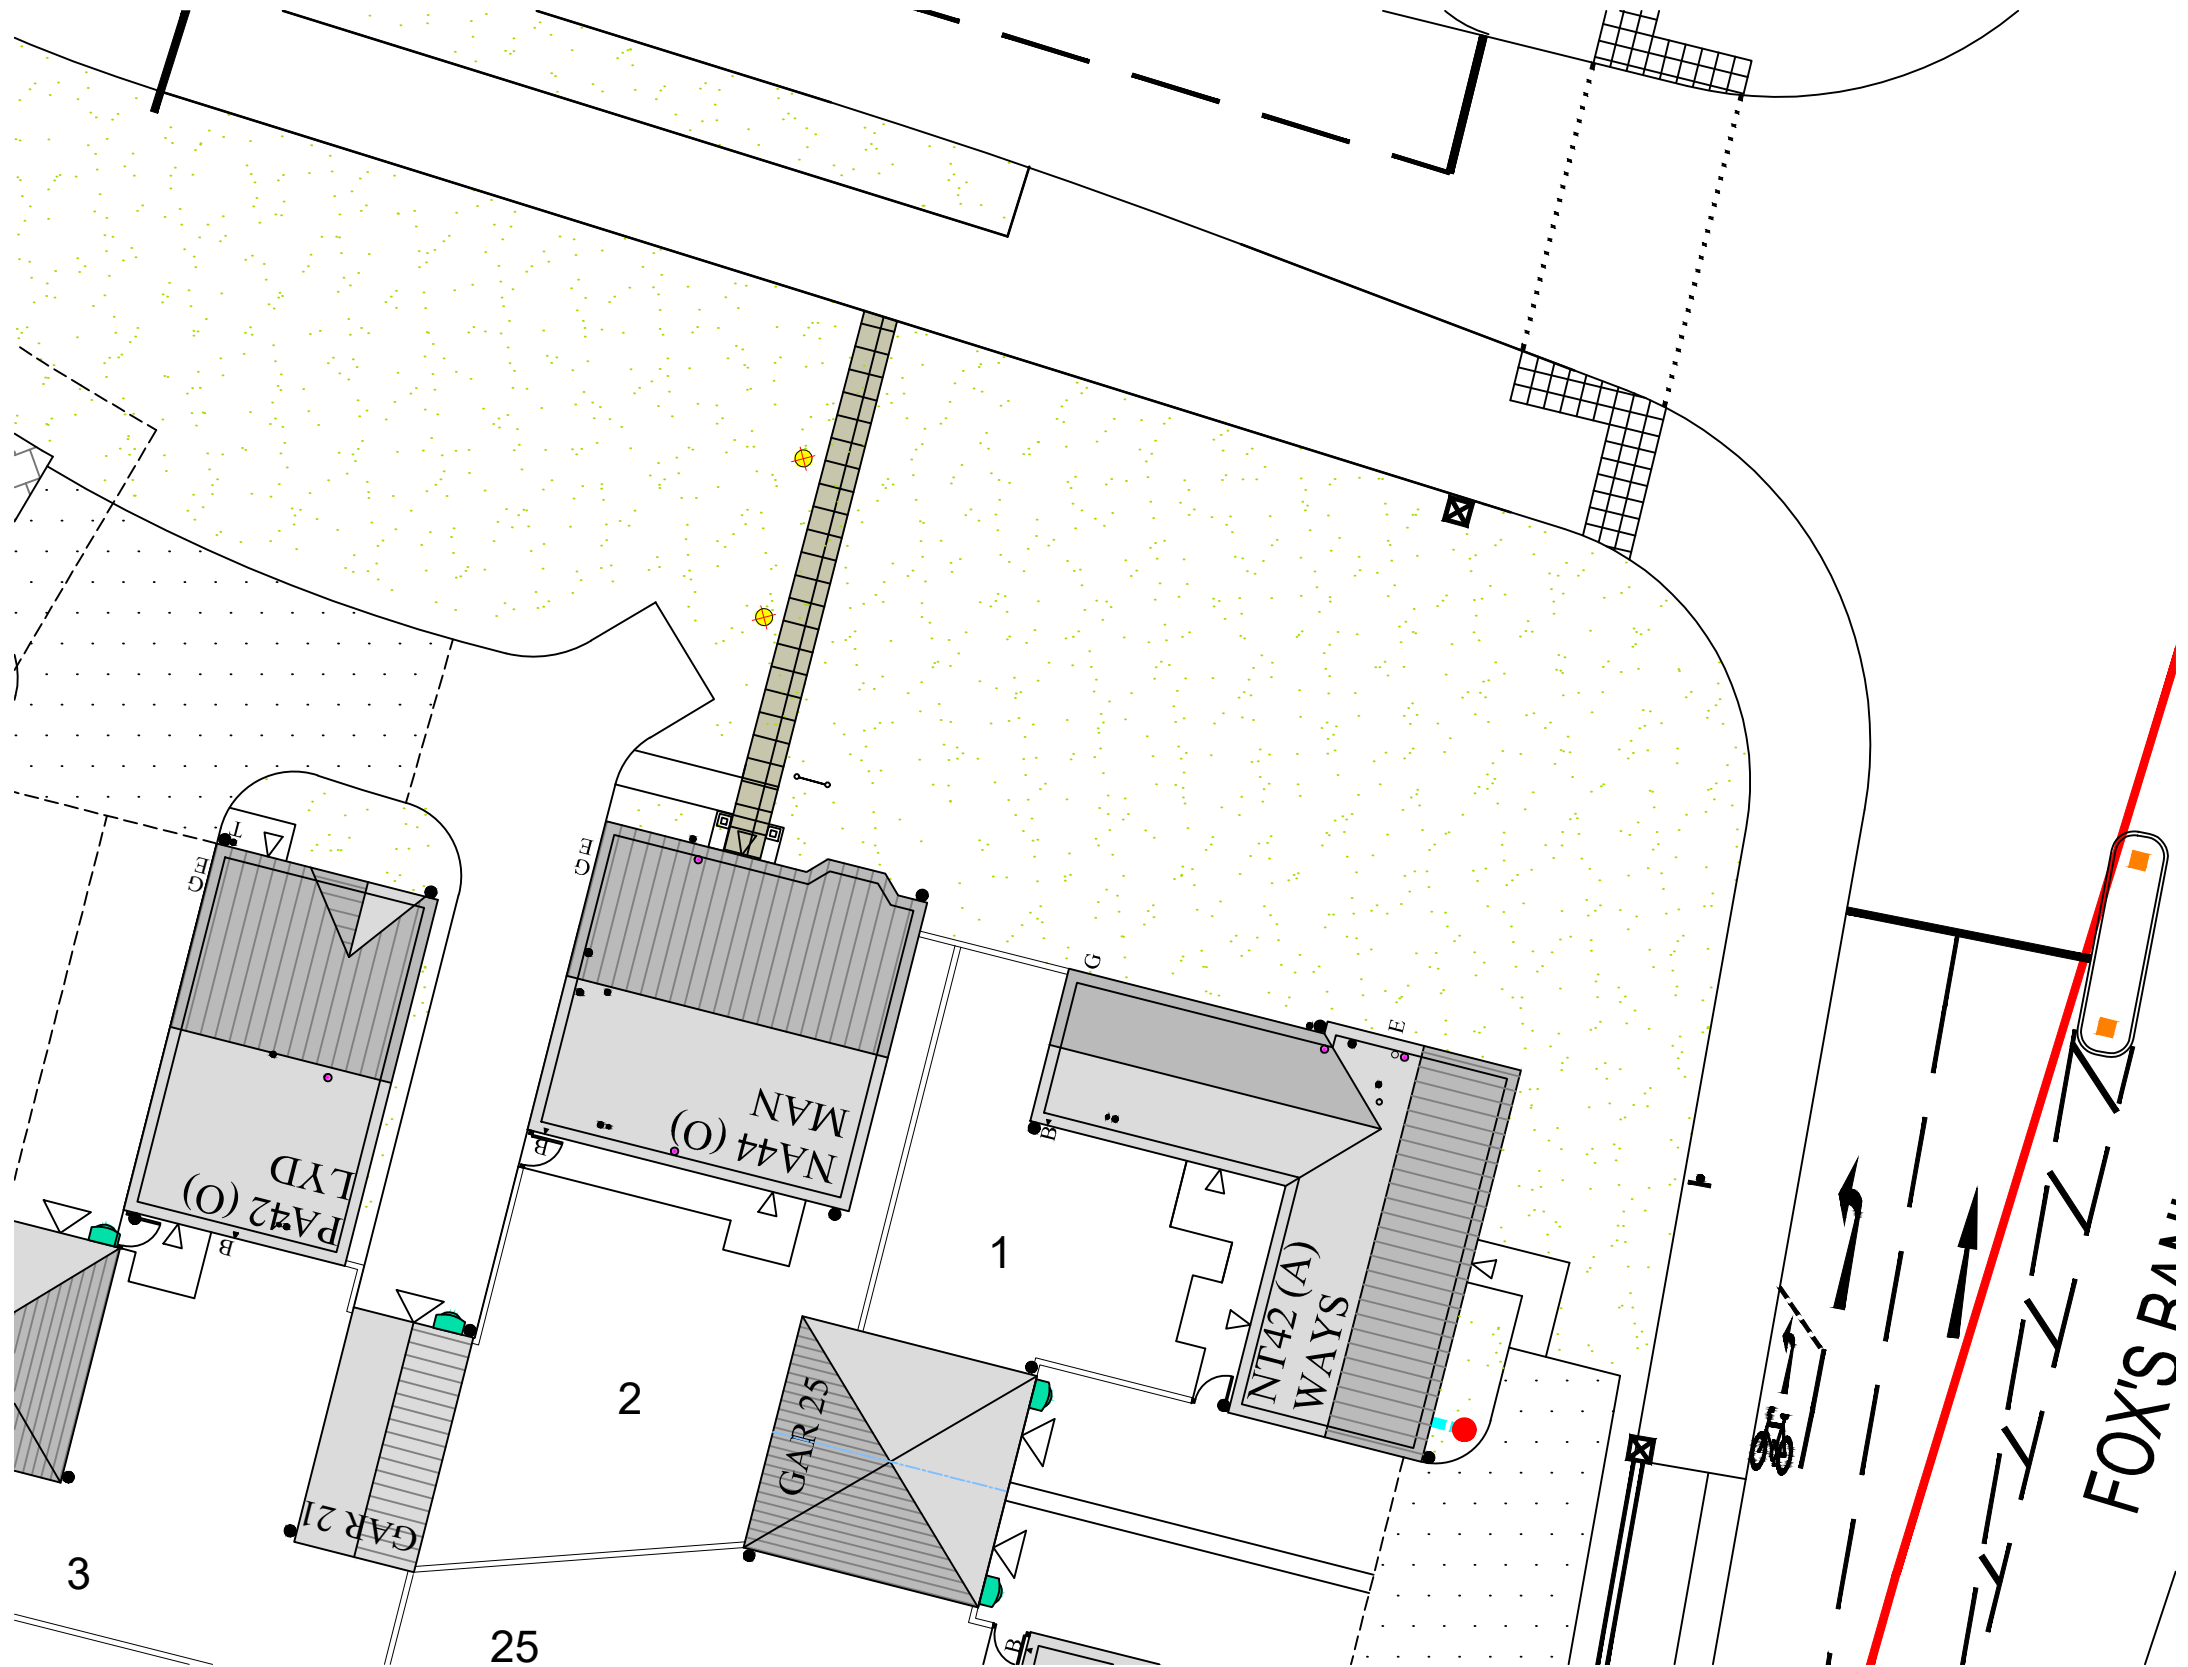

Revisions			
Rev	Description	Date	Initial
A	Amended to suit new layout (349 units)	02.11.20	MG
B	Amended to suit comments, new show home plot 1	02.01.21	MG
C	Amended to suit sales comments.	15.02.21	MG
D	Signage details added - prepared for planning application.	23.02.21	MG
E	Amended to suit validation requirements	09.07.21	MG
F	Amended to suit latest S278 design.	22.09.21	MG
G	Amended to suit planner comments.	01.10.21	MG
H	Amended to suit latest S278 design (rev G)	12.01.22	MG
I	Sales name amended.	26.07.22	BB
J	Plot 2 shown as temp show home.	06.02.23	BB

LEGEND

- Denotes bollard lighting (8008-900 LED)
- Denotes flagpole & flag
- Denotes car parking/way finding signage
- Denotes Monolith V-stack sign to front of development
- Electrical connection for Monolith V-stack sign, serviced with armoured cable & suitable ducting, served from sales office plot supply
- Denotes Marshalls Saxon paving flags
- Denotes Sales Cabin
- Denotes 1.1m high ball top railings (Refer to drawing no. SF04)
- Denotes 1.8m high close boarded screen fence (Refer to drawing no. SF01)
- Denotes 1.8m Personal Gate (Refer to drawing no. SF15)
- Denotes bitmac visitor car park with white lined spaces
- Denotes turfed area
- Denotes tree & decorative shrub planting
- Fence Mounted Frame Development Marketing Panels
- EV Charging bollard - two sockets. Rolec BasicCharge EV, Free to use (or similar) Power supplied from sales office.

Taylor Wimpey

Taylor Wimpey North West
Washington House, Birchwood Park,
Warrington, Cheshire WA3 6GR
Tel 01925 849 500 Fax 01925 849 501
www.taylorwimpey.com

FOX WOOD
GARDEN VILLAGE
PRESCOT
TEMP SALES AREA CABIN

DRAWING STATUS			
DATE	DRAWN	CHECKED BY	
19.02.20	MG	-	
DRAWING NUMBER			
20285	TSA	03	J