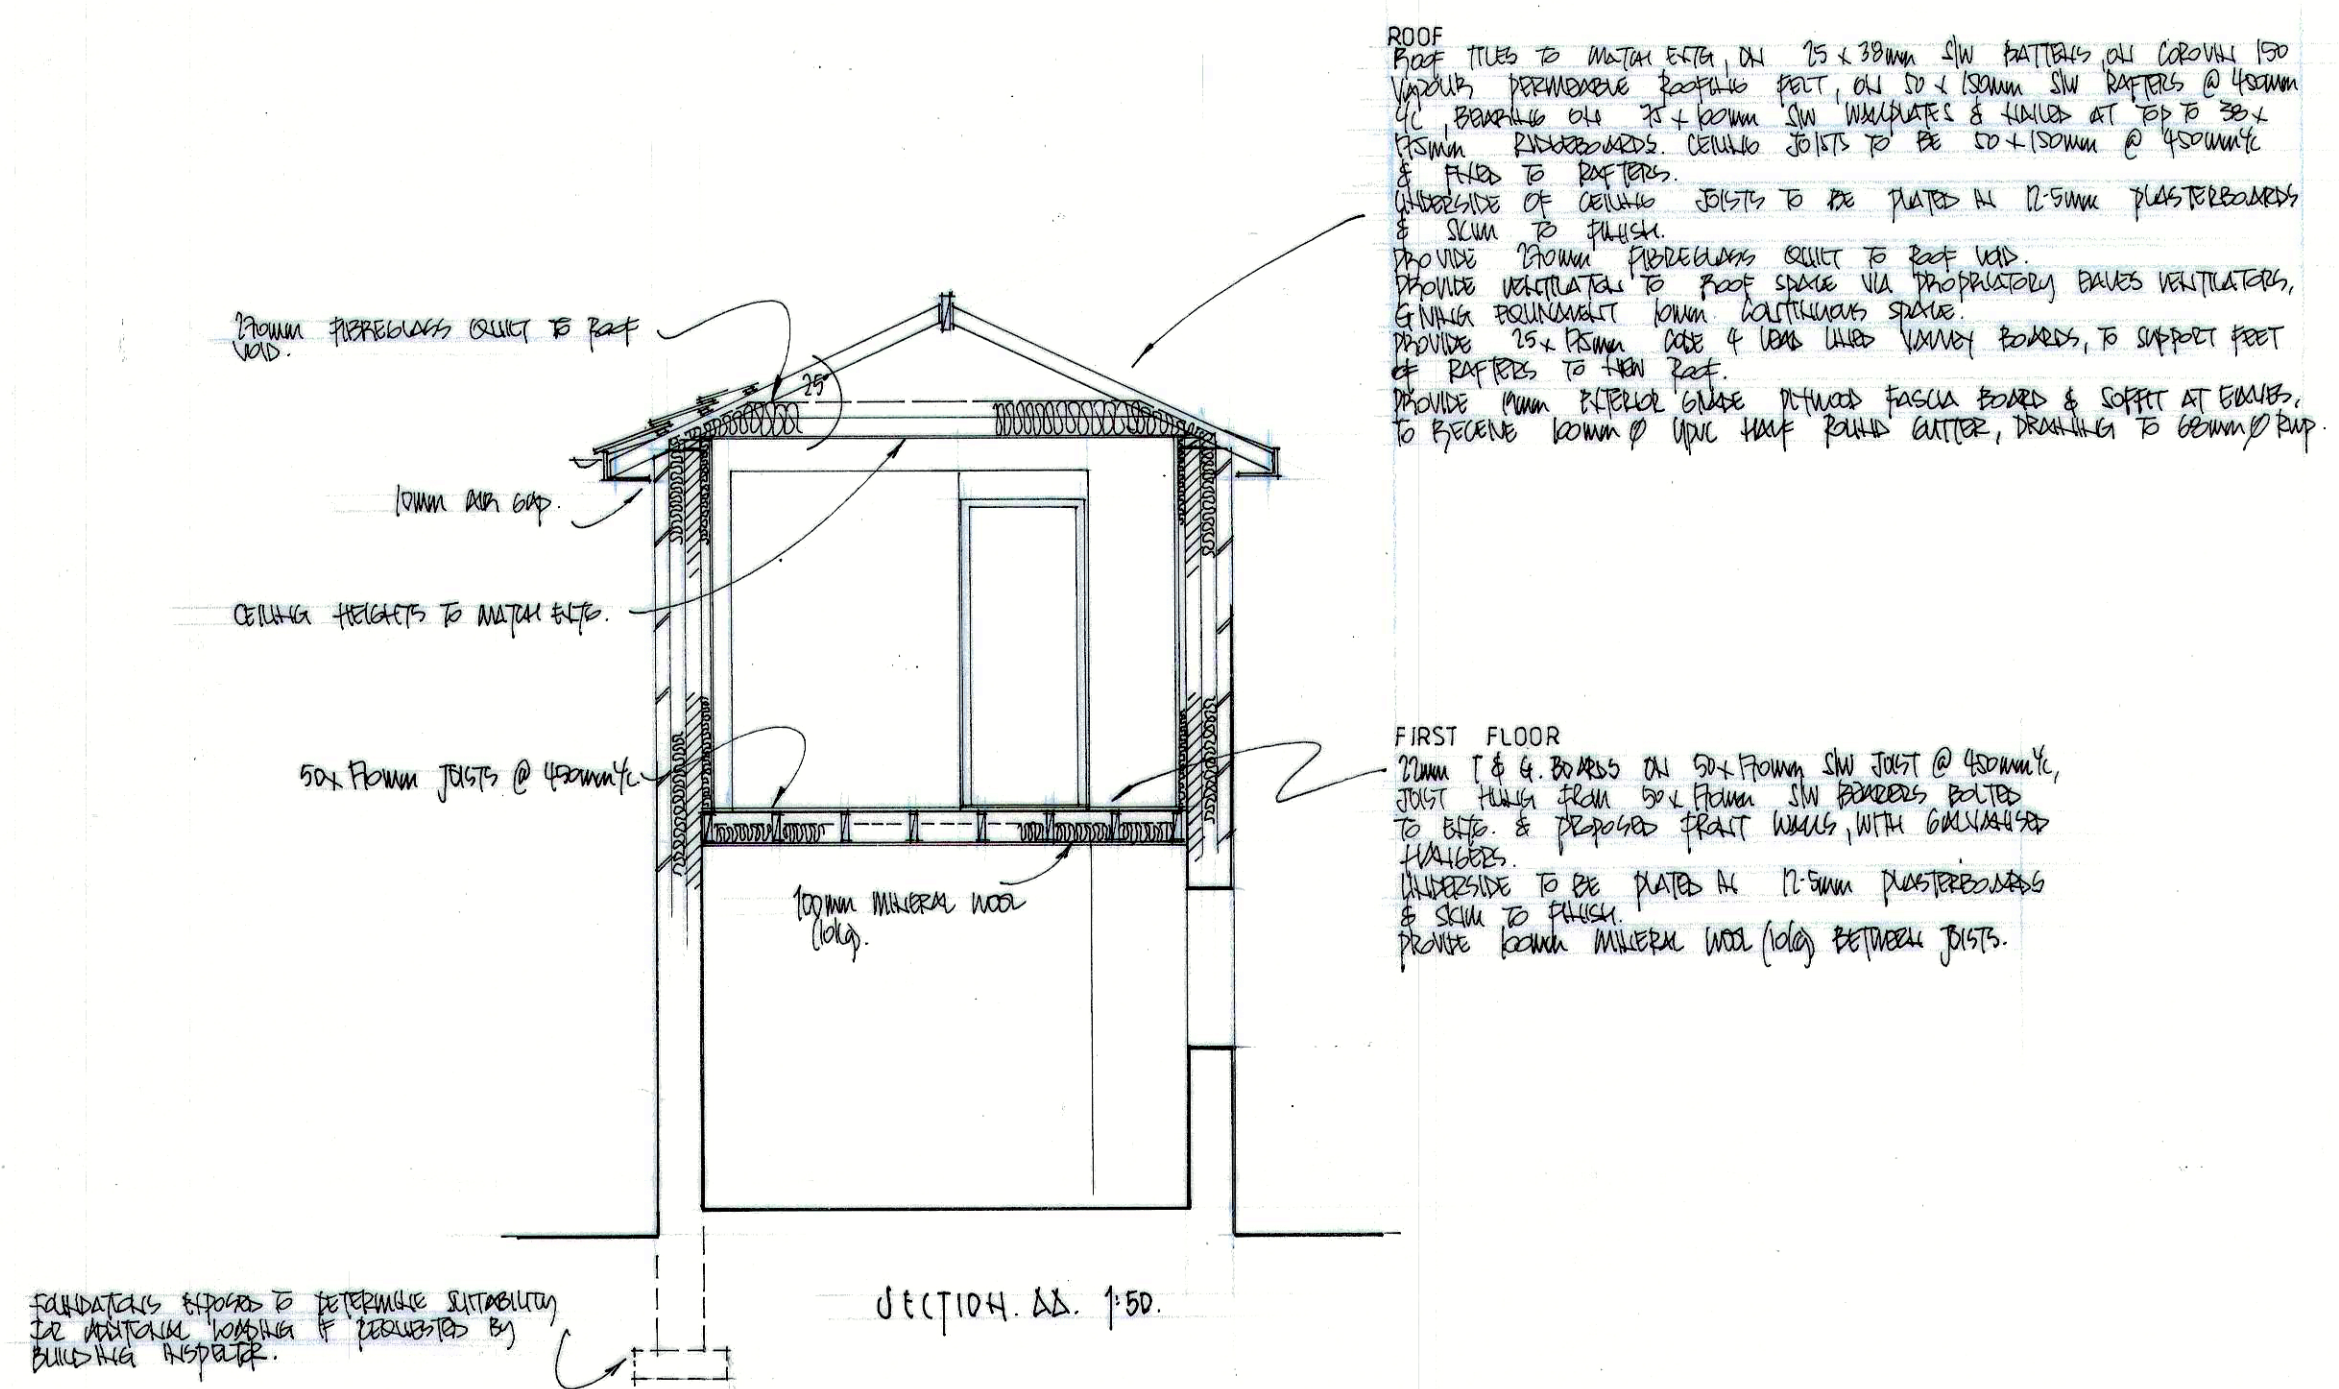
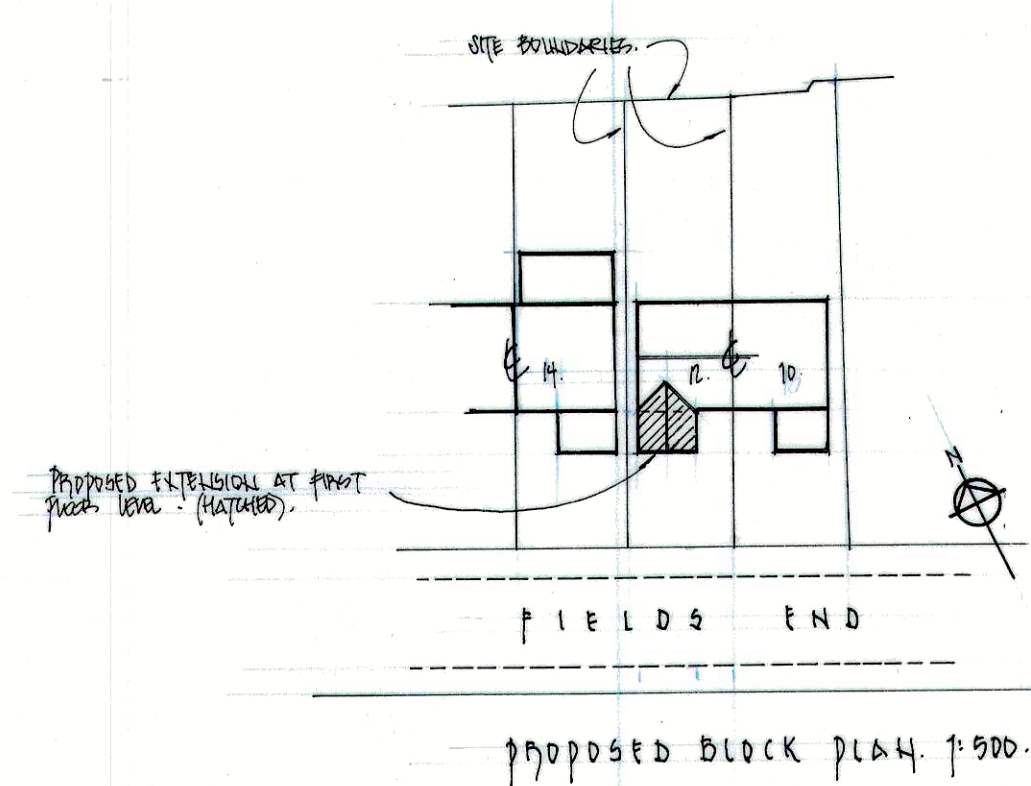
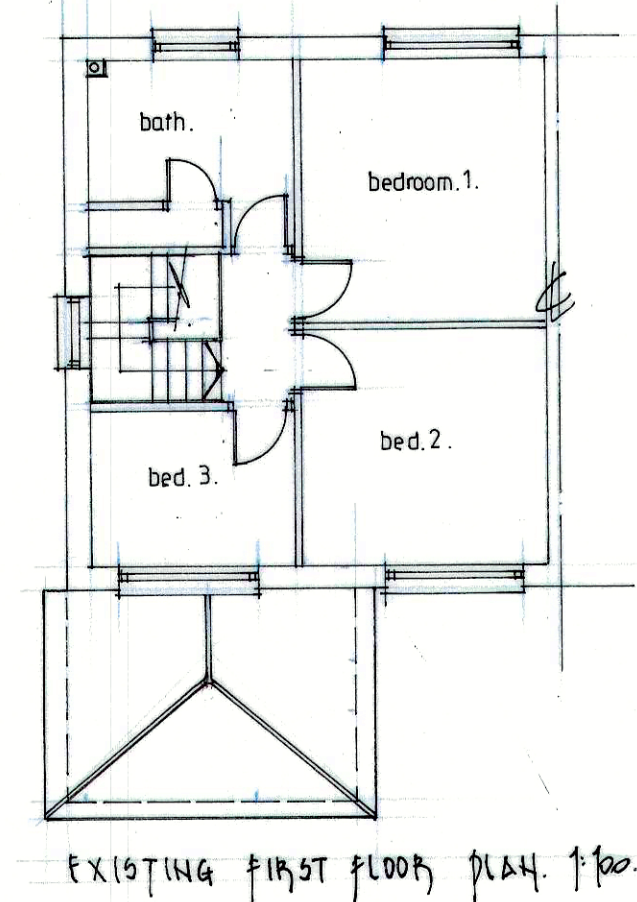


ALL DIMENSIONS TO BE CHECKED ON SITE.
ALL ELEMENTS OF STRUCTURE TO BE IN THE
PROF. RESISTING.

client	
NICHOLAS KEARNICK. 12 FIELDS FWD. HUYTON. L36 5YR.	
project	
FIRST FLOOR PITCHED ADD FRONT EXTENSION.	
title	
FULL WORKING DRAWINGS.	
scale	1:50, 1:100, 1:500.
date	01.