



C:\Users\Leon.Blythe\OneDrive - Begbies Traynor Group\Desktop\GA Work\5054-Swept Path Analysis Mastercopy Rev A.dwg

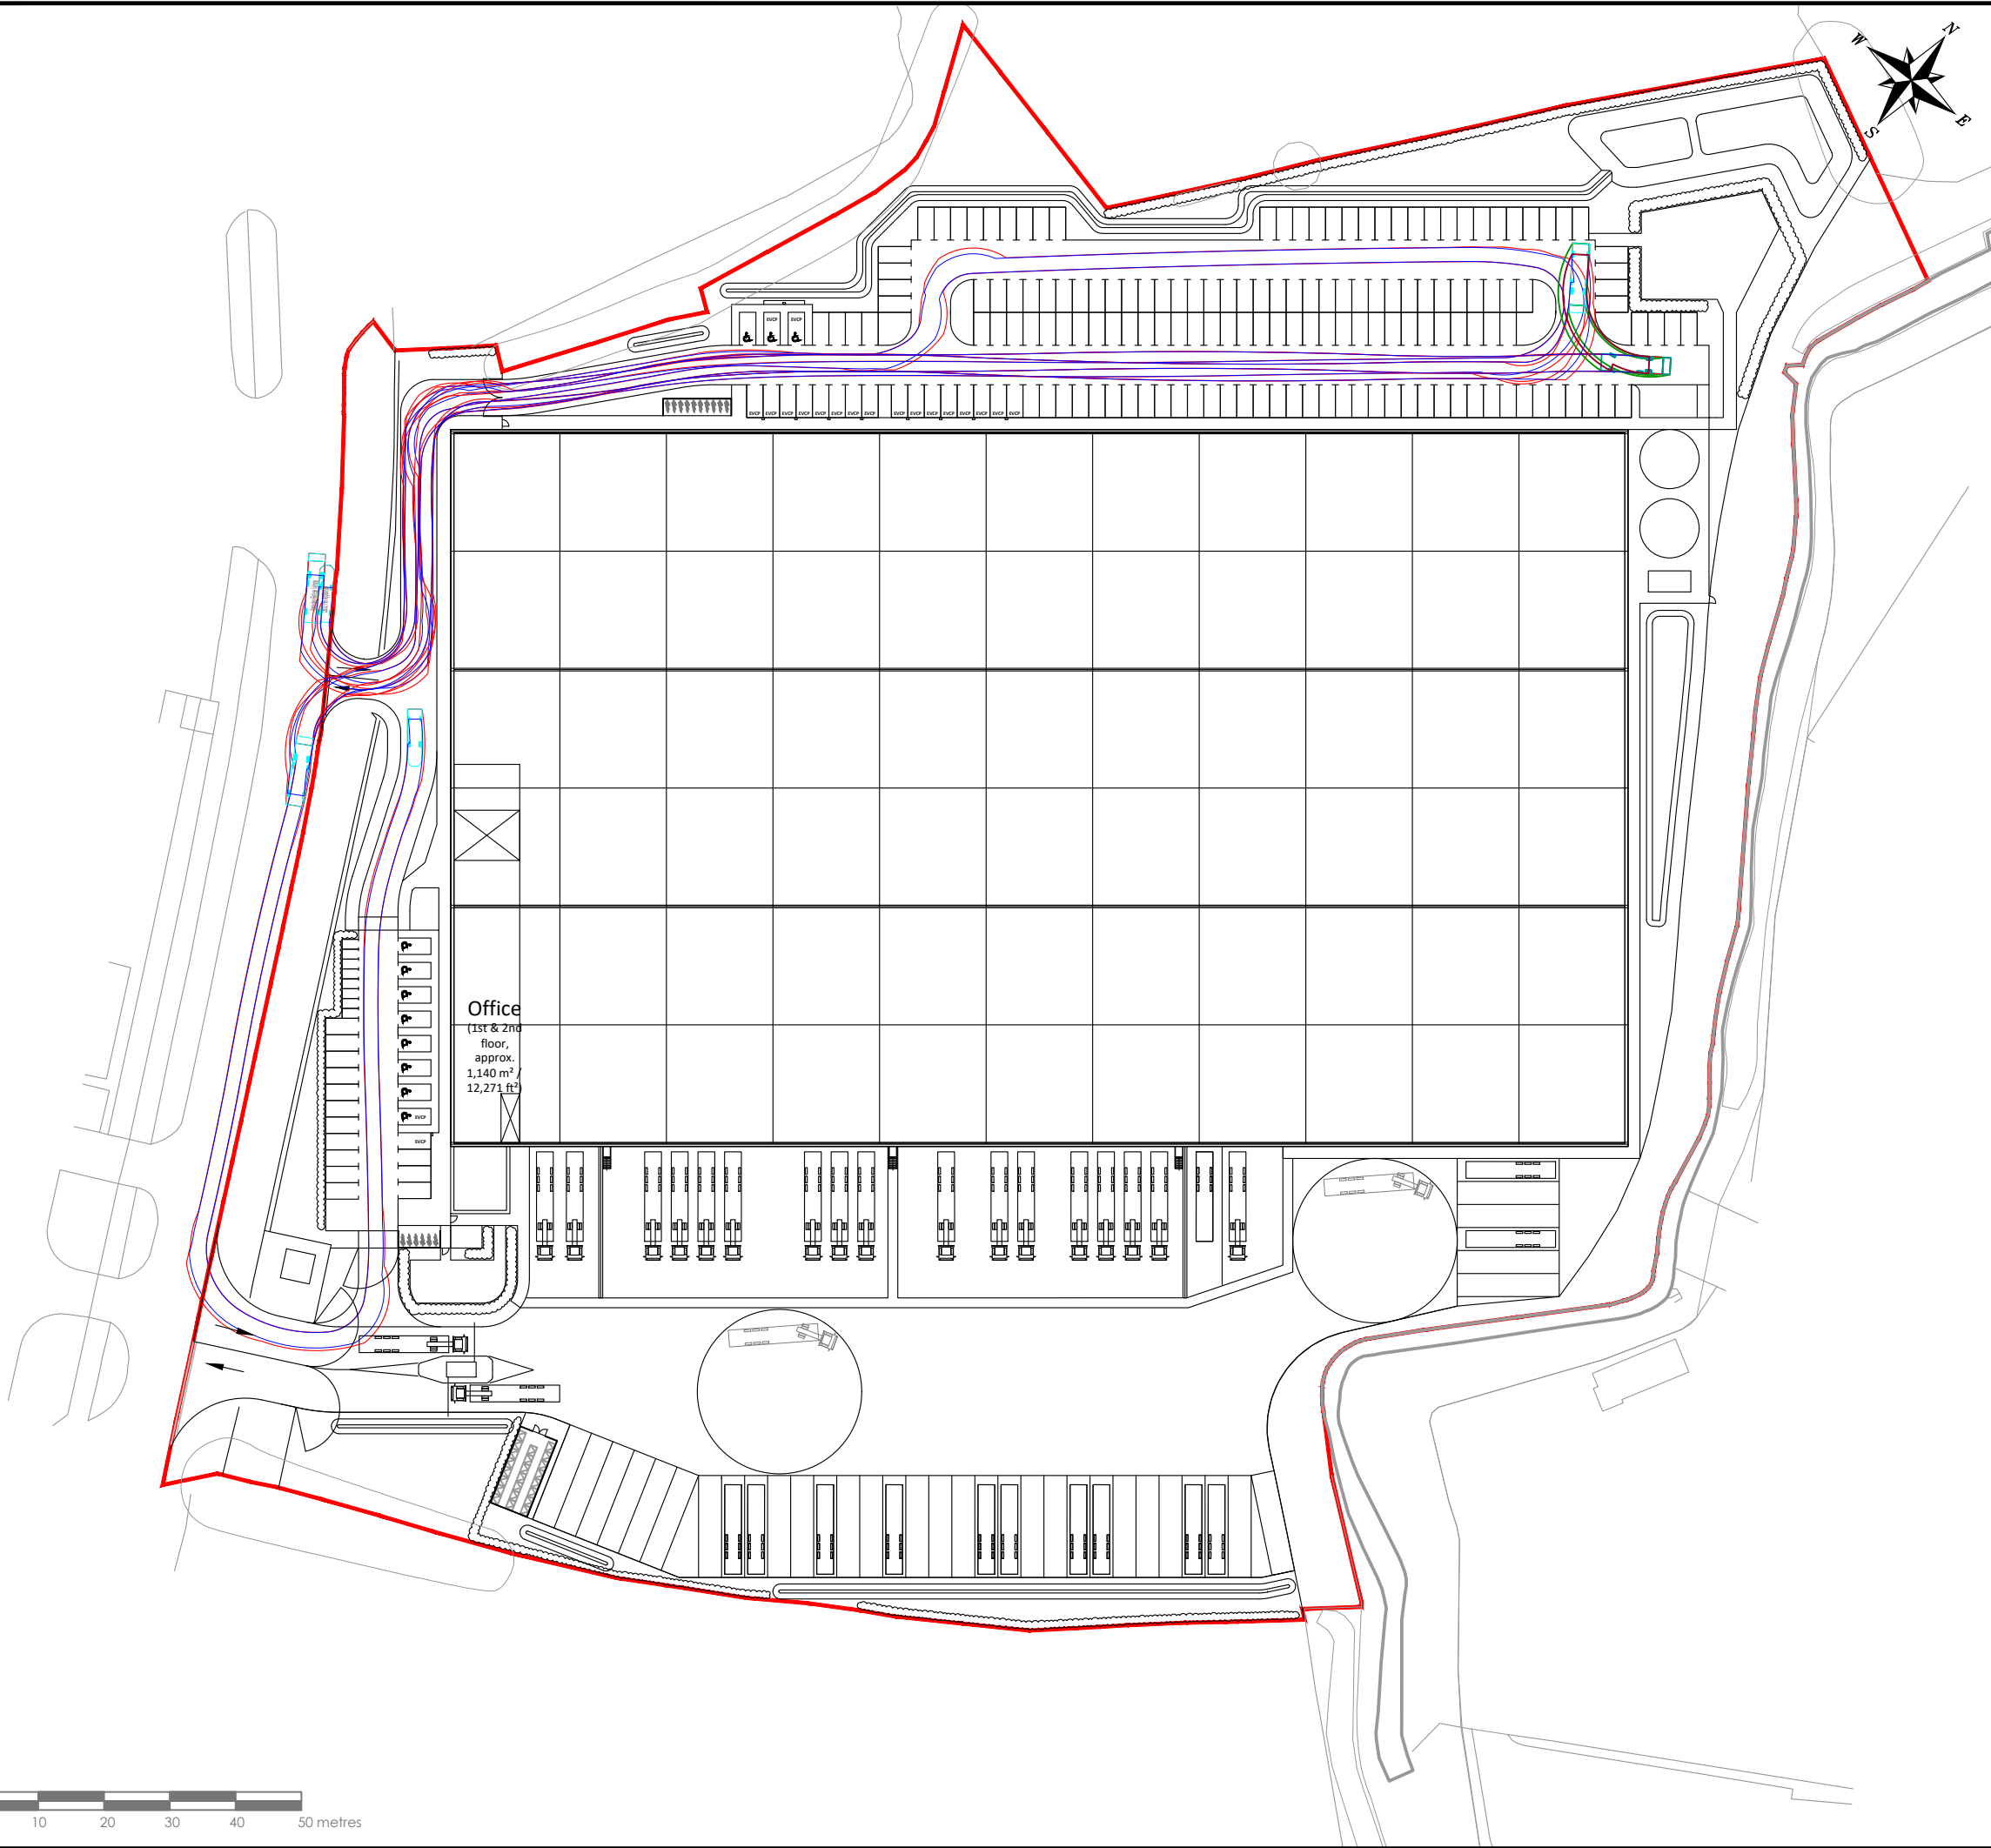

NOTES

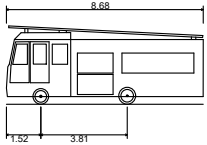

DB32 Fire Appliance
Overall Length 8.680m
Overall Width 2.180m
Overall Body Height 3.452m
Min Body Ground Clearance 0.337m
Max Track Width 2.121m
Lock to lock time 6.00s
Kerb to Kerb Turning Radius 7.910m

REV	DETAILS	DRAWN	CHECKED	DATE
-	-	-	-	-

CLIENT:
STUDIO KMA

PROJECT:
**WILSON ROAD,
HUYTON**

DRAWING TITLE:
SWEPT PATH ANALYSIS

SCALES:
1:1000 @ A3

DRAWN:	LB	CHECKED:	MR	DATE:	OCT 25
--------	----	----------	----	-------	--------

Eddisons
340 Deansgate
Manchester
M3 4LY
Email: info@crofts.co.uk
Tel: 0161 837 7380
Web: www.eddisons.com/services/transport-planning

DRAWING NUMBER:	5054-SP01	REVISION:	C
-----------------	-----------	-----------	---

Eddisons