

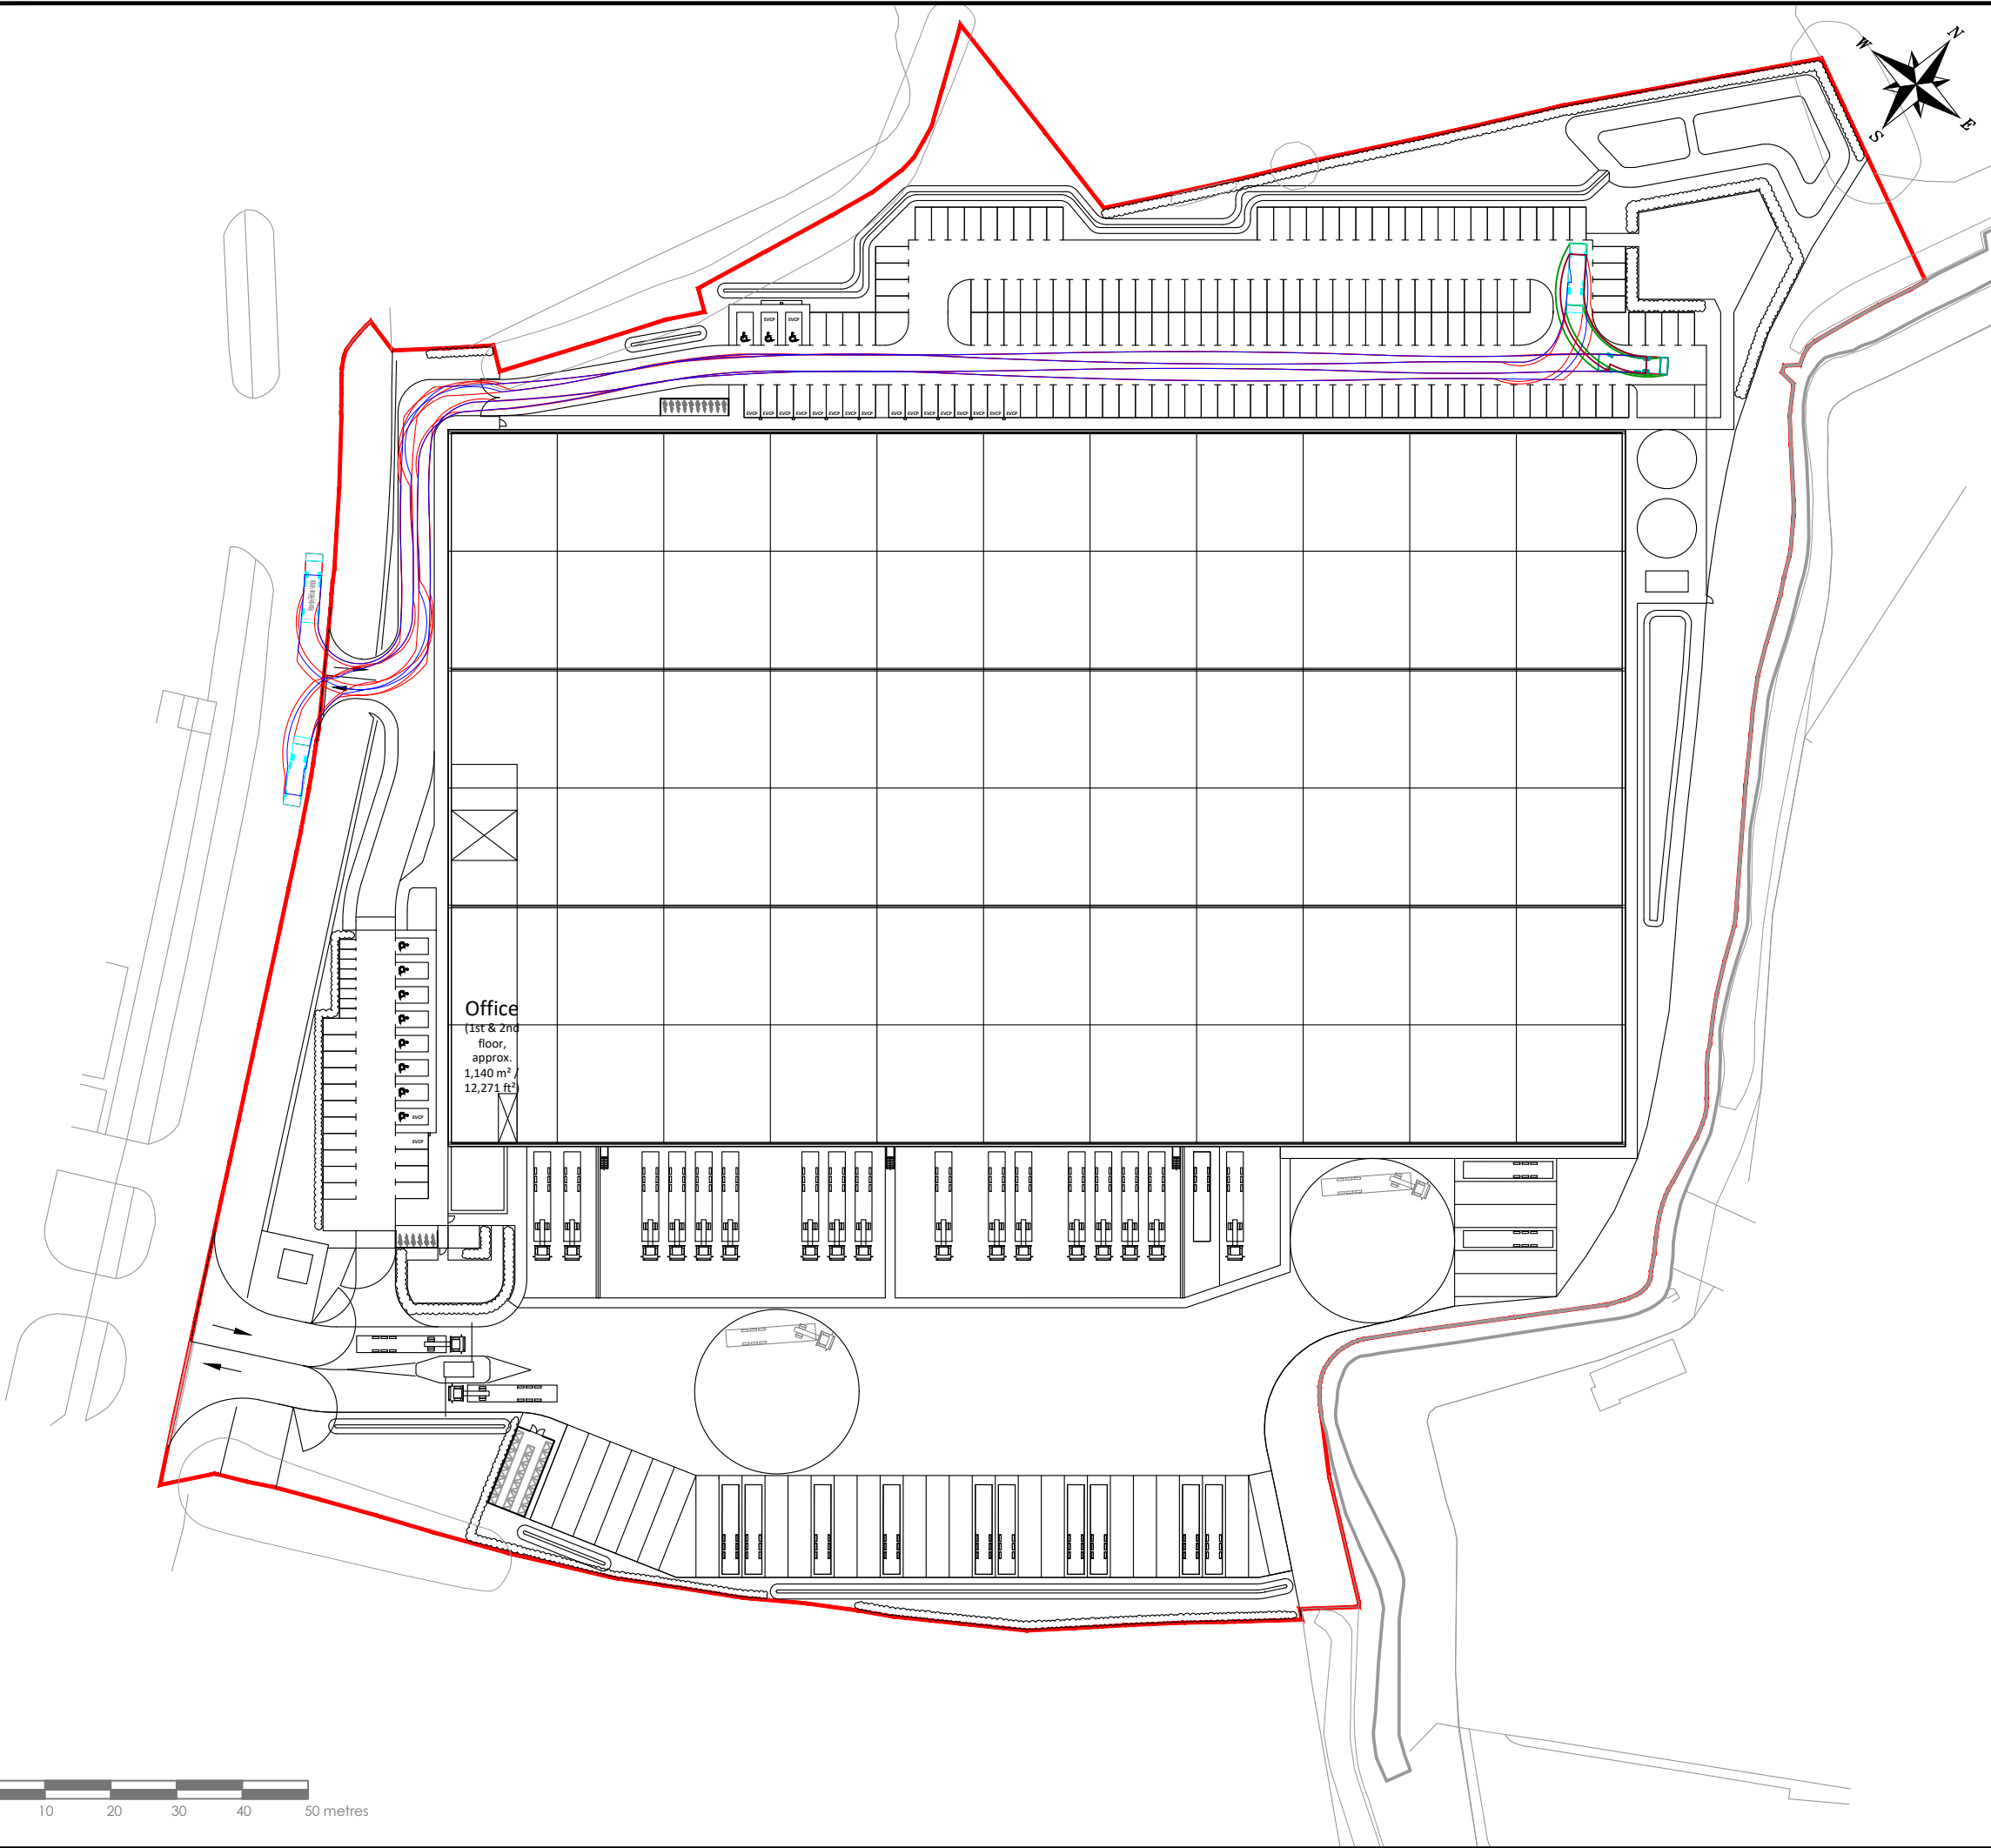


C:\Users\Leon.Blythe\OneDrive - Begbies Traynor Group\Desktop\GA Work\5054-Swept Path Analysis Mastercopy Rev A.dwg

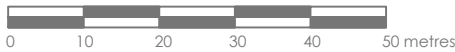

NOTES

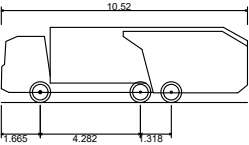

Knowsley Refuse Vehicle	10.520m
Overall Length	2.530m
Overall Width	3.211m
Overall Body Height	0.416m
Min Body Ground Clearance	2.530m
Track Width	4.00s
Lock to lock time	10.250m
Kerb to Kerb Turning Radius	

REV	DETAILS	DRAWN	CHECKED	DATE
-----	---------	-------	---------	------

CLIENT:
STUDIO KMA

PROJECT:
**WILSON ROAD,
HUYTON**

DRAWING TITLE:
SWEPT PATH ANALYSIS

SCALES:
1:1000 @ A3

DRAWN:	LB	CHECKED:	MR	DATE:	DEC 25
--------	----	----------	----	-------	--------

Eddisons
340 Deansgate
Manchester
M3 4LY
Email: info@crofts.co.uk
Tel: 0161 837 7380
Web: www.eddisons.com/services/transport-planning

DRAWING NUMBER:	5054-SP03	REVISION:	A
-----------------	-----------	-----------	---

