



C:\Users\Leon.Blythe\OneDrive - Begbies Traynor Group\Desktop\GA Work\5054-Swept Path Analysis Mastercopy Rev A.dwg

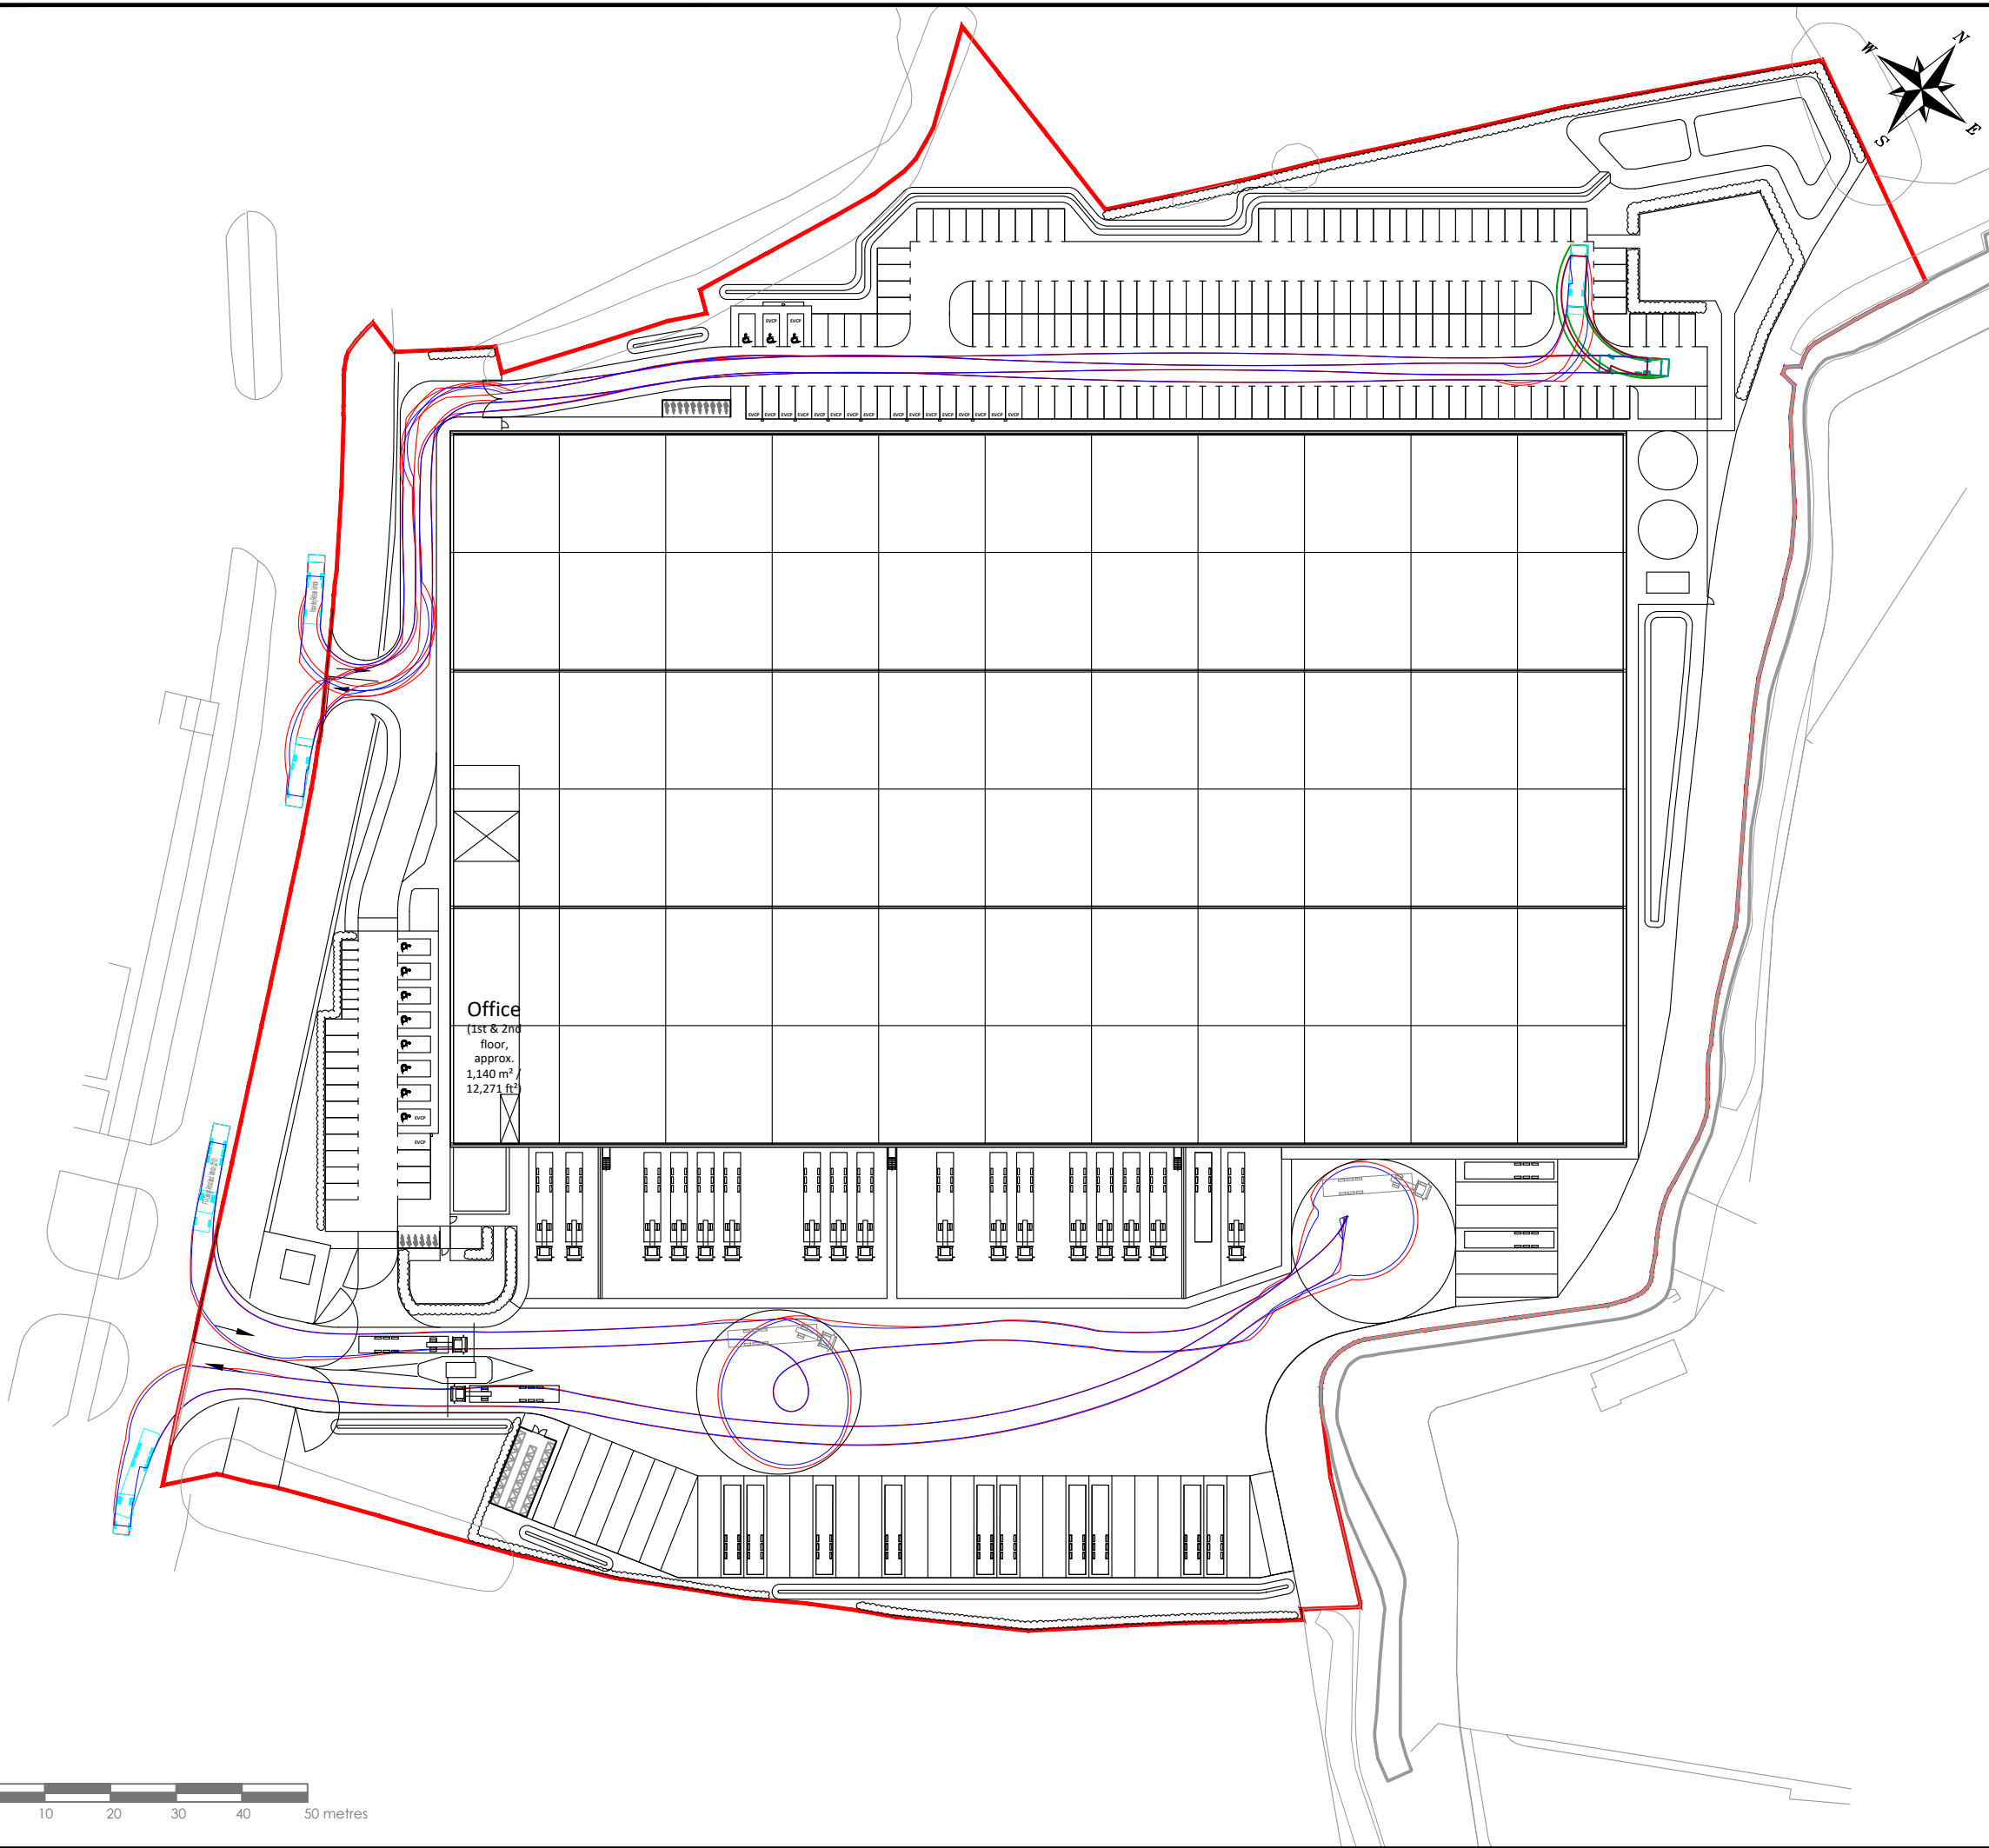

NOTES

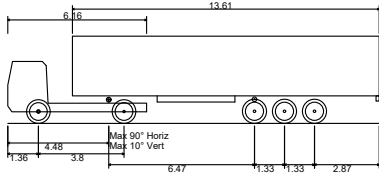

FTA Design Articulated Vehicle (1998)	
Overall Length	13.61m
Overall Width	6.66m
Overall Body Height	3.87m
Min Body Ground Clearance	0.515m
Max Track Width	2.470m
Lock to Lock Time	3.00s
Kerb to Kerb Turning Radius	6.550m

REV	DETAILS	DRAWN	CHECKED	DATE
-----	---------	-------	---------	------

CLIENT:	STUDIO KMA
---------	------------

PROJECT:	WILSON ROAD, HUYTON
----------	---------------------

DRAWING TITLE:	SWEPT PATH ANALYSIS
----------------	---------------------

SCALES:	1:1000 @ A3
---------	-------------

DRAWN:	LB	CHECKED:	MR	DATE:	DEC 25
--------	----	----------	----	-------	--------

Eddisons 340 Deansgate Manchester M3 4LY Email: info@crofts.co.uk Tel: 0161 837 7380 Web: www.eddisons.com/services/transport-planning

DRAWING NUMBER:	5054-SP02	REVISION:	B
-----------------	-----------	-----------	---

