
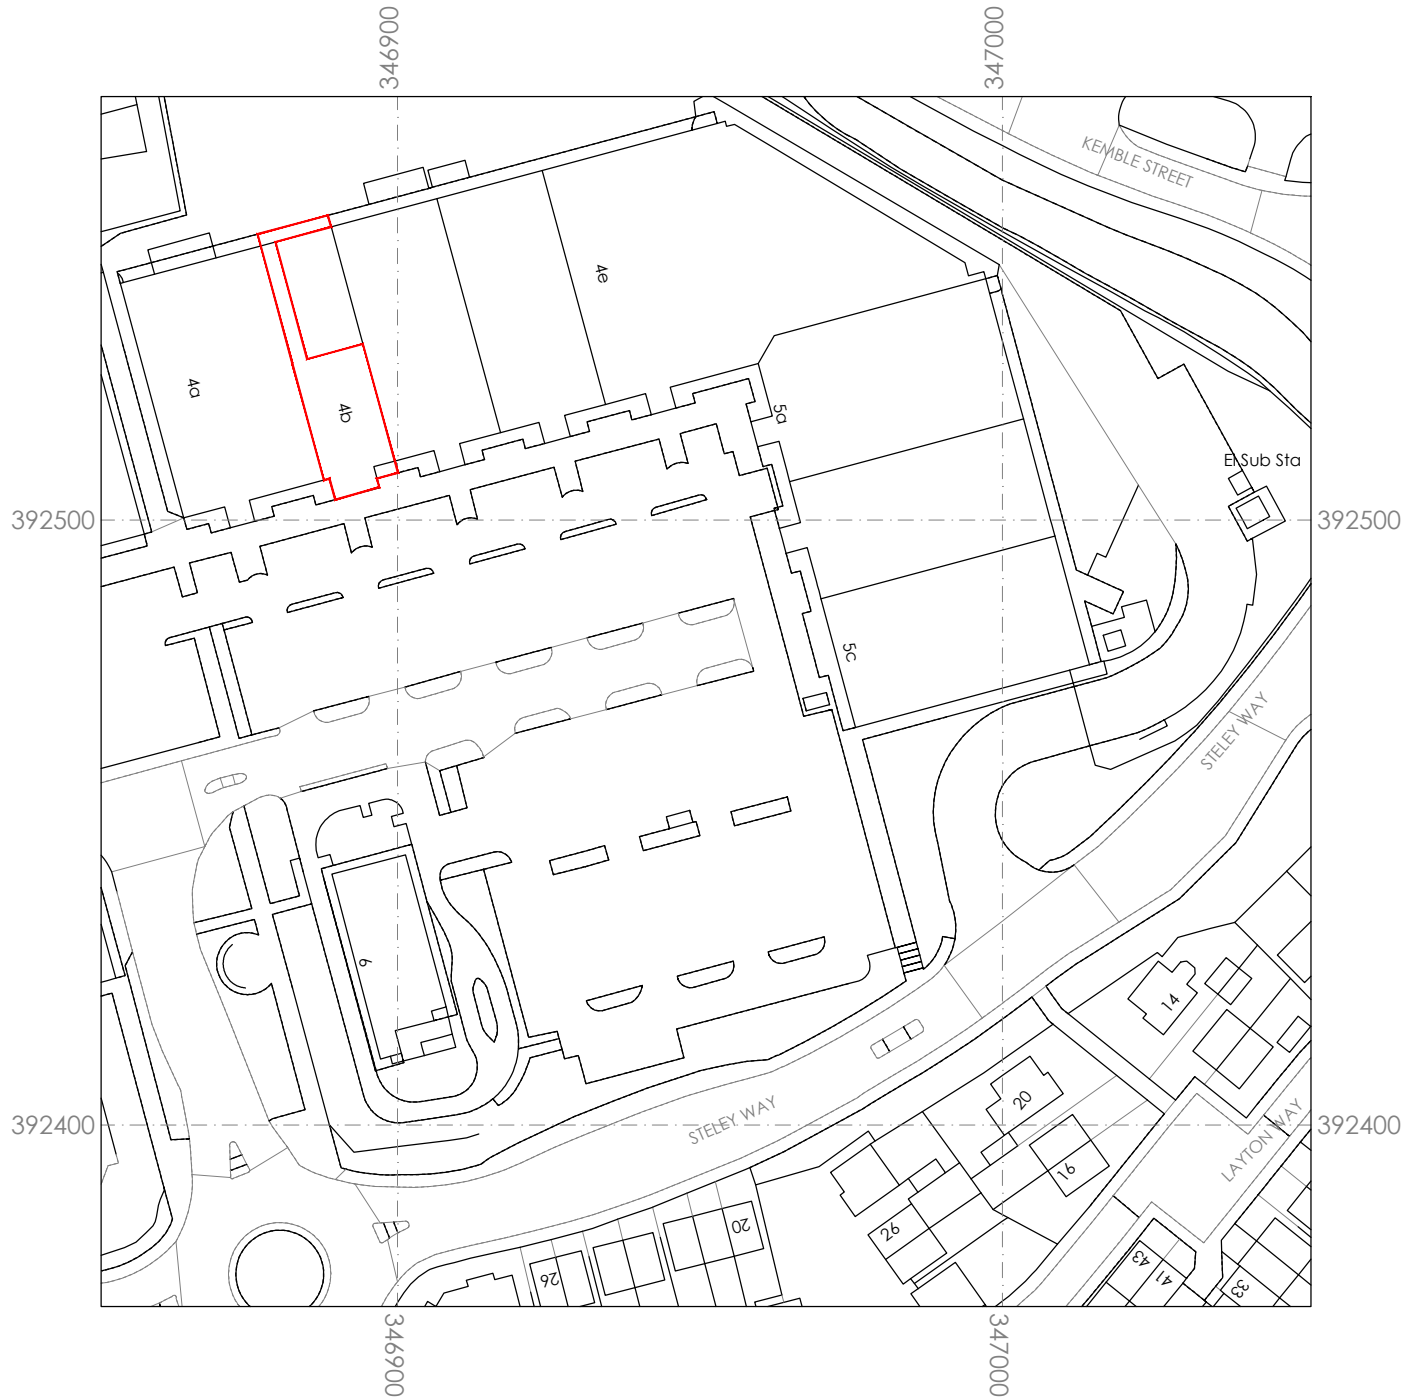


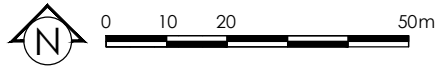

LOCATION PLAN 1:1250 @ A4

© Crown Copyright and database rights 2023 OS 100047474.

DWG NO: 2181-LP	REVISION: -	TITLE: Location Plan	 FISCH DESIGN LTD 1 HERITAGE BUSINESS CENTRE DERBY ROAD, BELPER DERBYSHIRE, DE56 1SW
CLIENT: Specsavers			
PROJECT: Unit 4B Cables Retail Park Prescot Merseyside L34 5NQ		ORIGIN: EH CHECKED: SCALE: 1:1250@A4 DATE: 19.07.23	
			+44 (0) 1773 828222 / WWW.FISCHDESIGN.CO.UK / MAIL@FISCHDESIGN.CO.UK