


this drawing remains the property of fisch design limited and duplication of this drawing in whole or any part is strictly forbidden without prior written permission from fisch design ltd

all structural alterations are to be approved by a structural engineer

do not scale from this drawing. all dimensions to be checked on site

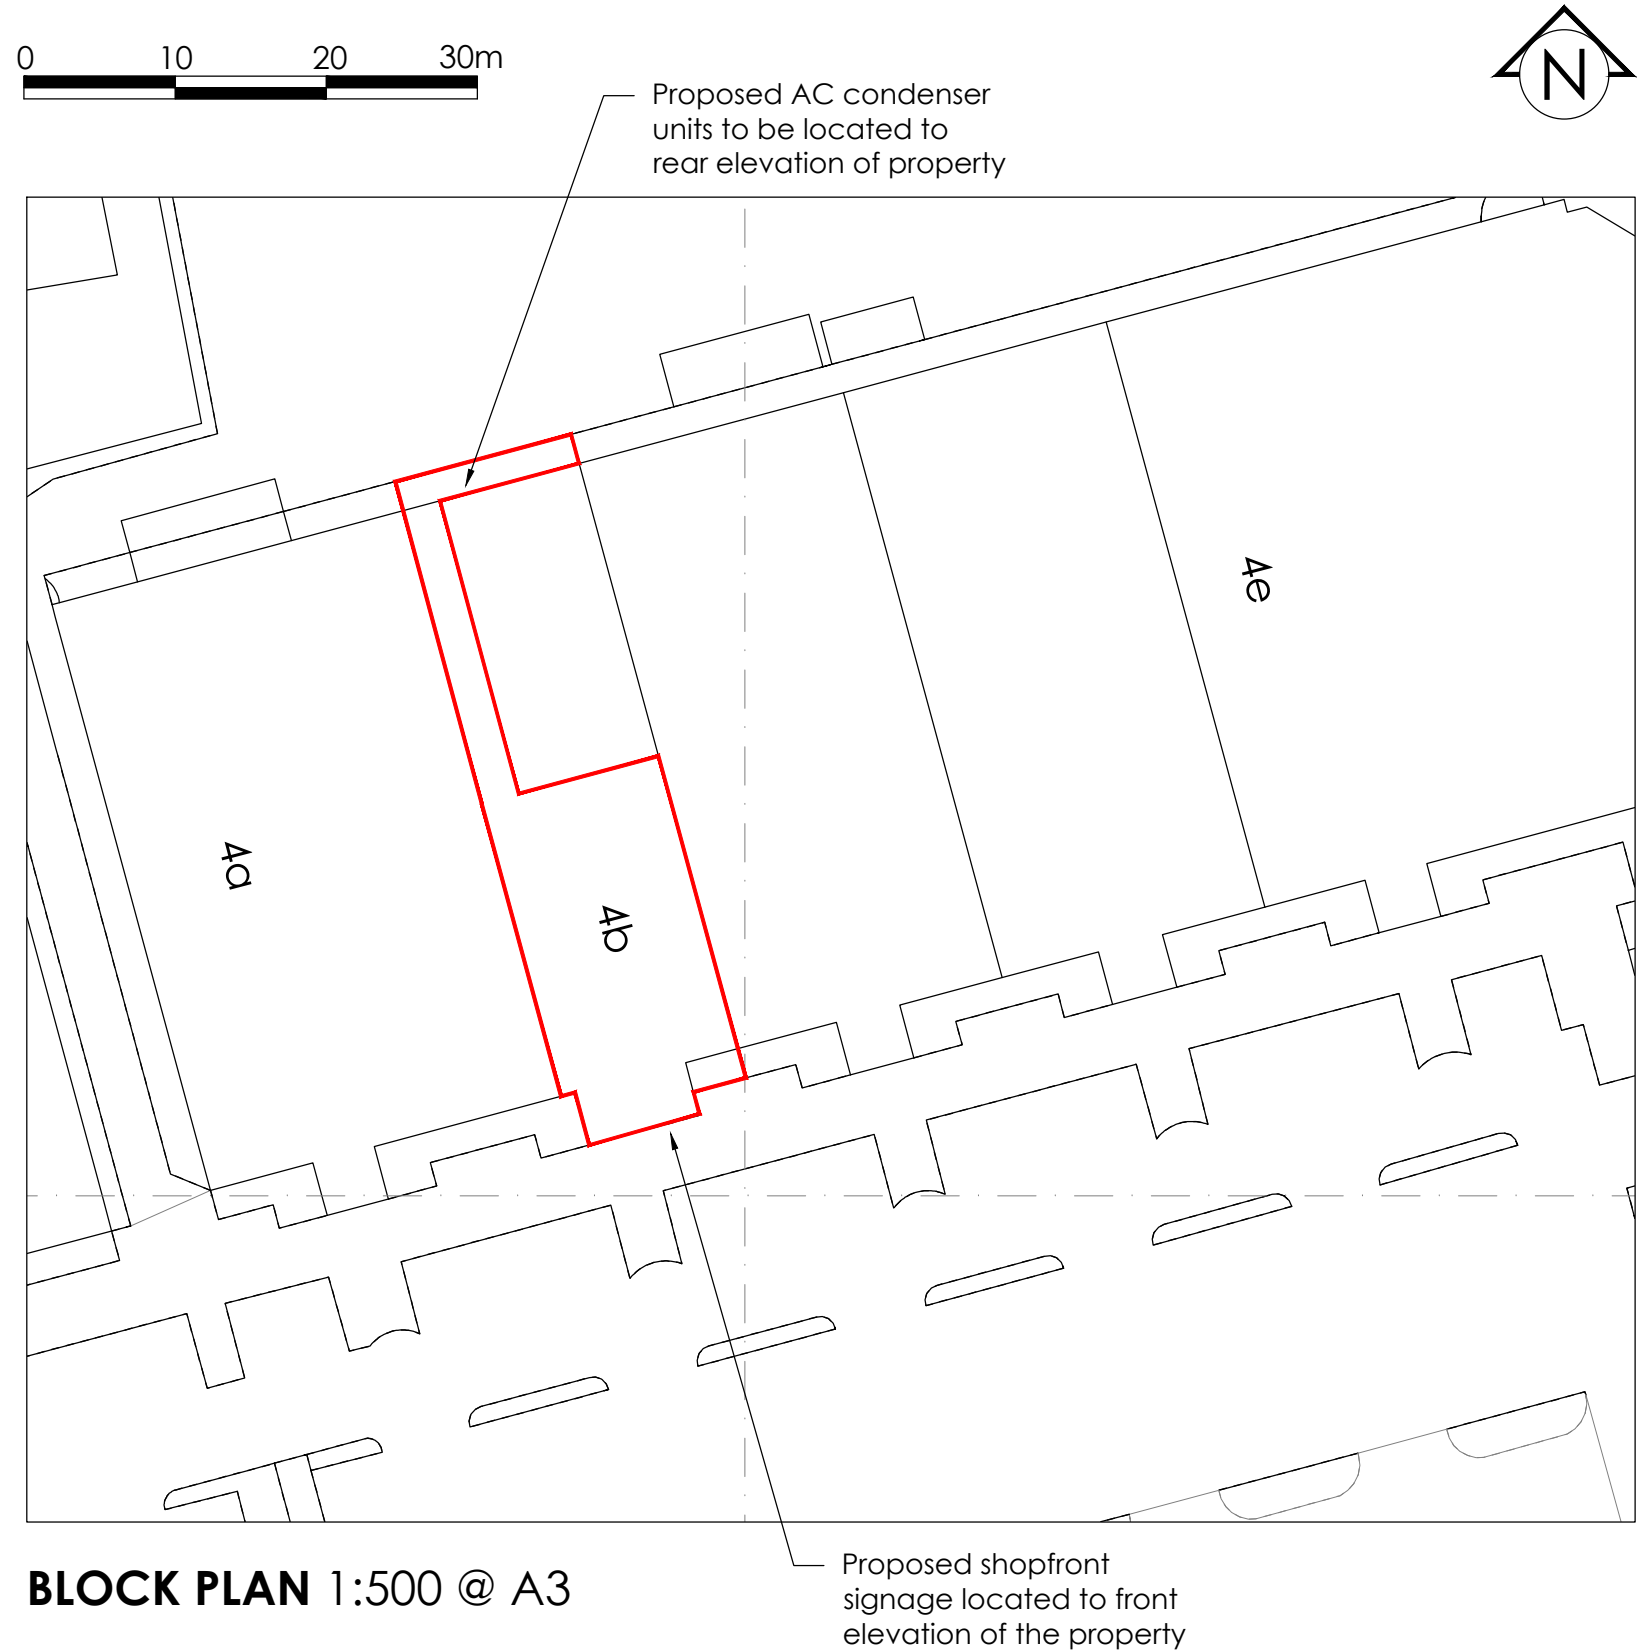

DWG NO:	2181-BP		REVISION:	-
CLIENT:	Specsavers			
PROJECT:	Unit 4B Cables Retail Park Prescot Merseyside L34 5NQ			
TITLE:	Block Plan			
ORIGIN:	EH		CHECKED:	-
SCALE:	1:500@A3		DATE:	19.07.23
 STRUCTURED CREATIVITY			FISCH DESIGN LTD	
			1 HERITAGE BUSINESS CENTRE	
			DERBY ROAD, BELPER	
			DERBYSHIRE, DE56 1SW	
+44 (0) 1773 828222 / WWW.FISCHDESIGN.CO.UK / MAIL@FISCHDESIGN.CO.UK				