


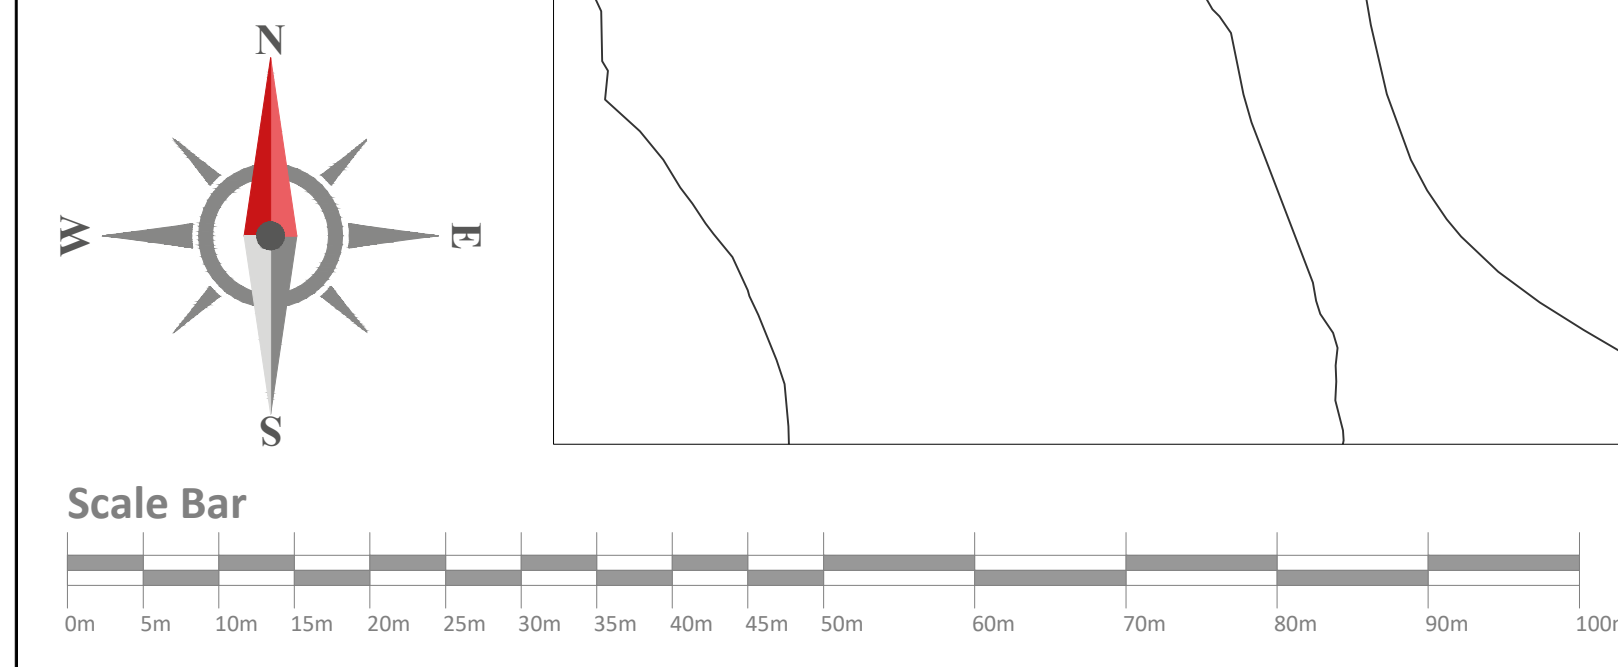

06	Updated layout to Highways comments.	15:01:25	JC
02	Updated layout to latest revision 27	20:12:24	JC
04	Updated layout to latest revision 26	27:11:24	AA
03	Updated layout to latest revision 22	12:11:24	CL
02	Updated layout to latest revision 21	14:10:24	AA
02	Updated layout to latest revision	13:03:24	JSM
Revision		Date	Design By

Cherryfield Drive, Kirkby

Accession

Electric Vehicle Charging Point Layout

Sheet 1 of 1 (Barratt)

Access To

GUD 09 10 23

Scale of A1

1:500 @ G4

Revision

06

H0341 - BAH - XX - XX - SP - CS - 021100



BARRATT
HOMES

Do not scale from this drawing. Work for dimensions only. Any discrepancies are to be reported to Originator.

© Barratt Homes Ltd