

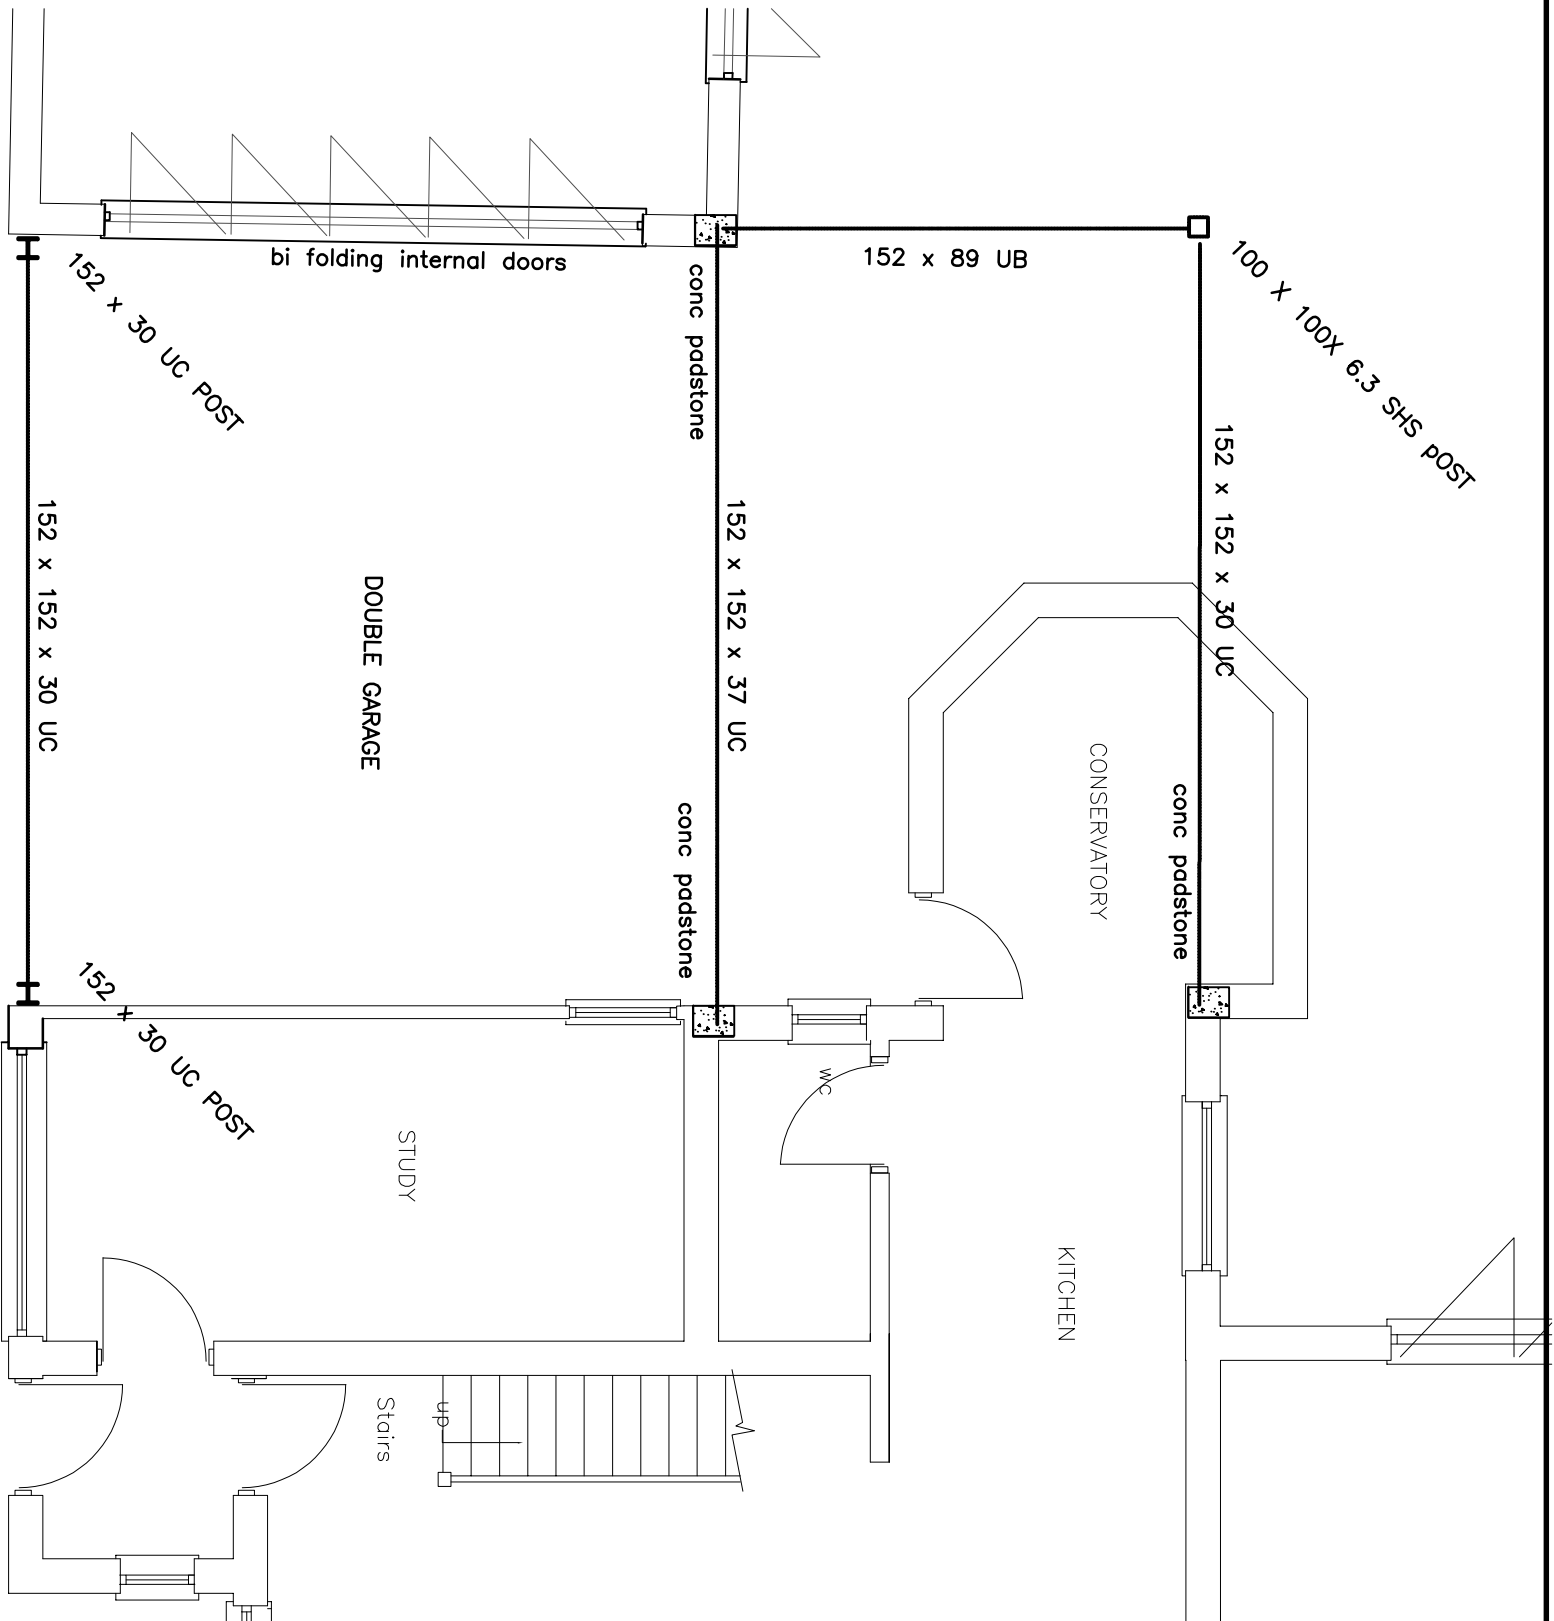


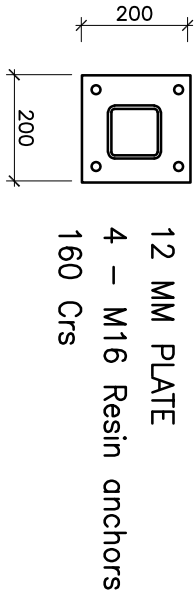

PLAN ON STEEL BEAMS / POST


All dimensions and ex. details to be site checked
Min . bearing 150 mm on new conc. padstones

ALL NEW STEELWORK TO BE PAINTED WITH ONE COAT OF HIGH BUILD
ZINC PHOSPHATE PRIMER
ALL NEW STEELWORK TO BE GRADE S355 TO BEN 10025

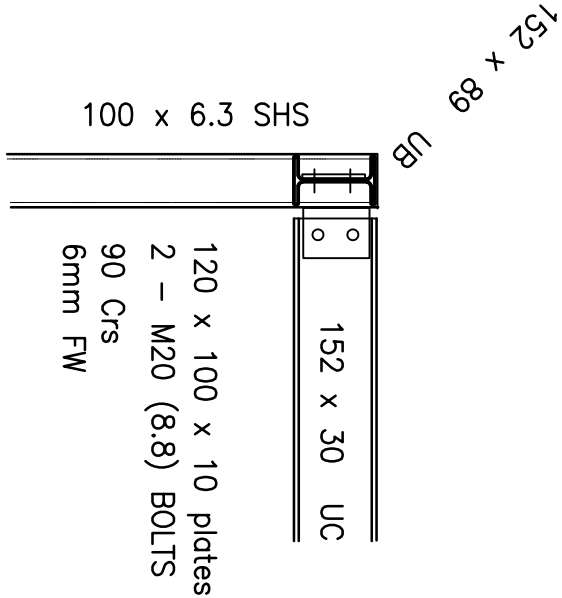

BASE PLATE DETAILS

240 x 160 x 15 cap plate
152 x 30 UC BEAM AND POST

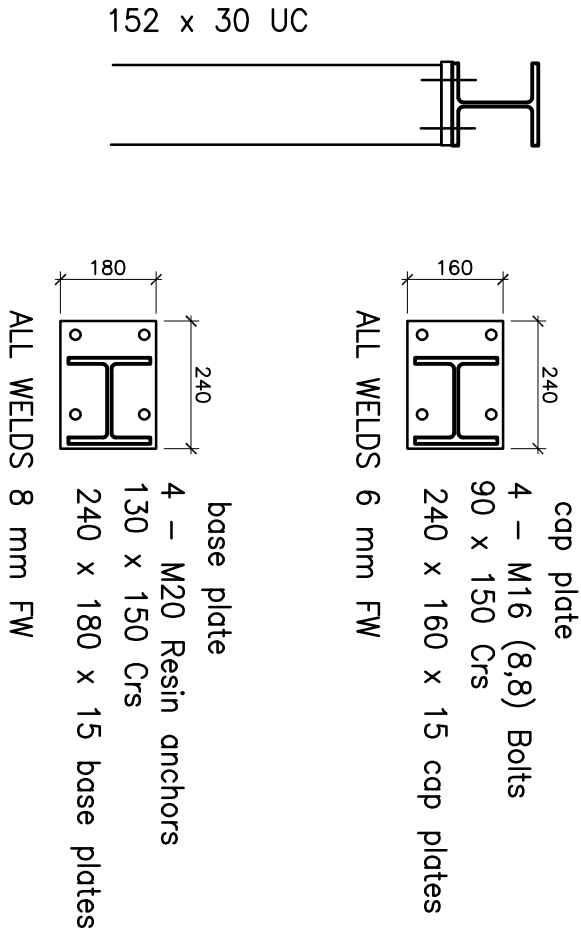

SKETCH

Project : 21 Harrison Hey , Huyton	Sheet : 01	Rev :
Client :	Date : December 2021	
Title : New steel beams		