




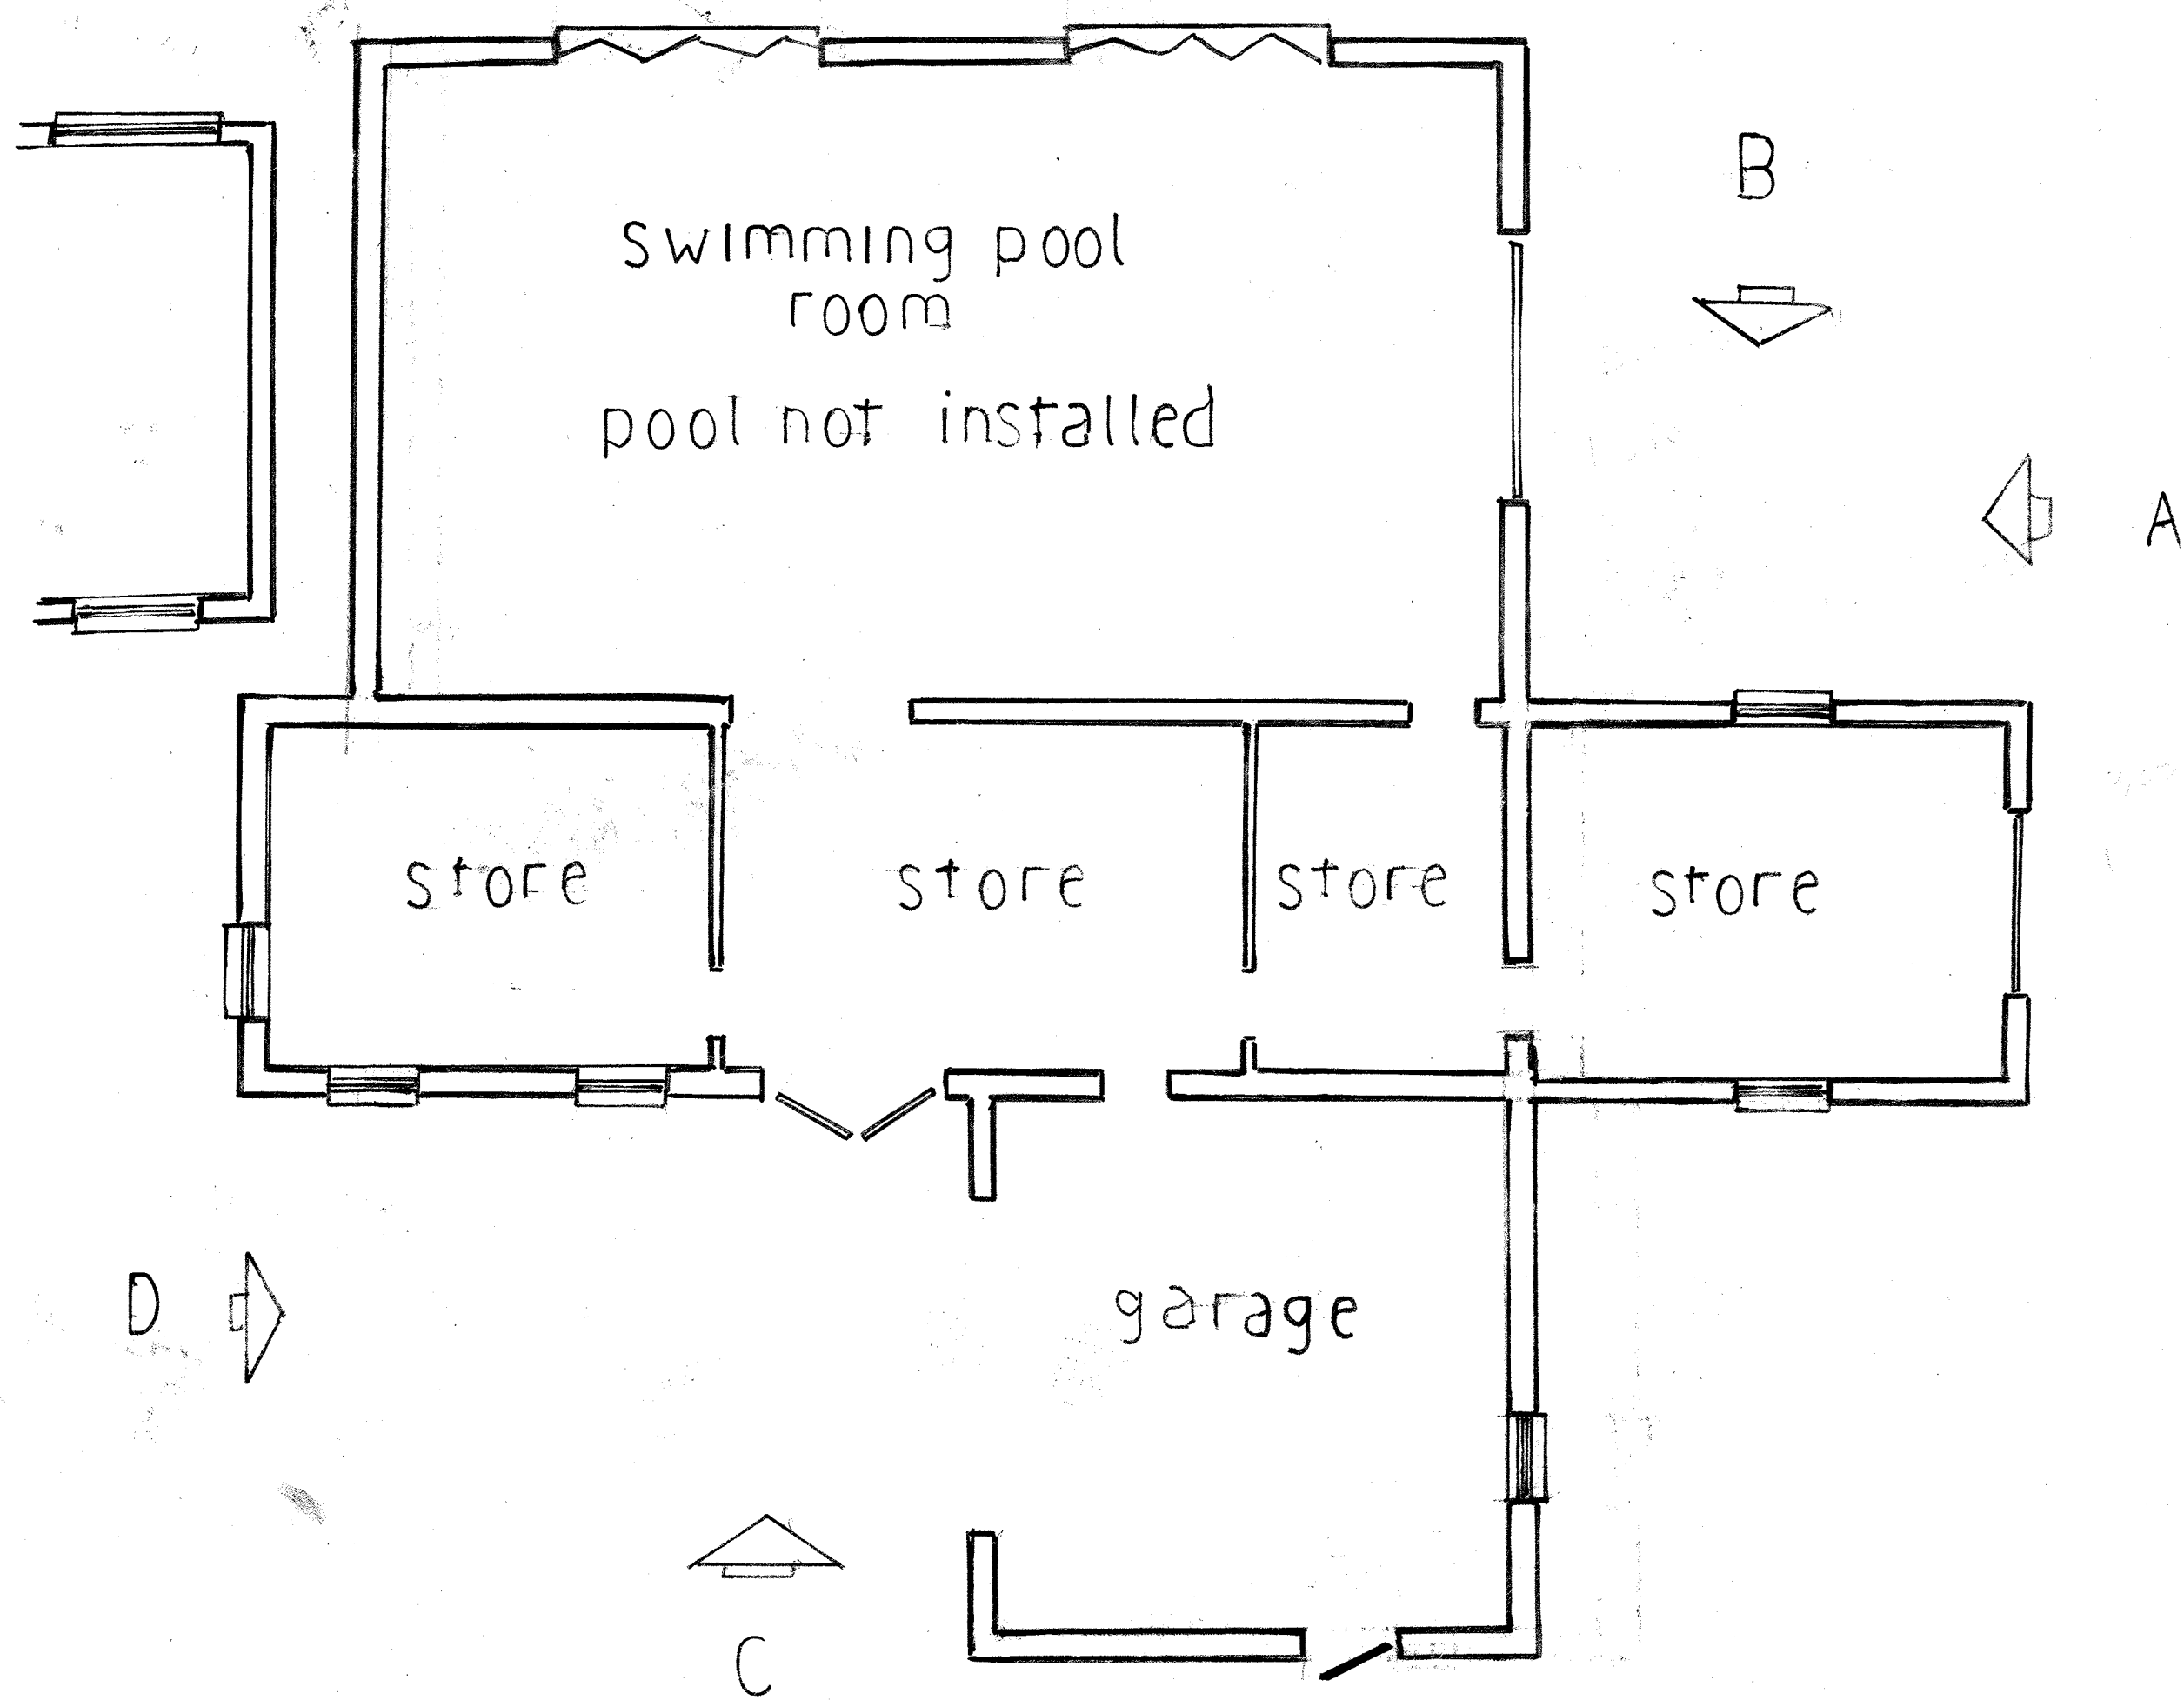


EXISTING GROUND FLOOR

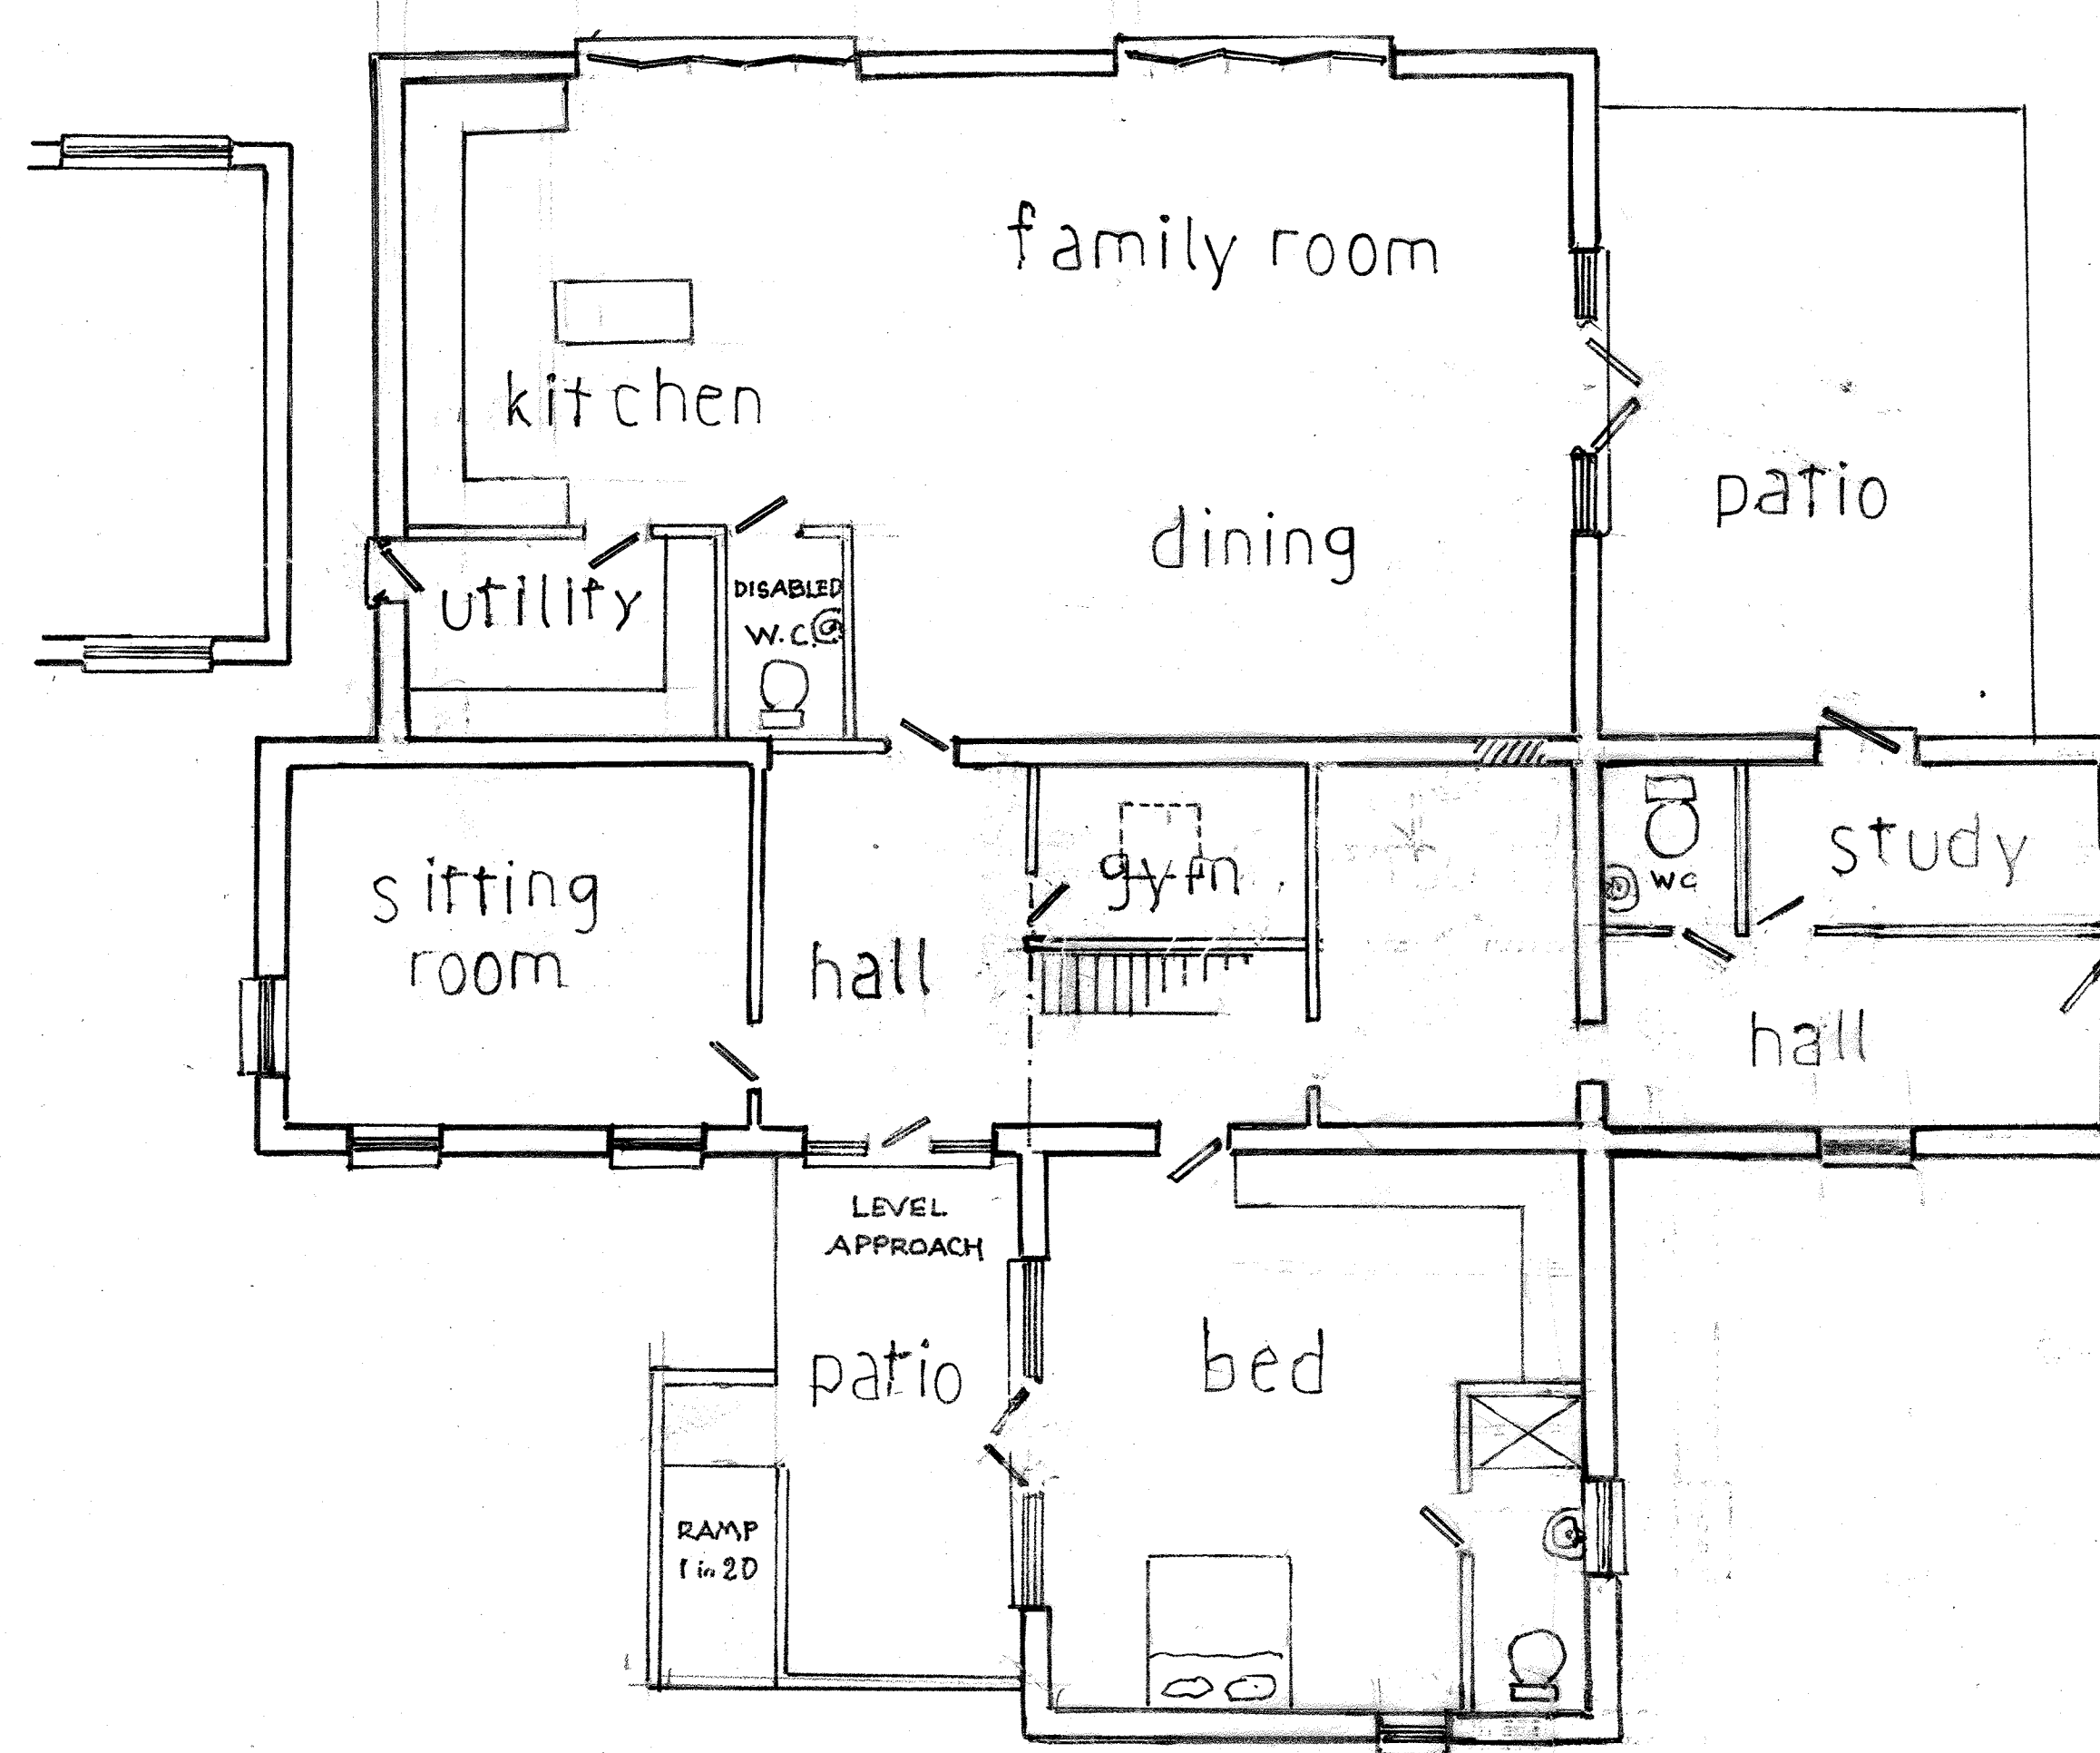

PROPOSED GROUND FLOOR

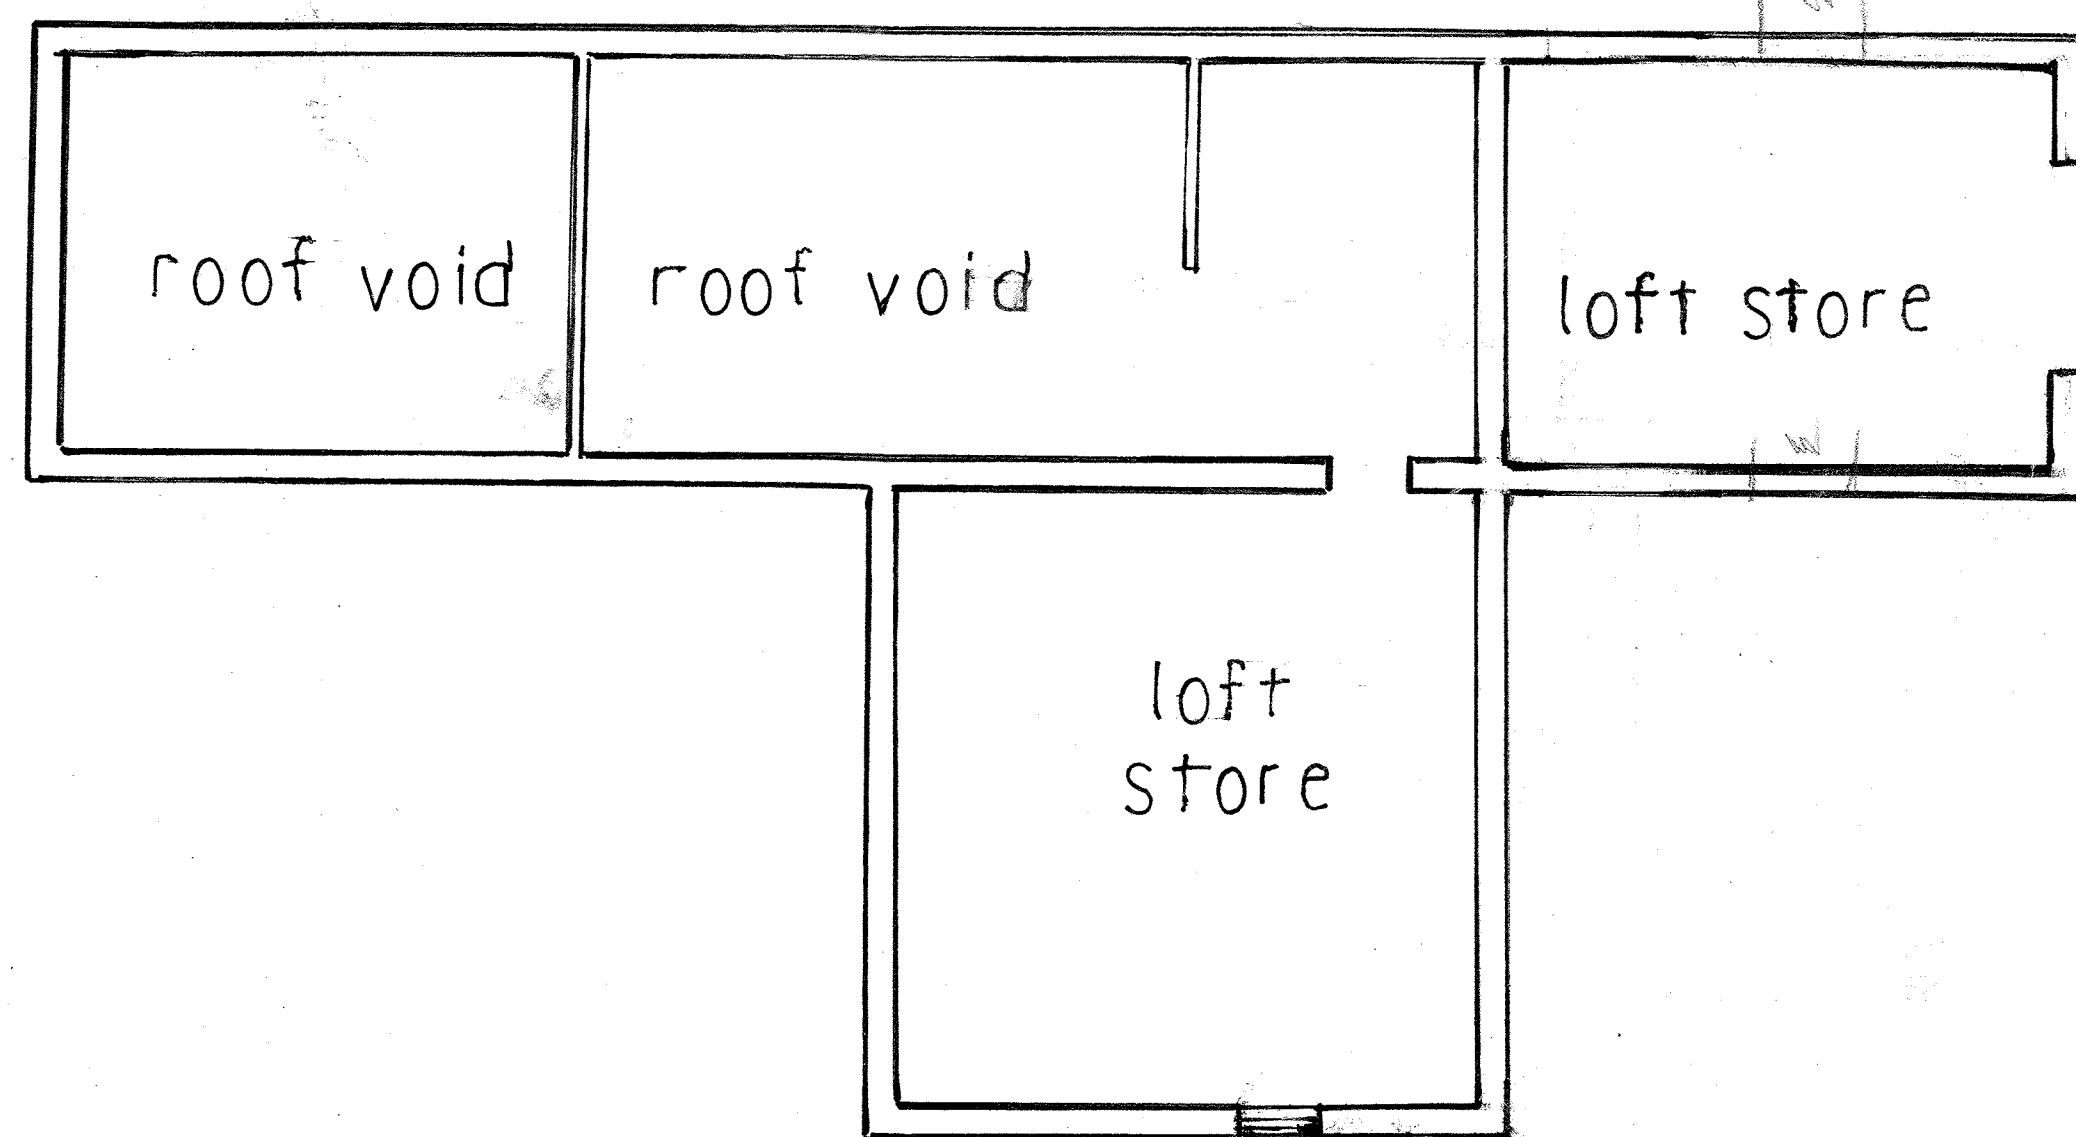

EXISTING FIRST FLOOR

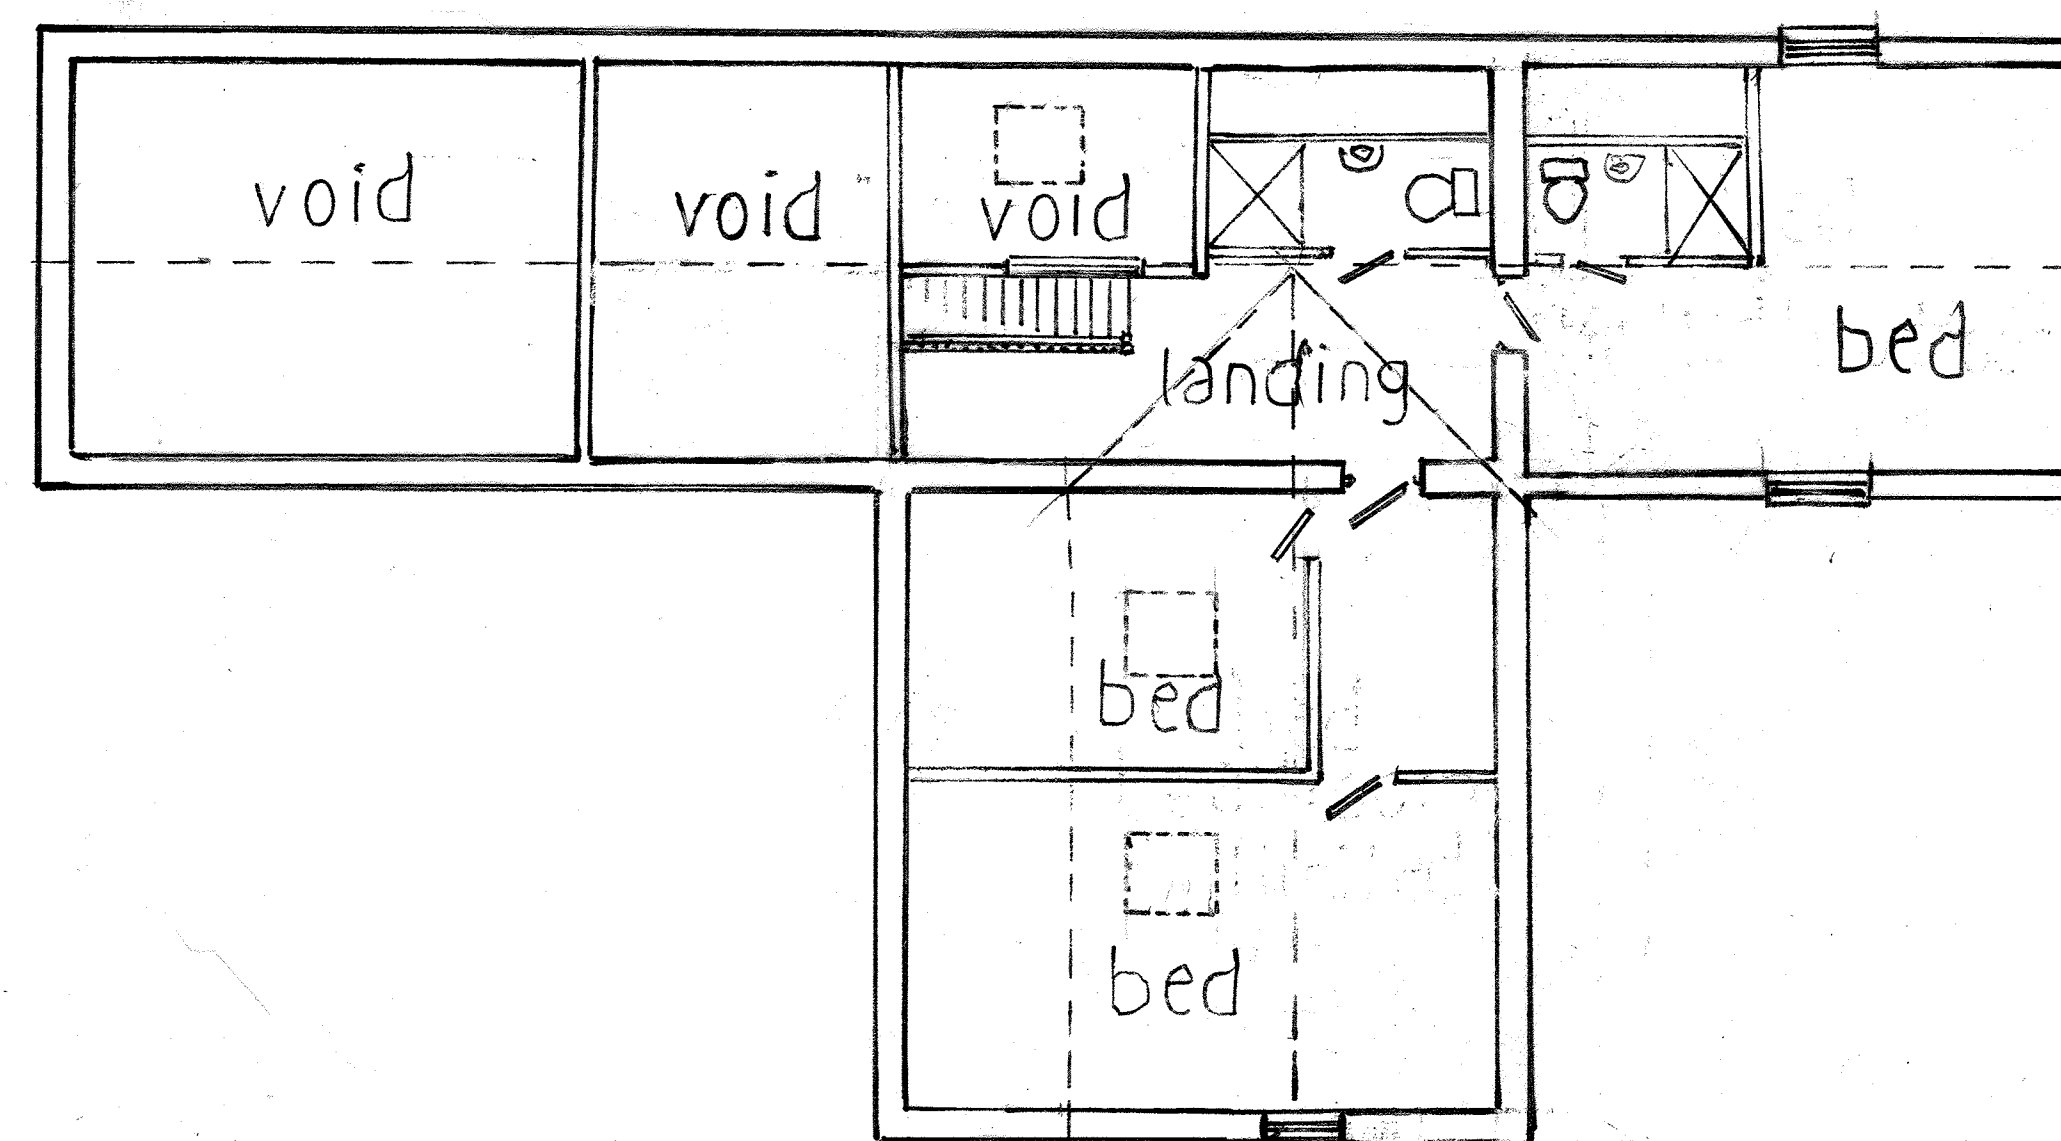

PROPOSED FIRST FLOOR

TRAY ASH FARM
KNOWSLEY

1:200 @ A3