






EXISTING ELEVATION A

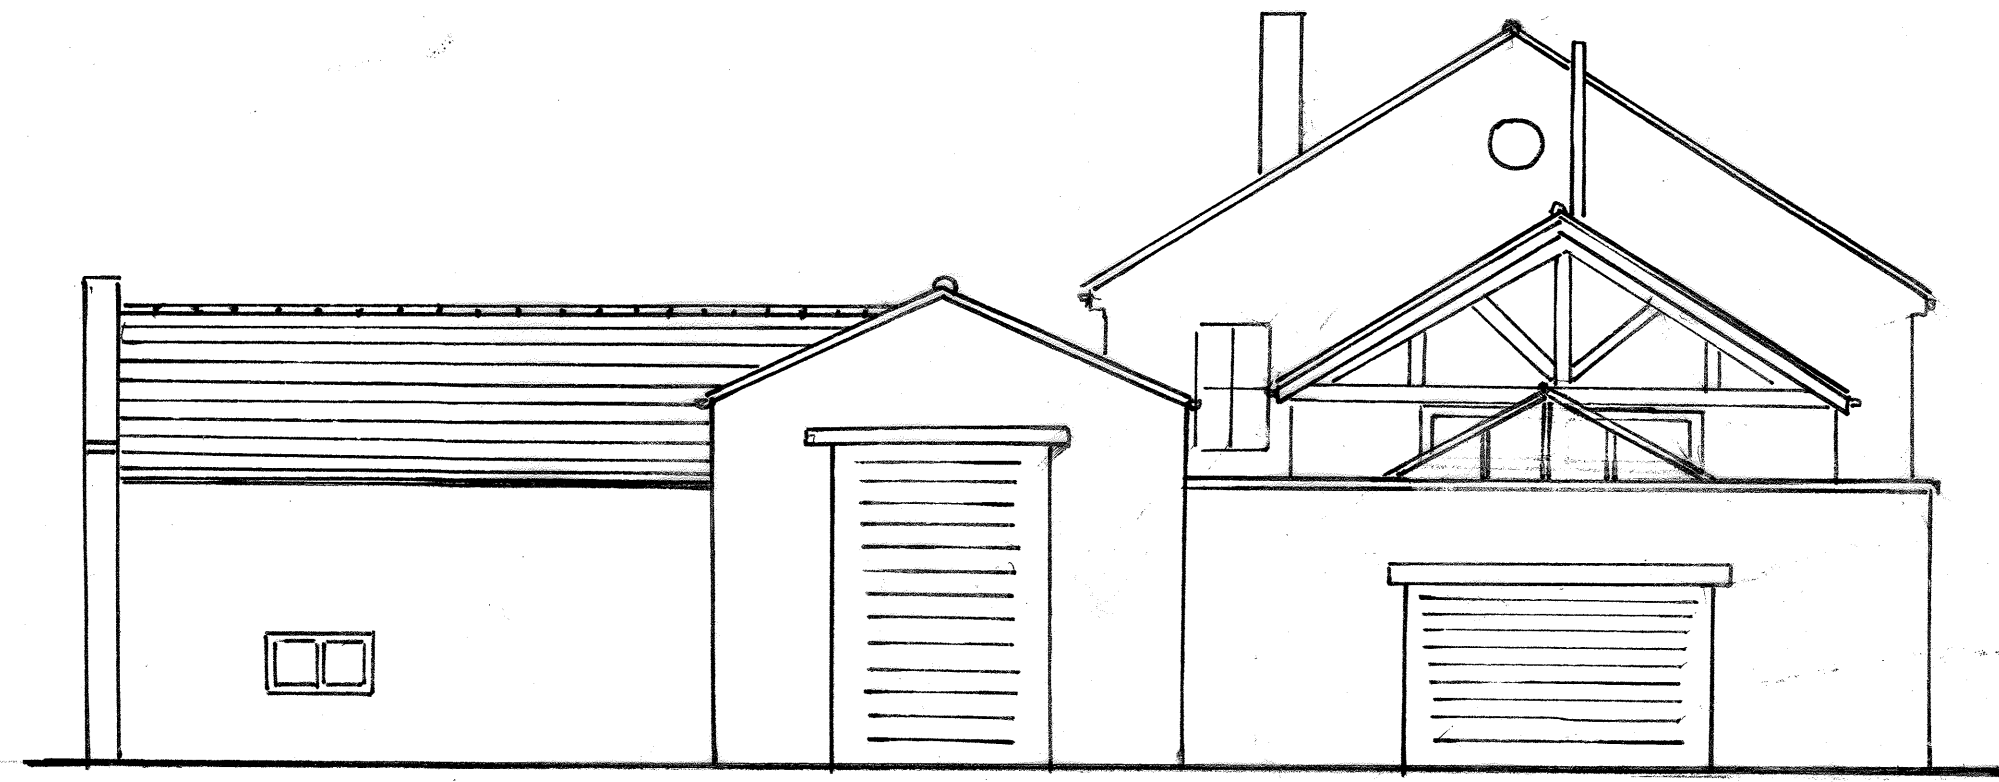


PROPOSED ELEVATION A

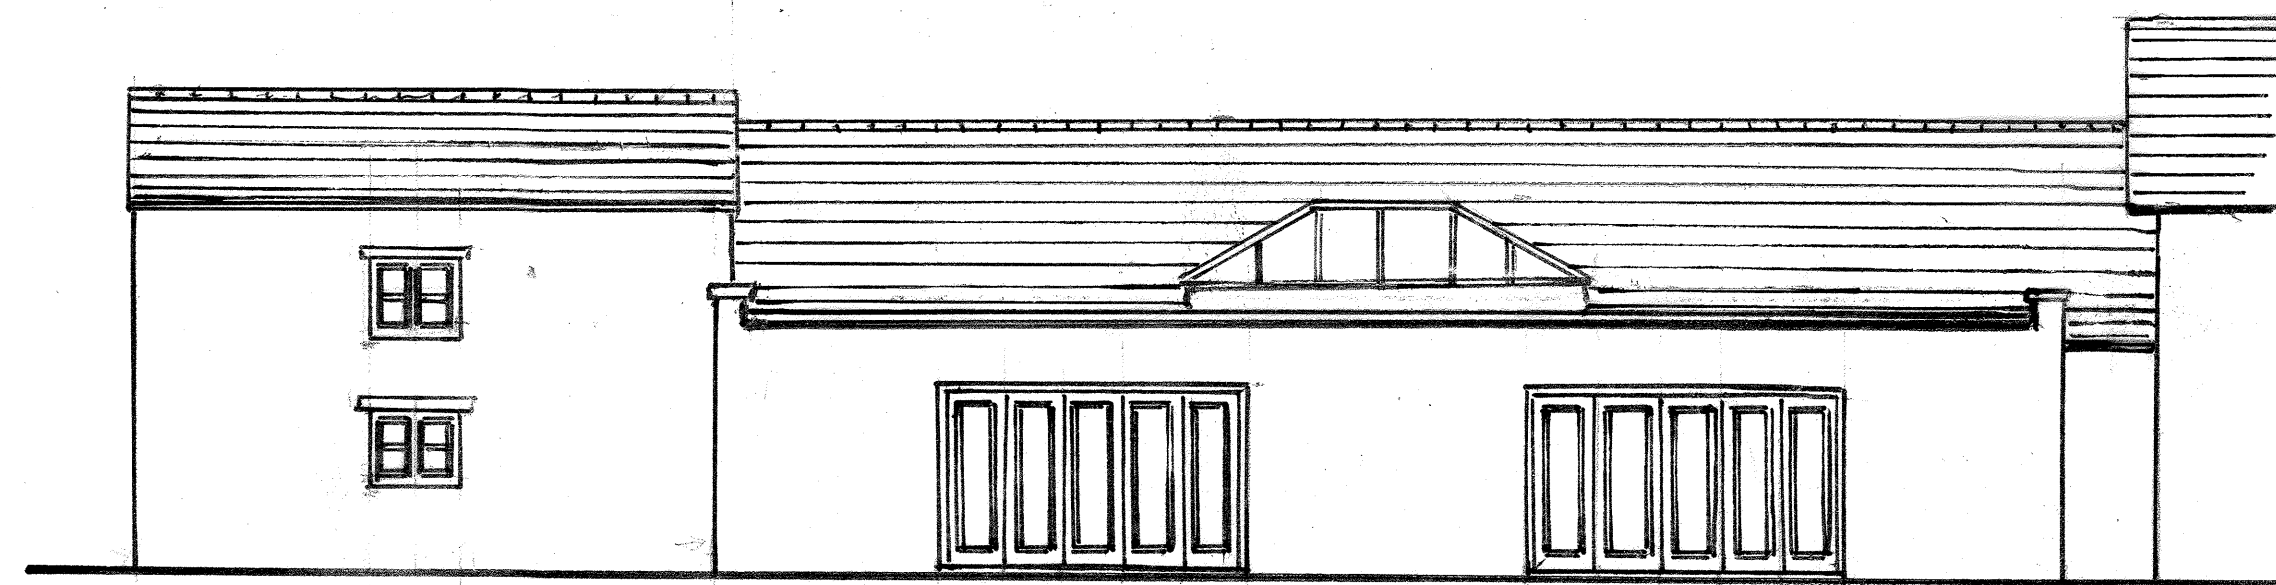


EXISTING ELEVATION B

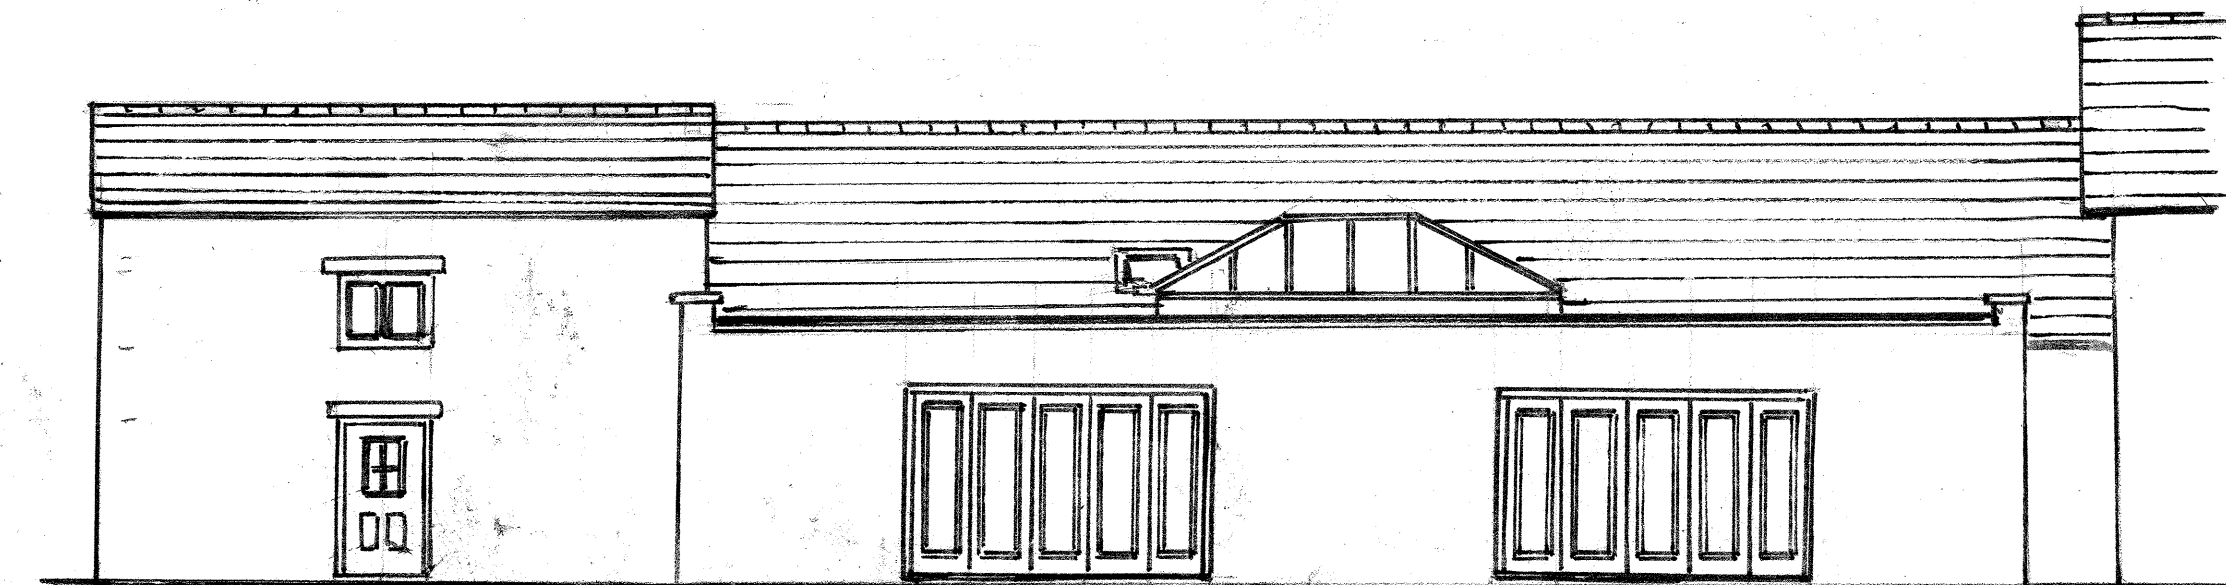


PROPOSED ELEVATION B

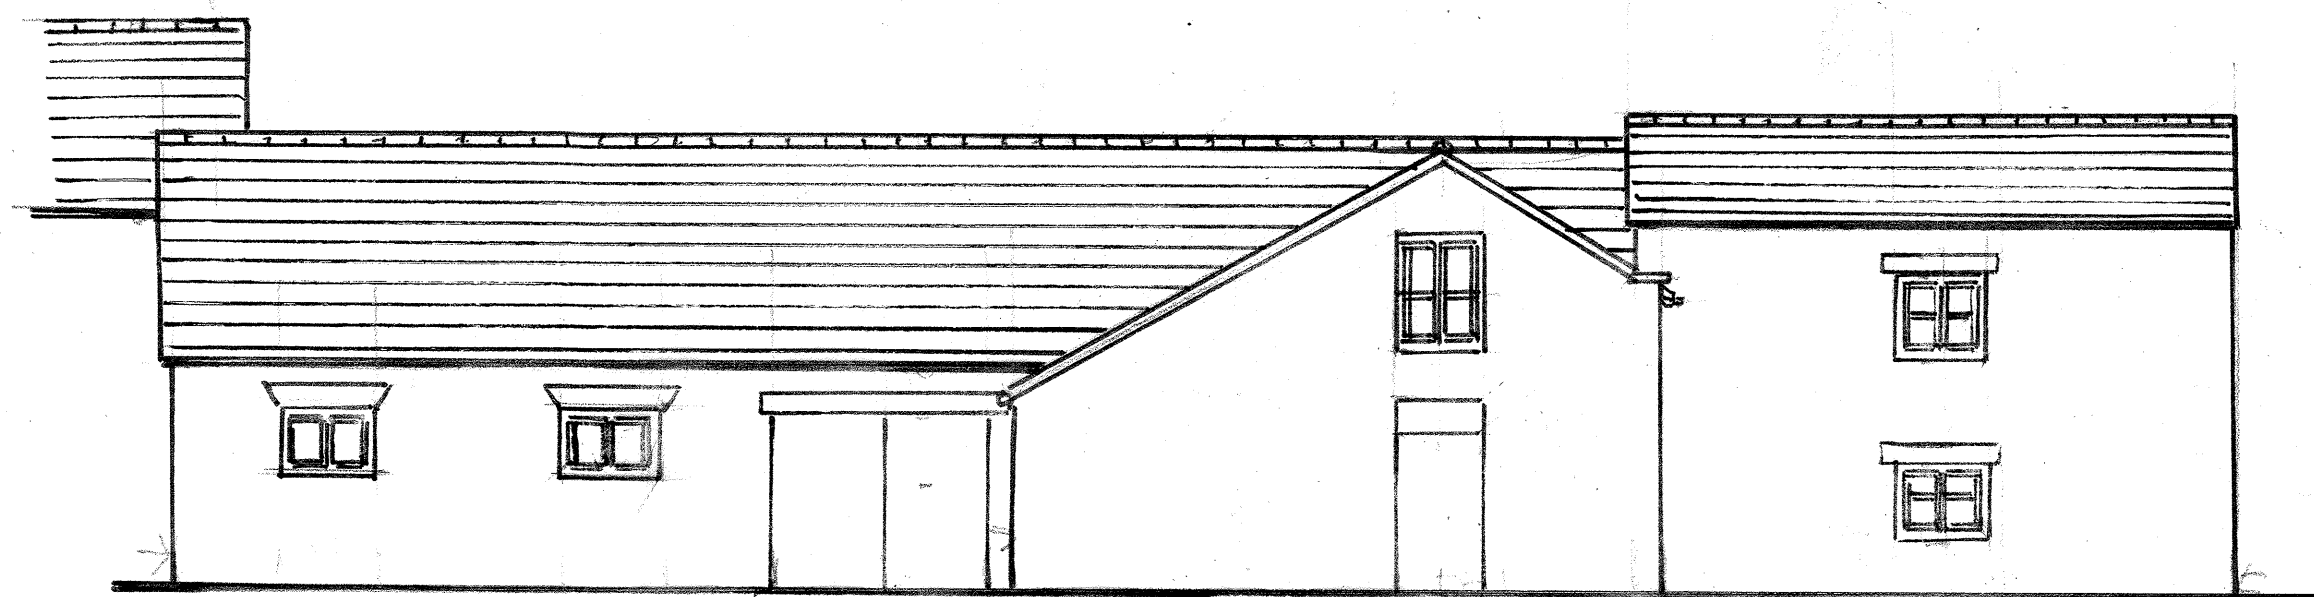


EXISTING ELEVATION C

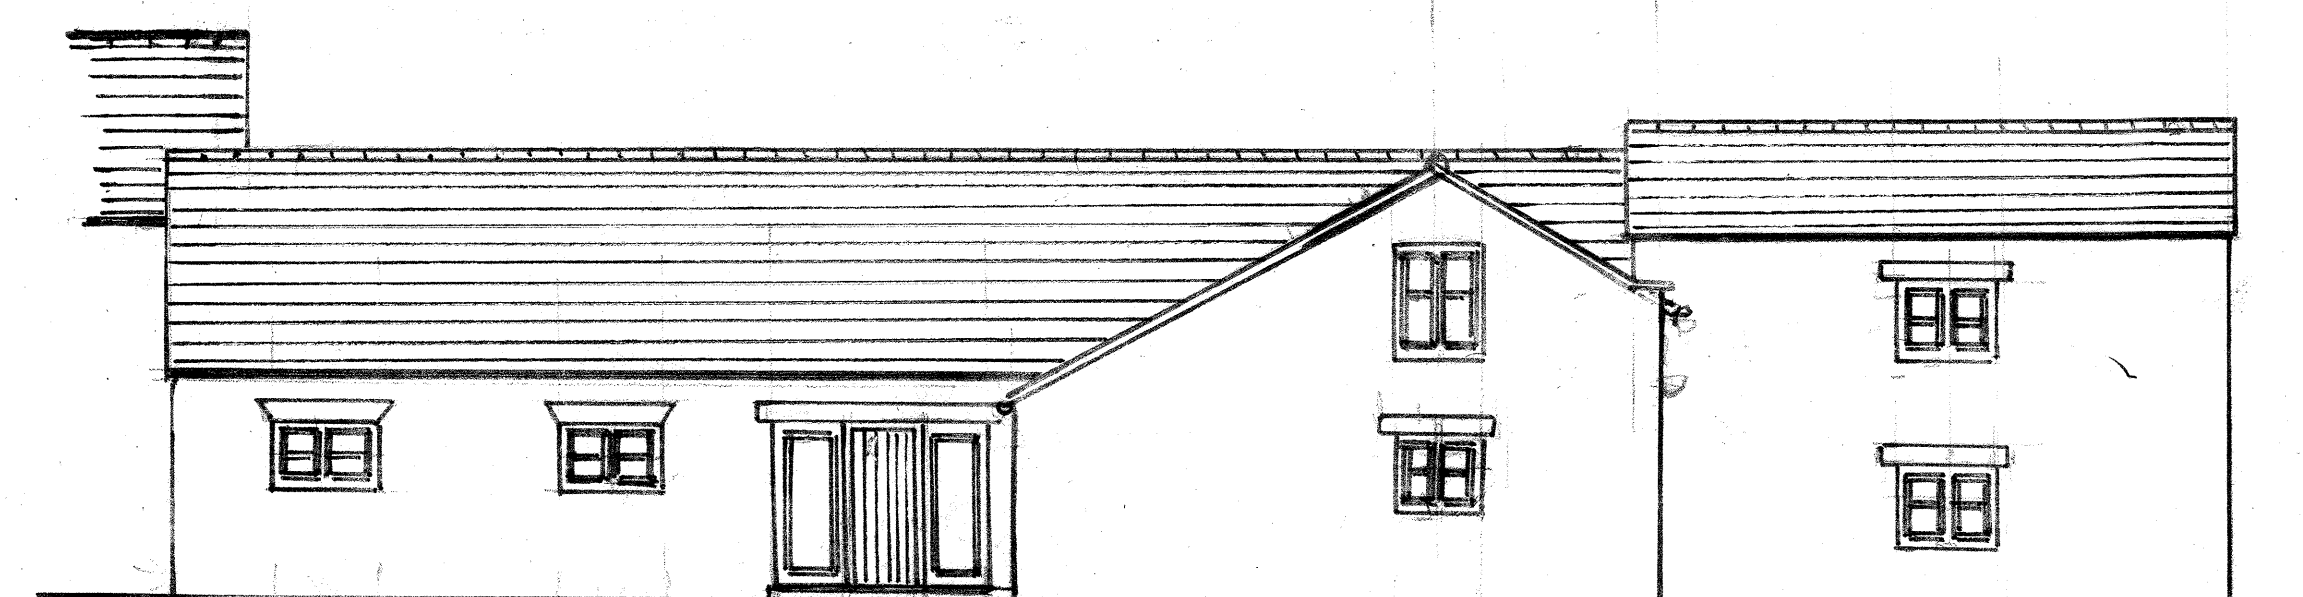

PROPOSED ELEVATION C

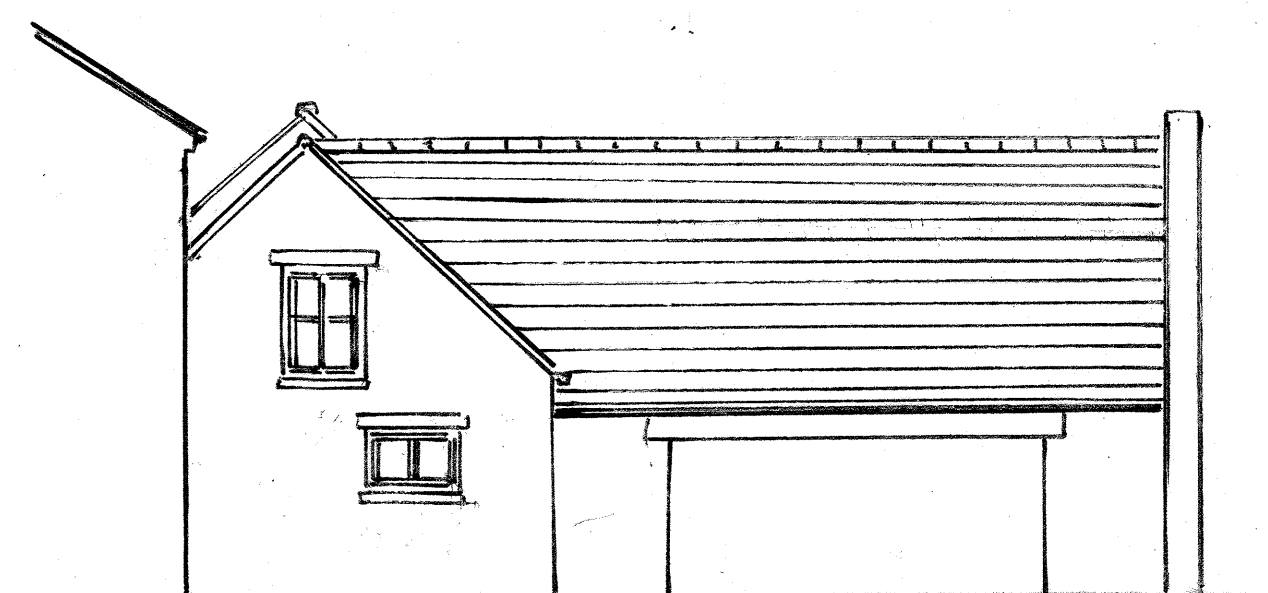

EXISTING ELEVATION D

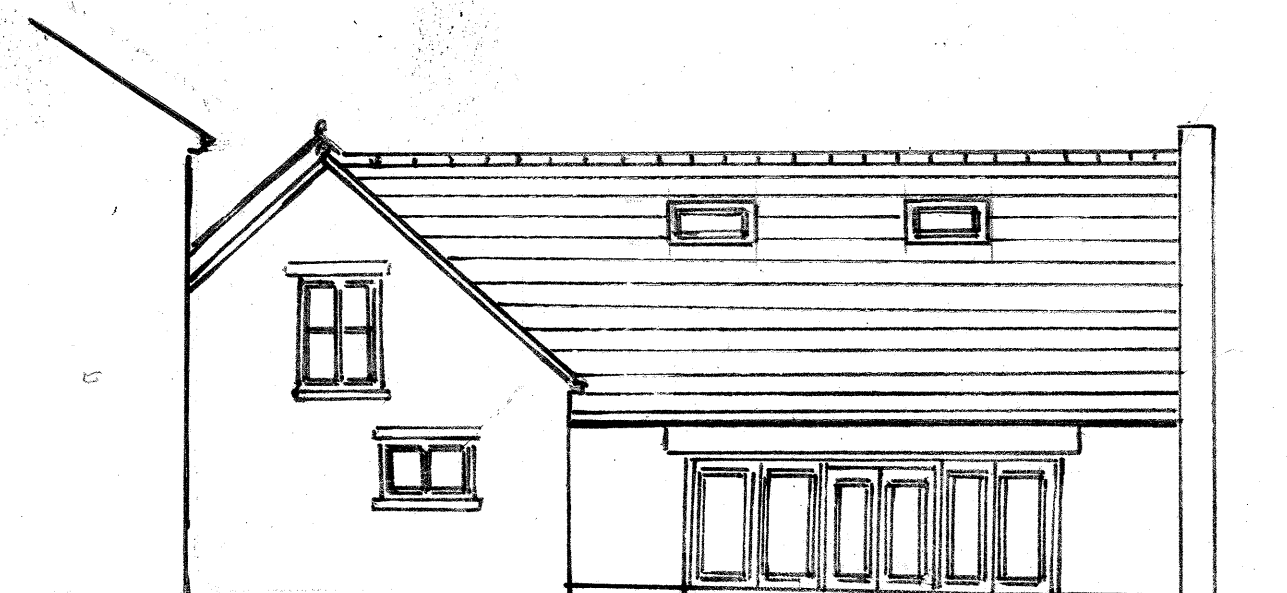

PROPOSED ELEVATION D

TRAY ASH FARM  
KNOWSLEY  
1:200 © A3