







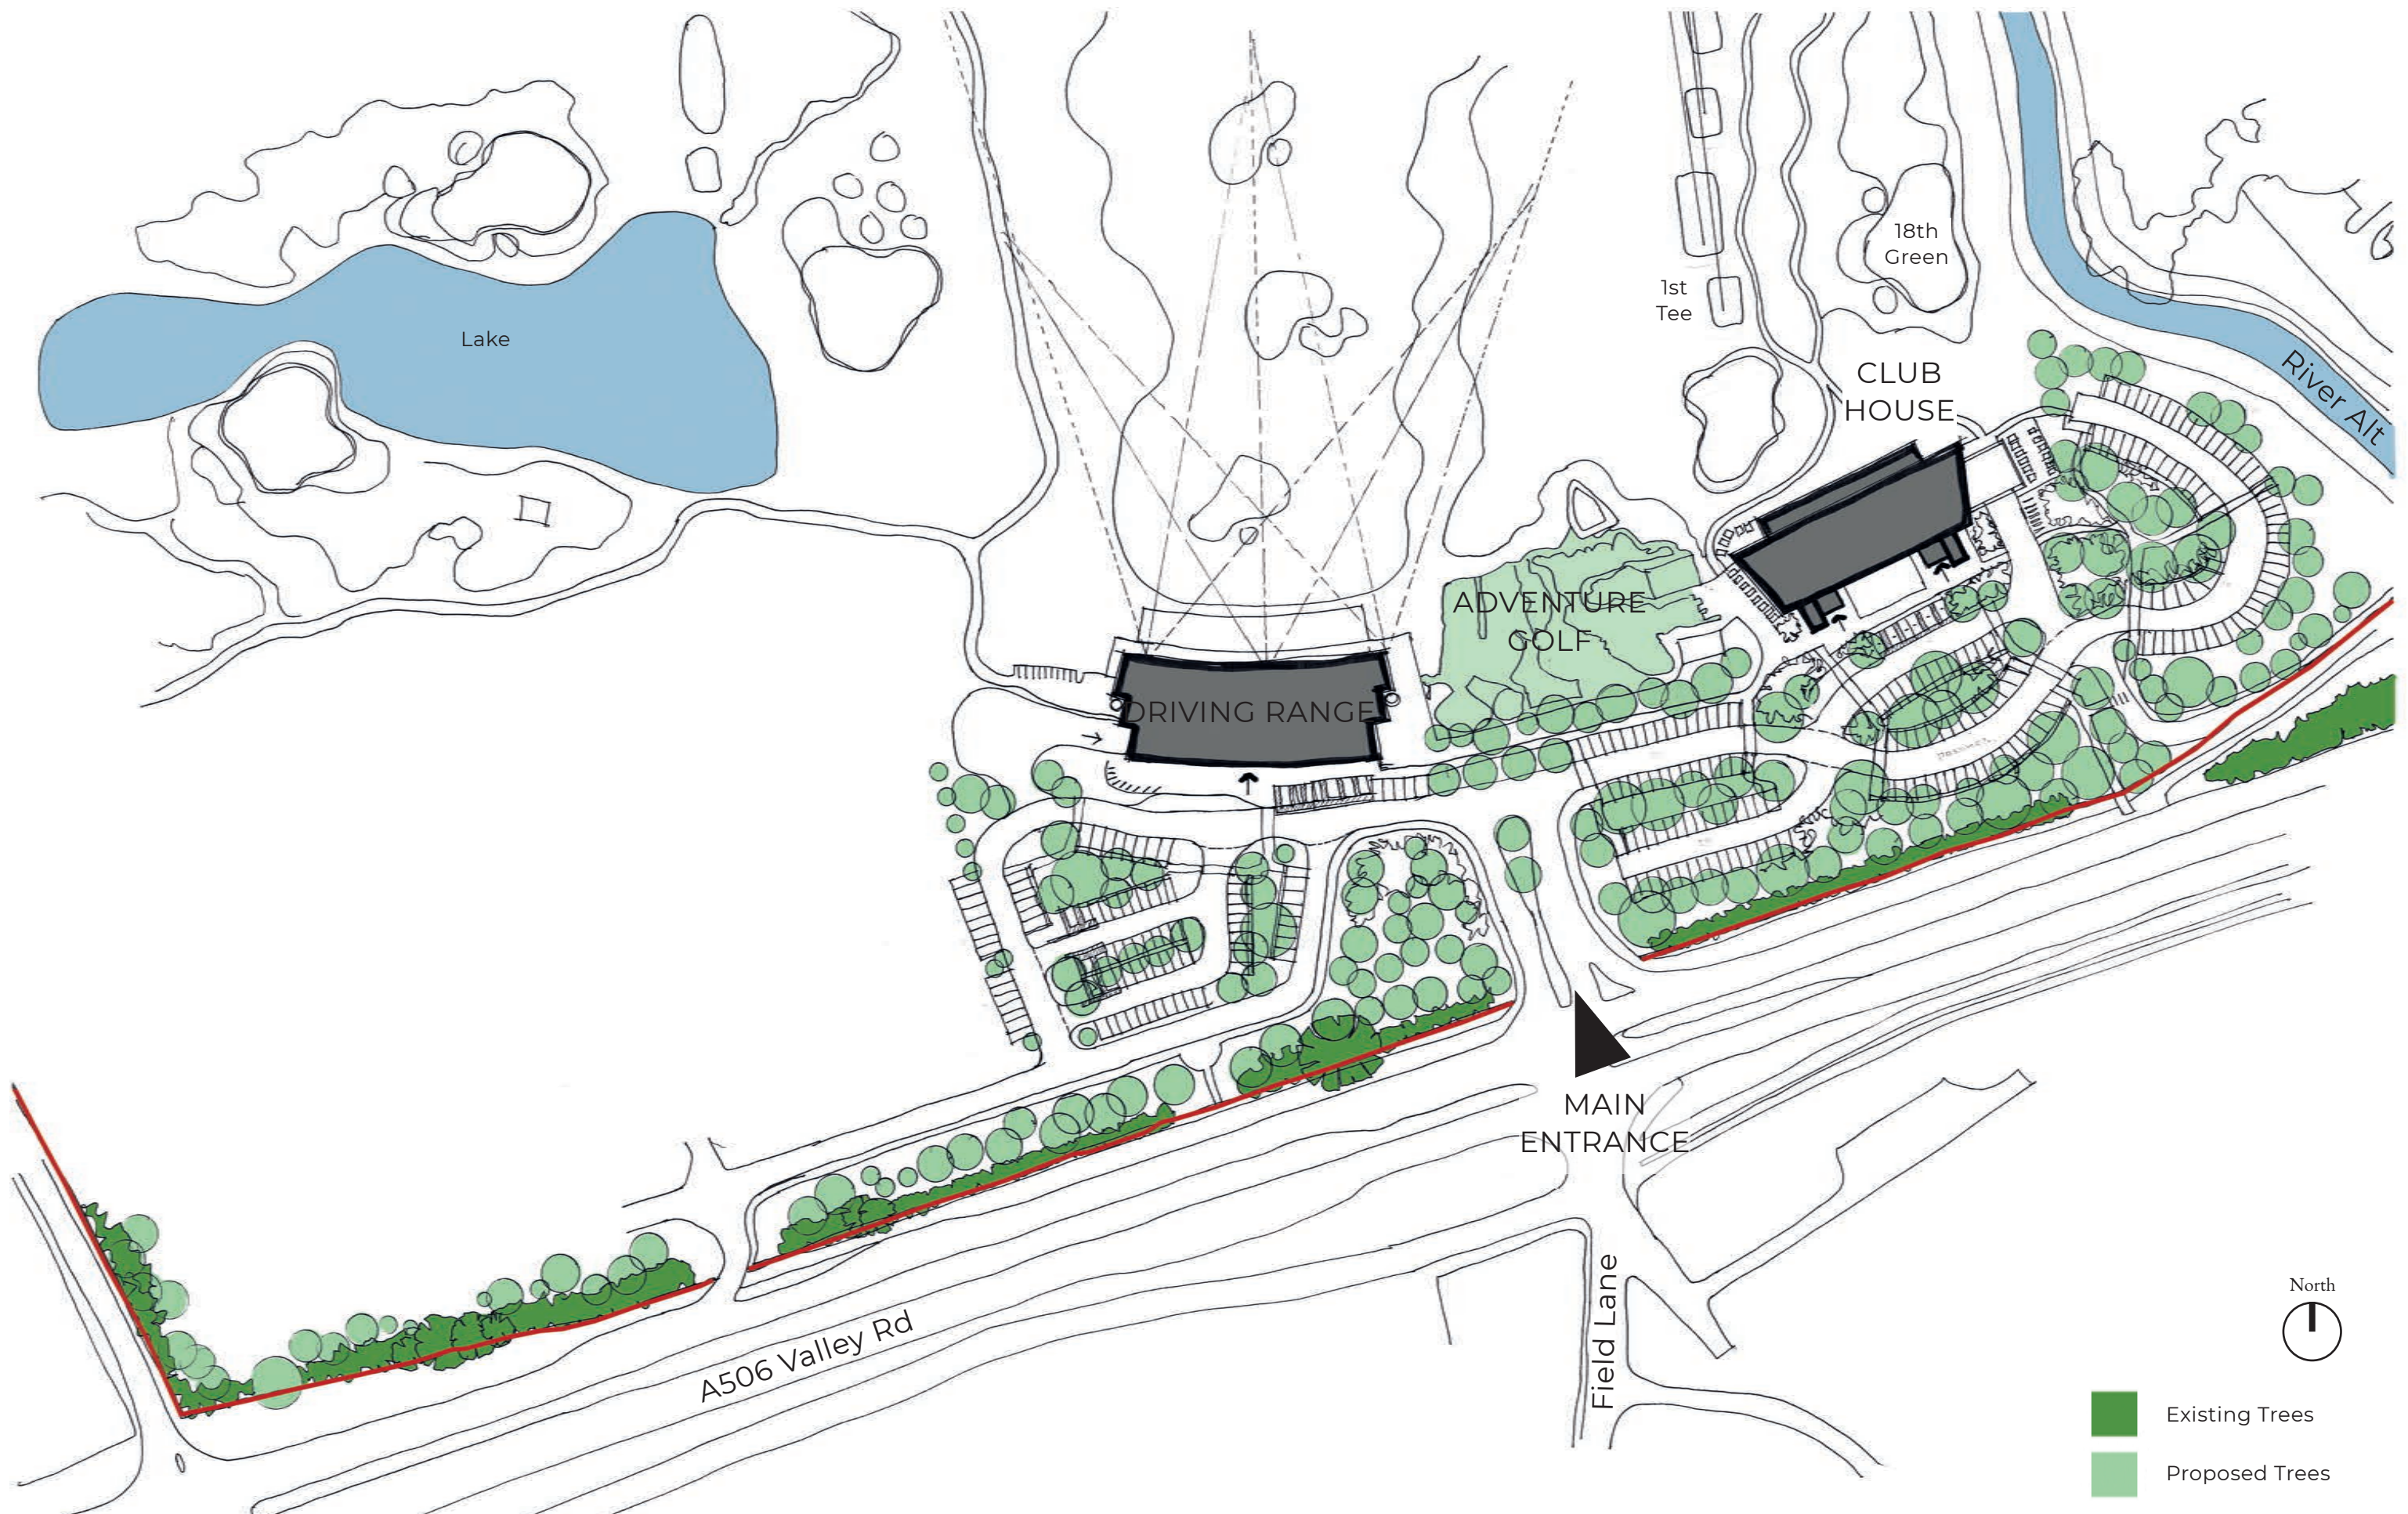

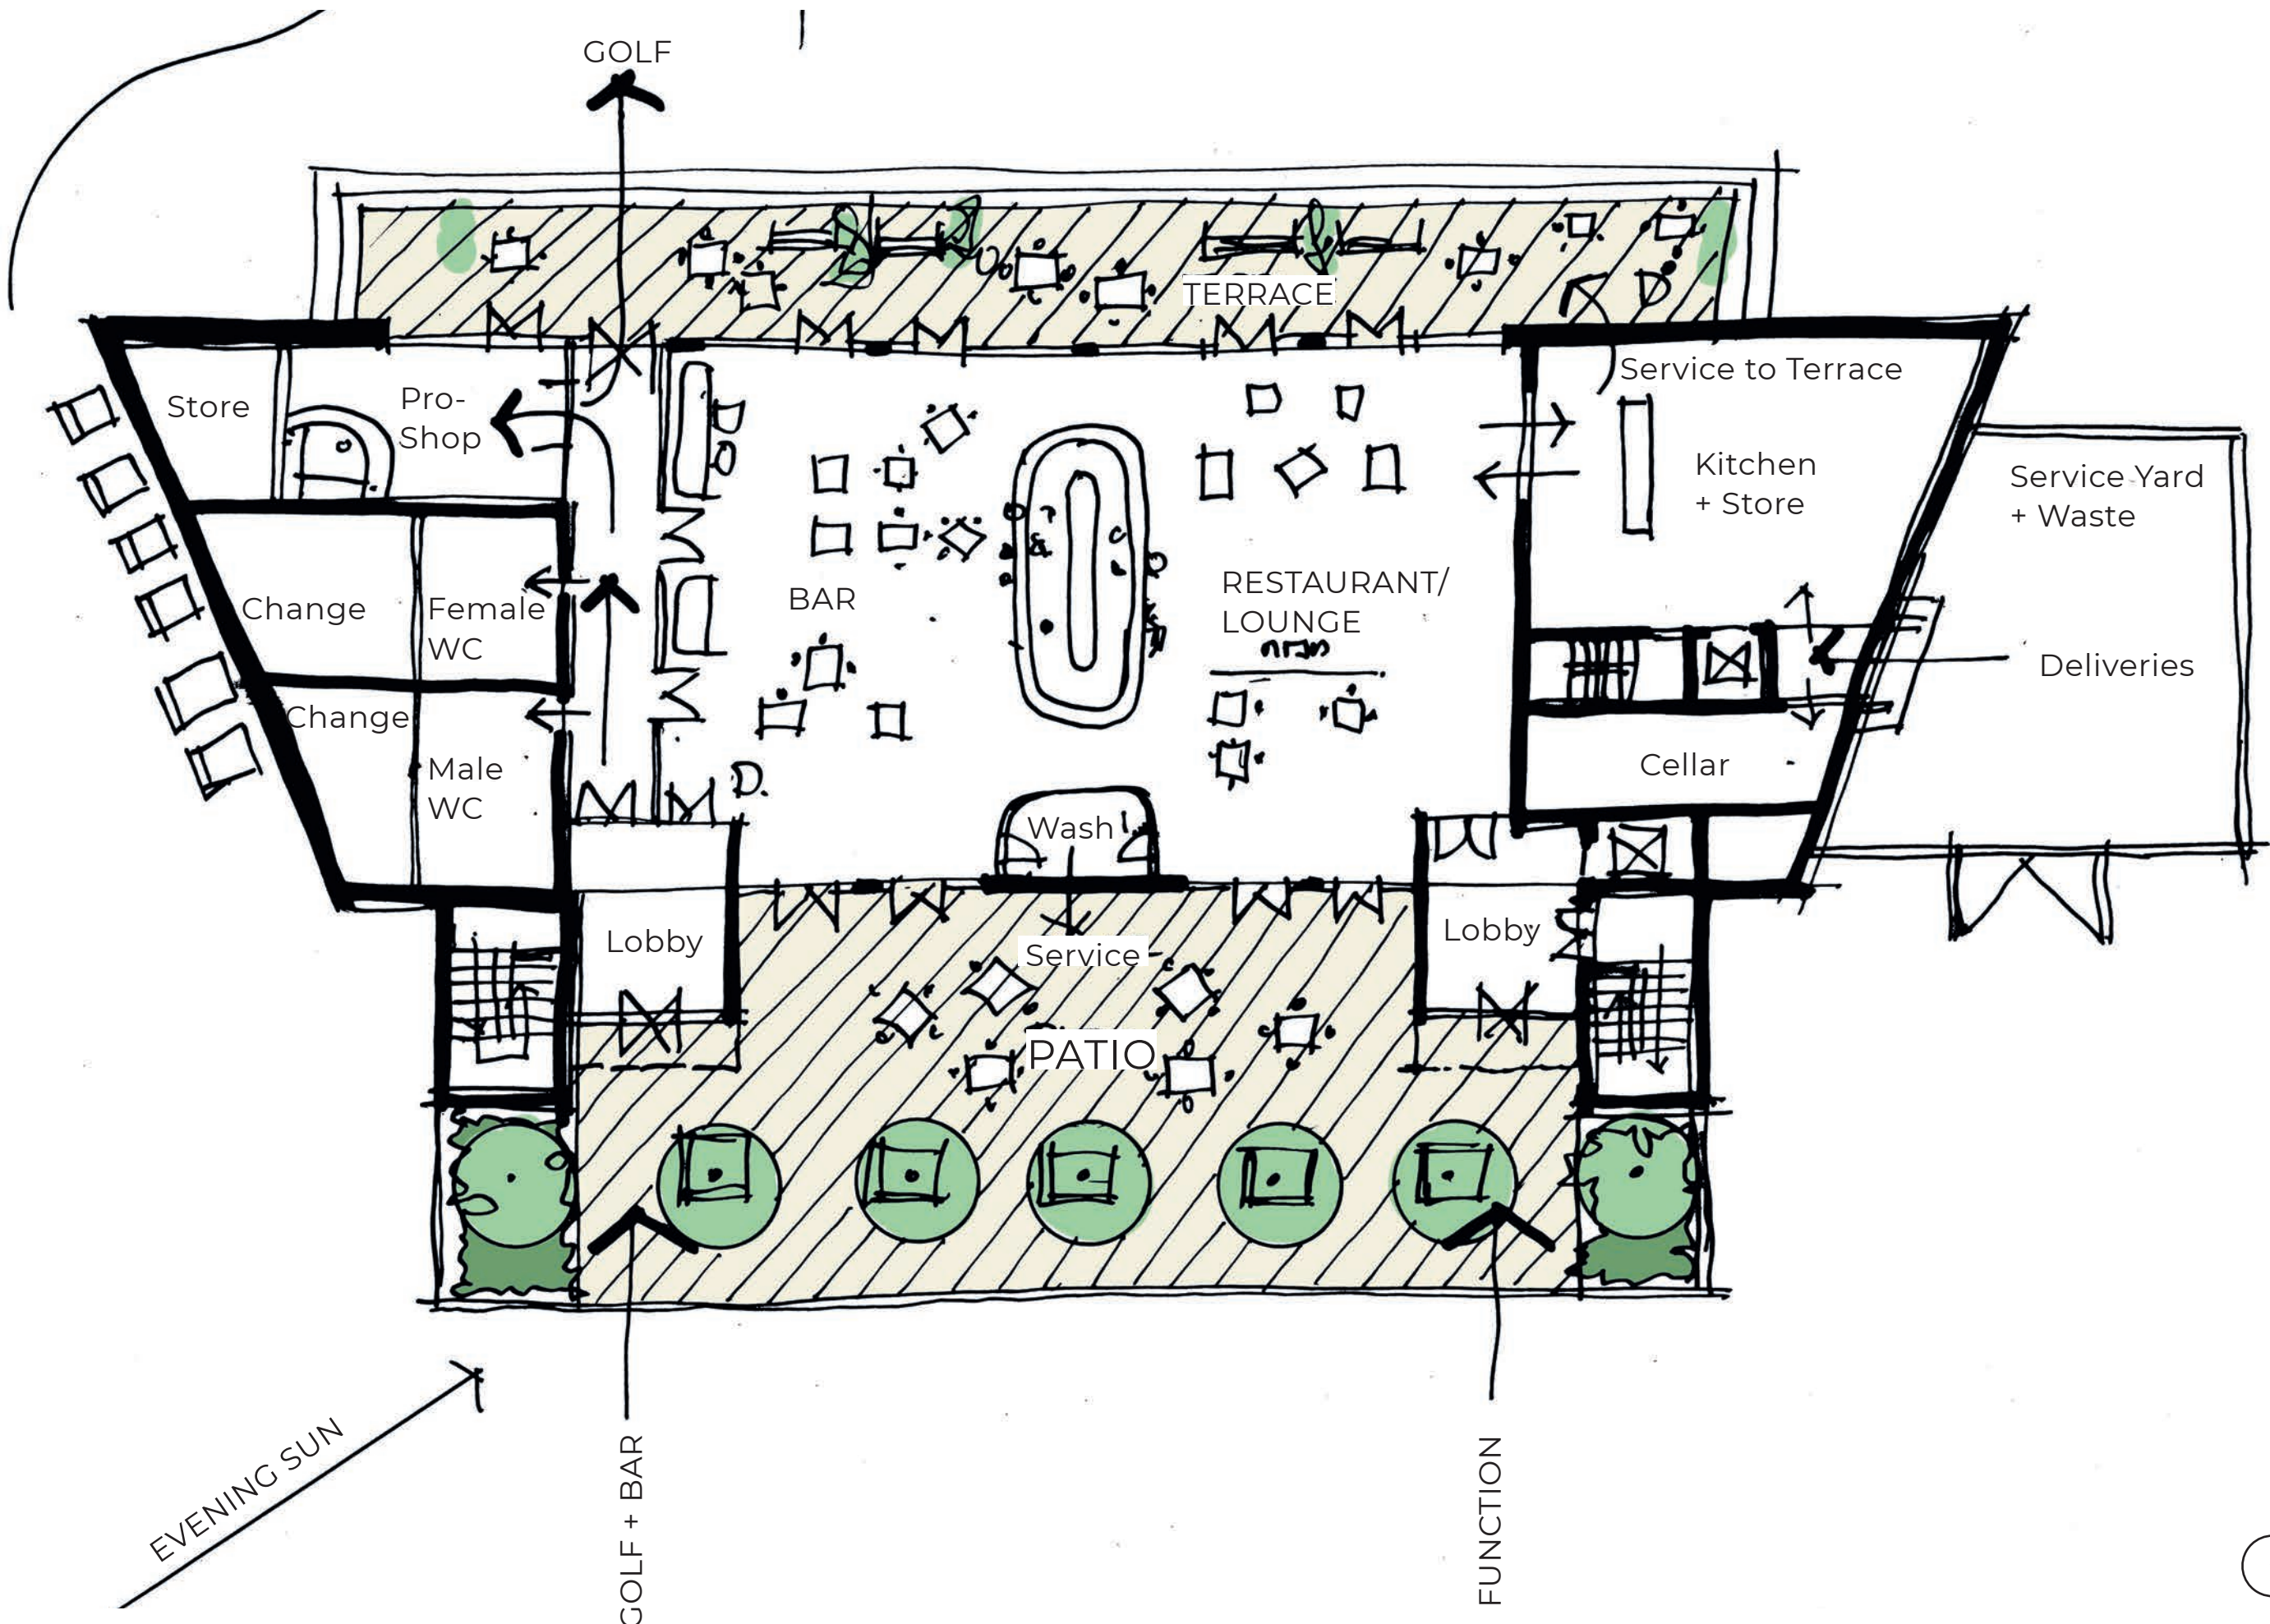


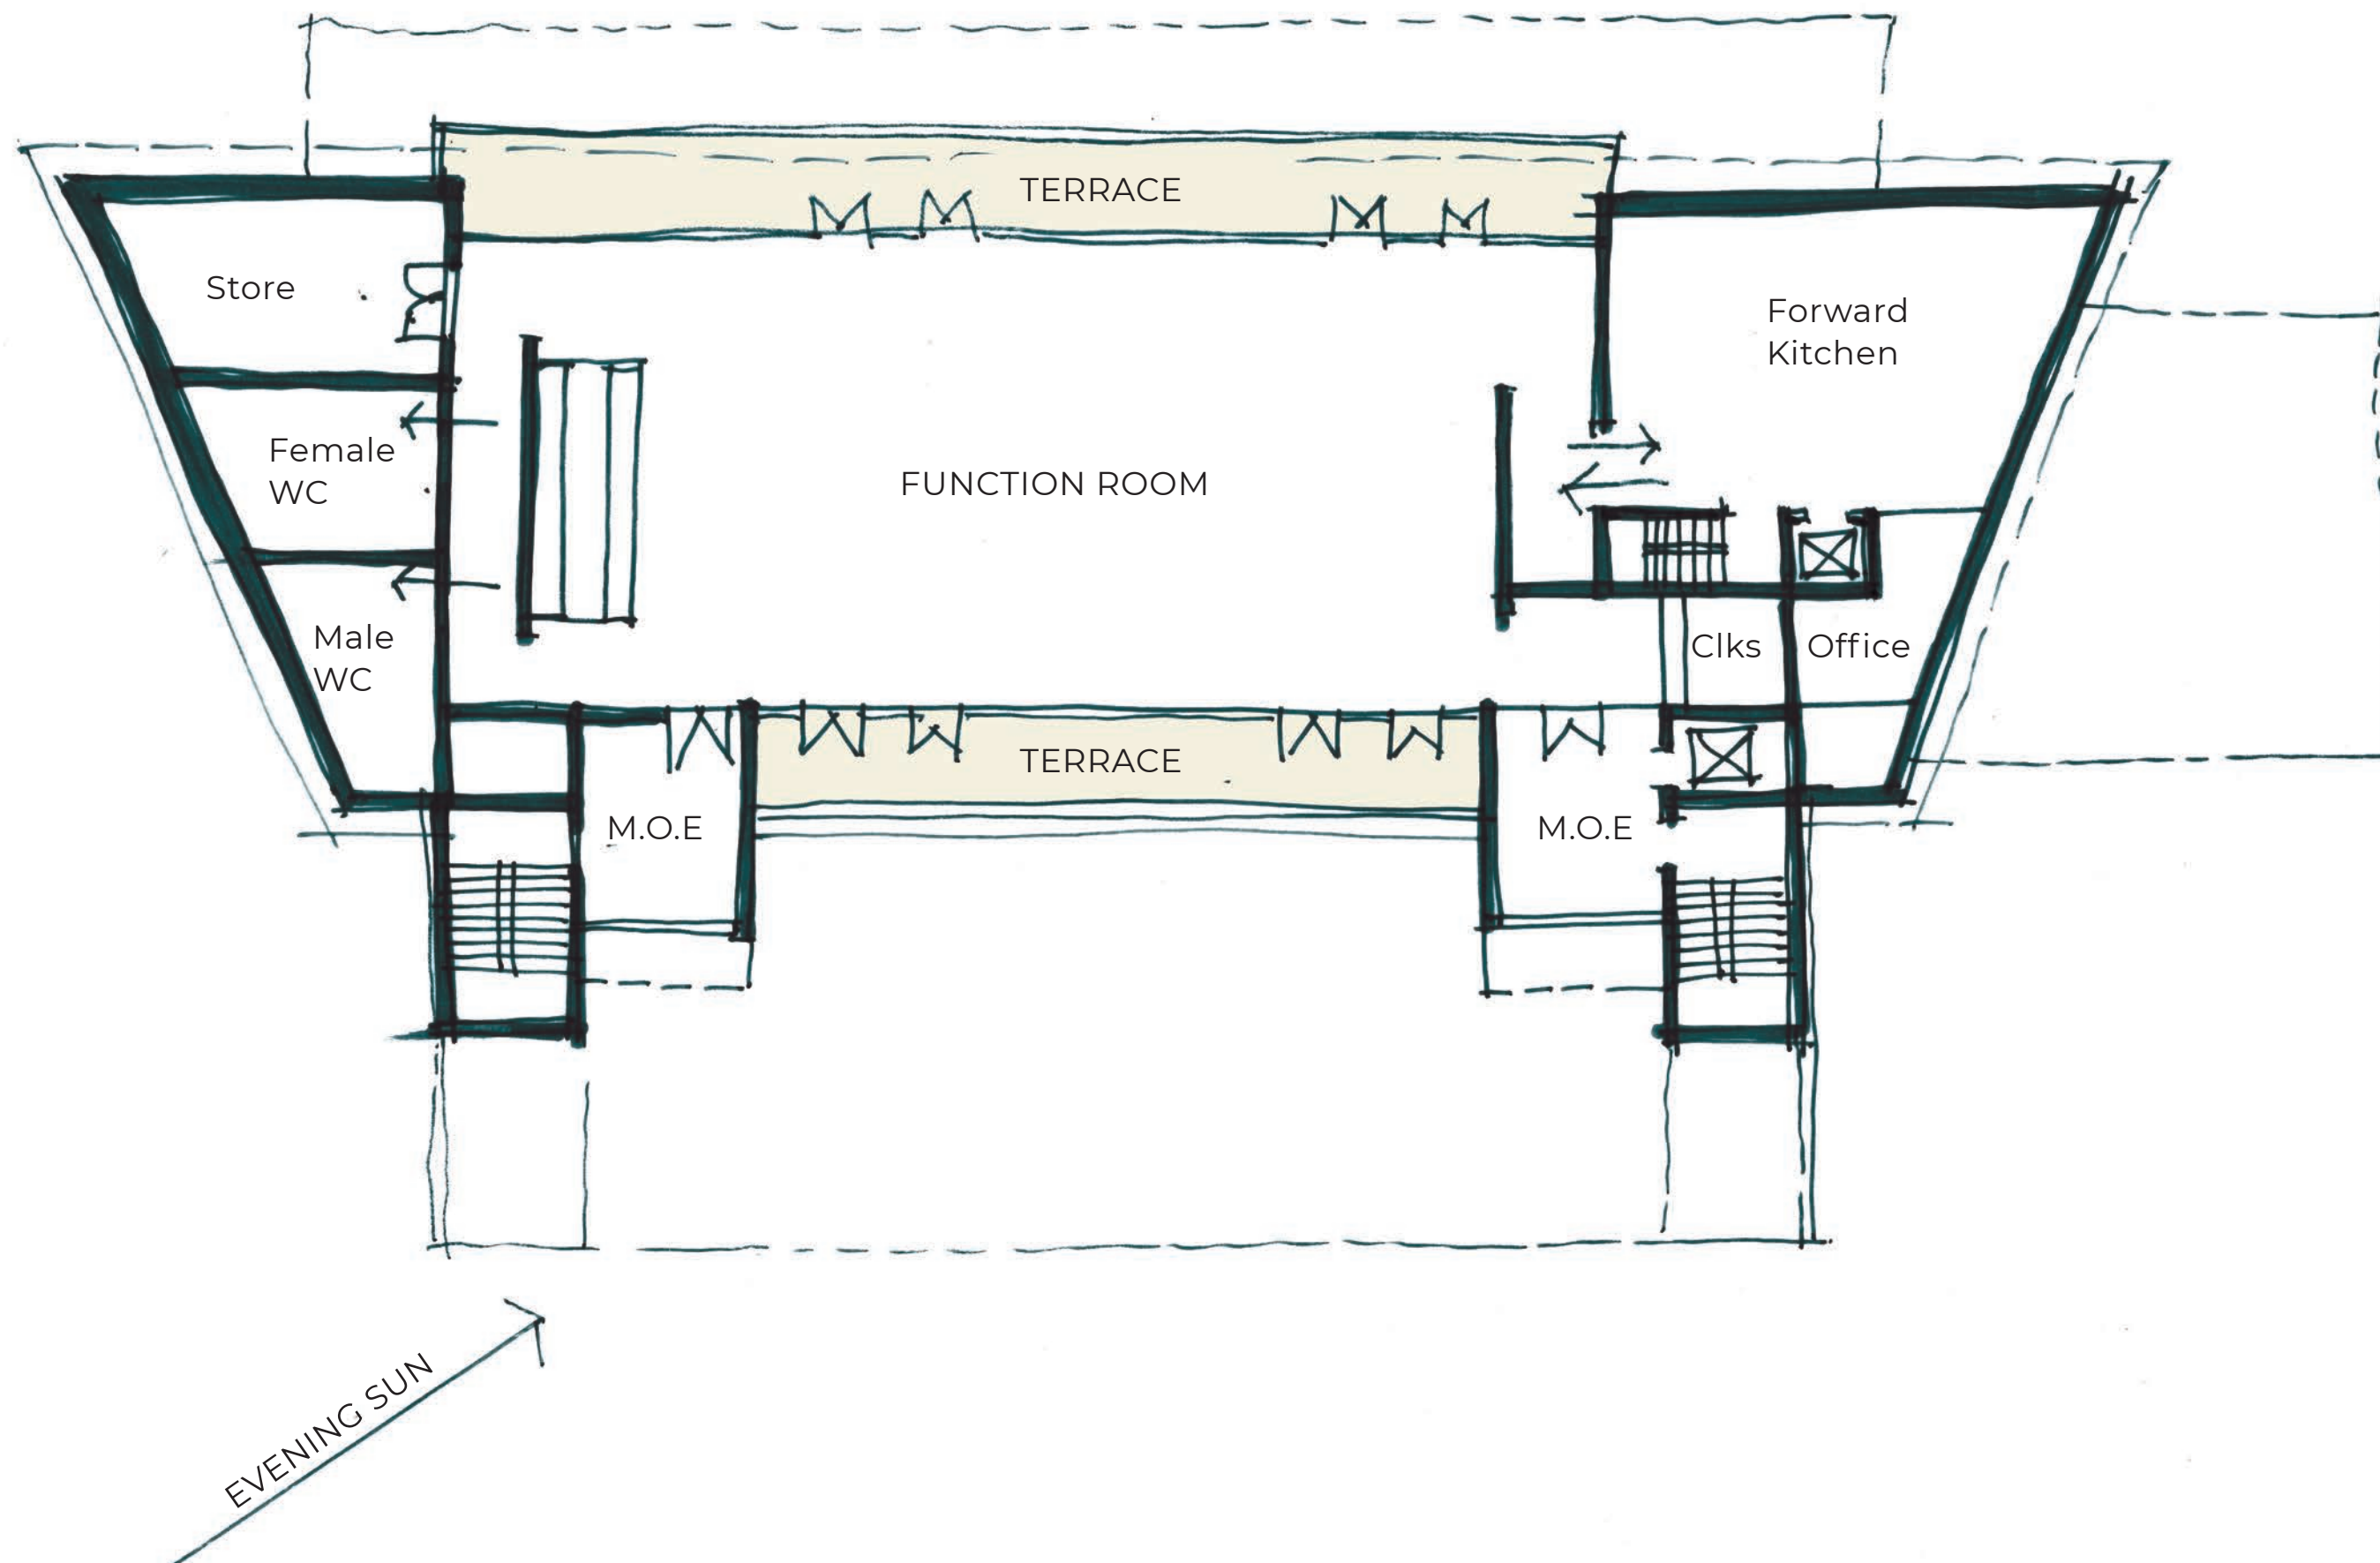



North Elevation (rear, towards course)

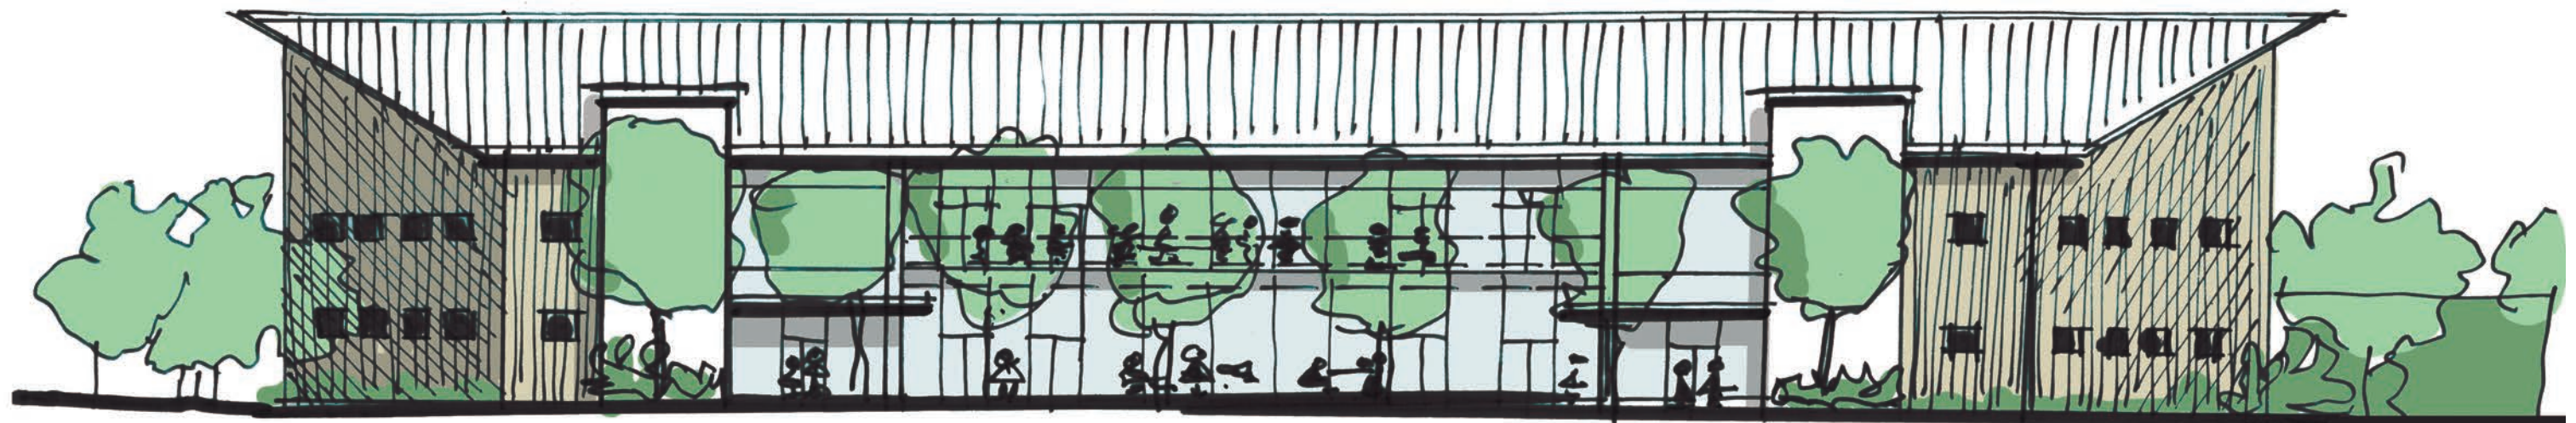


South Elevation (front entrance, towards parking)

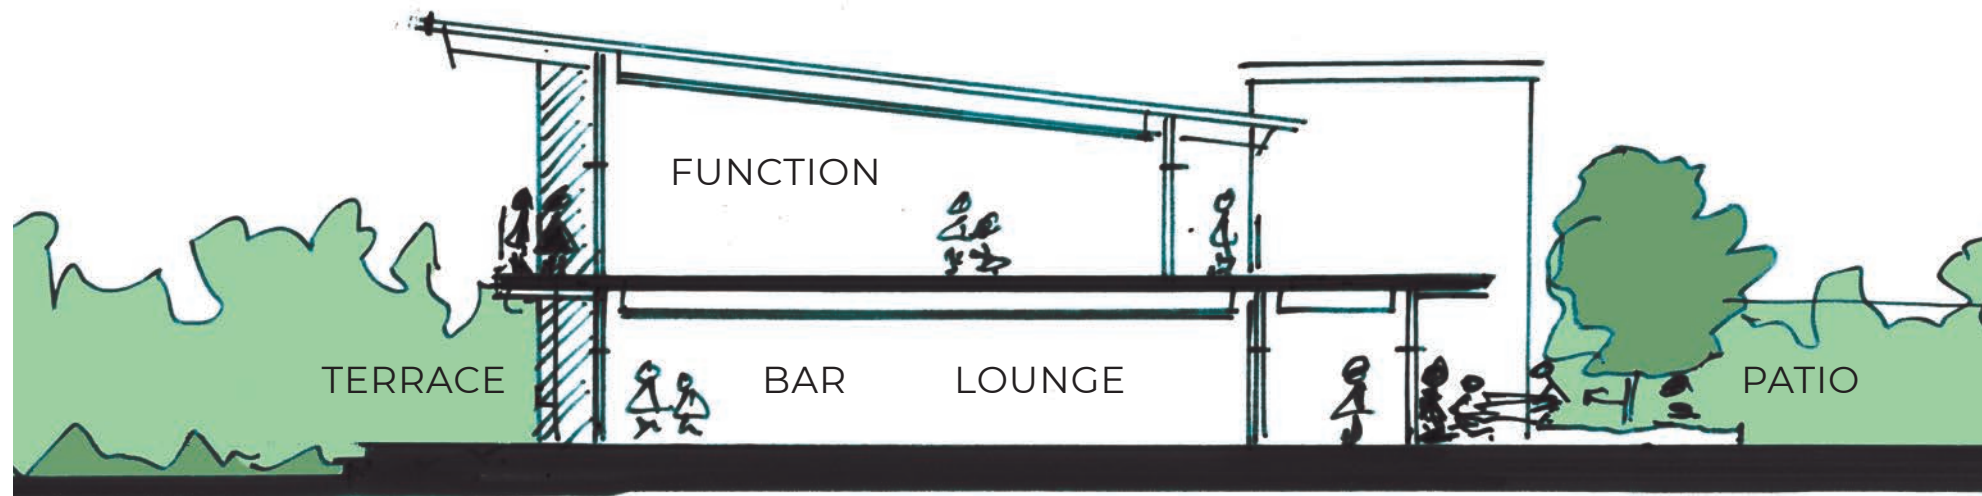


SHORT SECTION - Club House - Proposed

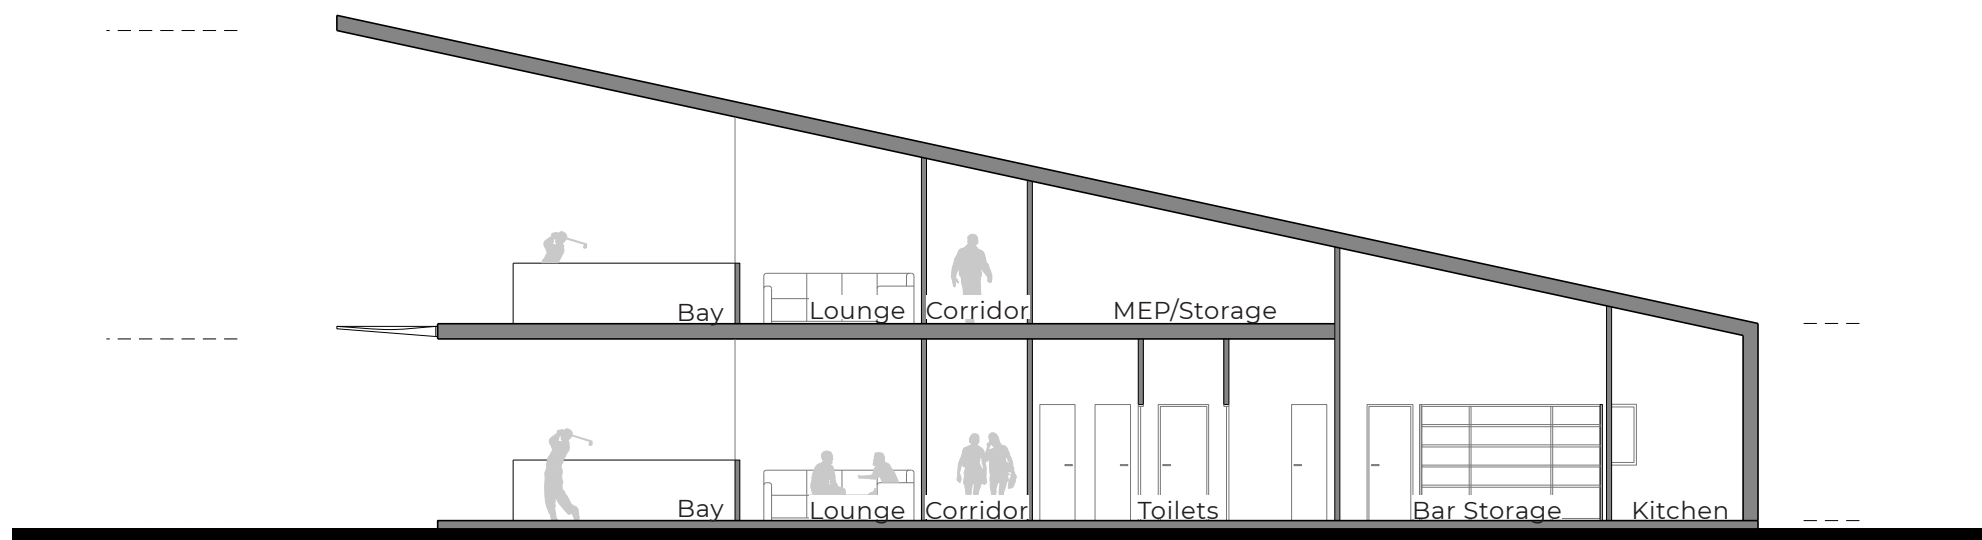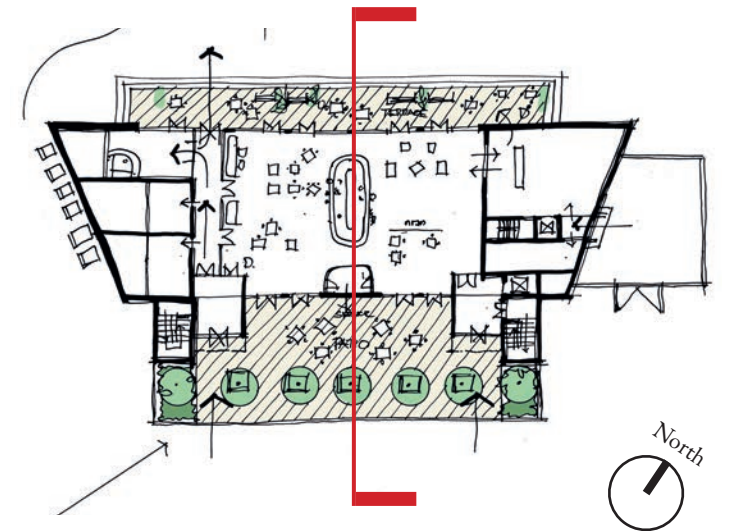

SHORT SECTION - Driving Range - Proposed

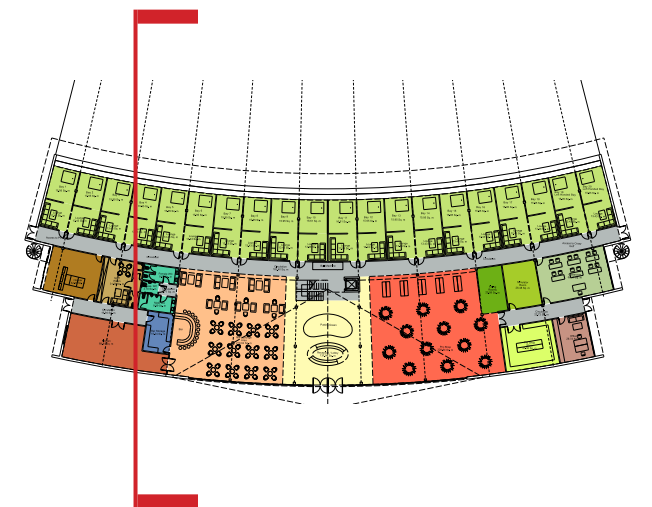


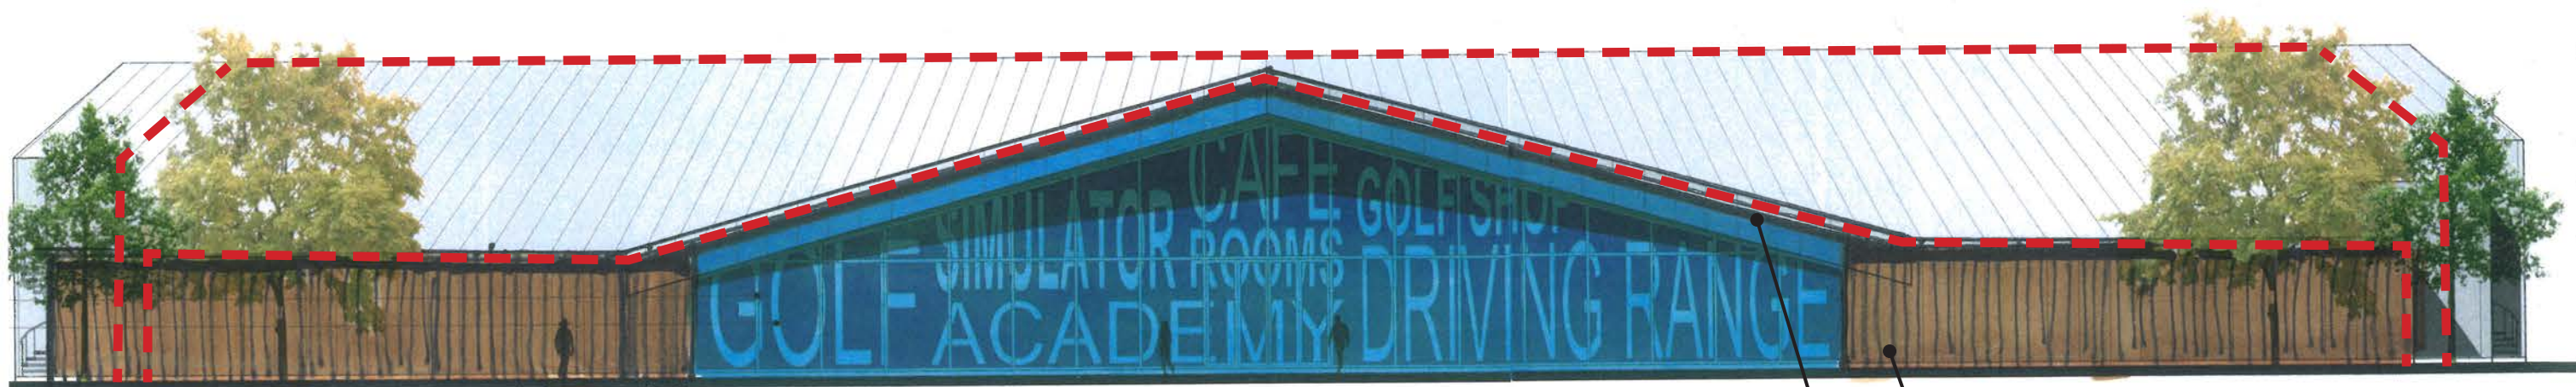

South Elevation (front entrance, towards parking)

Metal cladding amended to vertical timbers as the side elevations

Roof line slimmed down and expressed

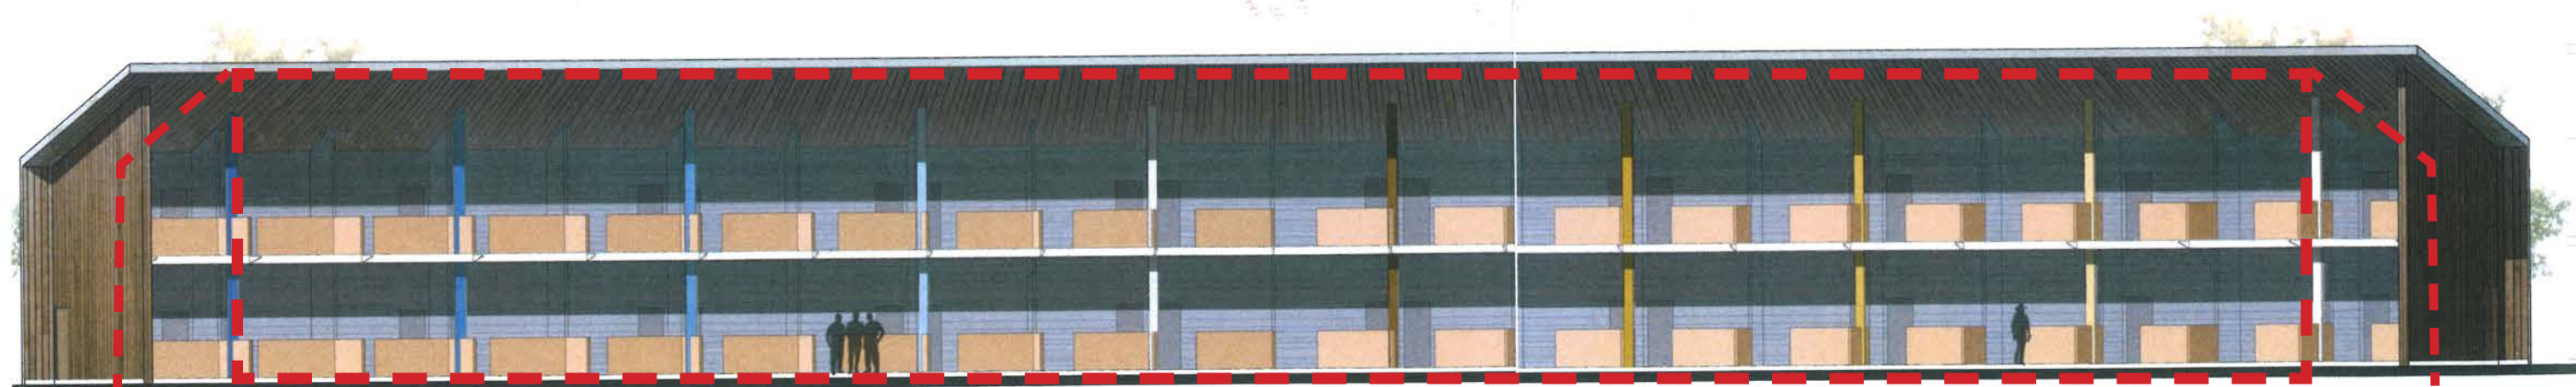

North Elevation (rear, towards range)

--- Latest Proposal - Reduced Footprint



East Elevation



West Elevation

