
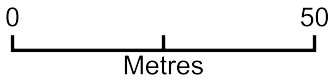


6 Park Way West, L32 2BZ

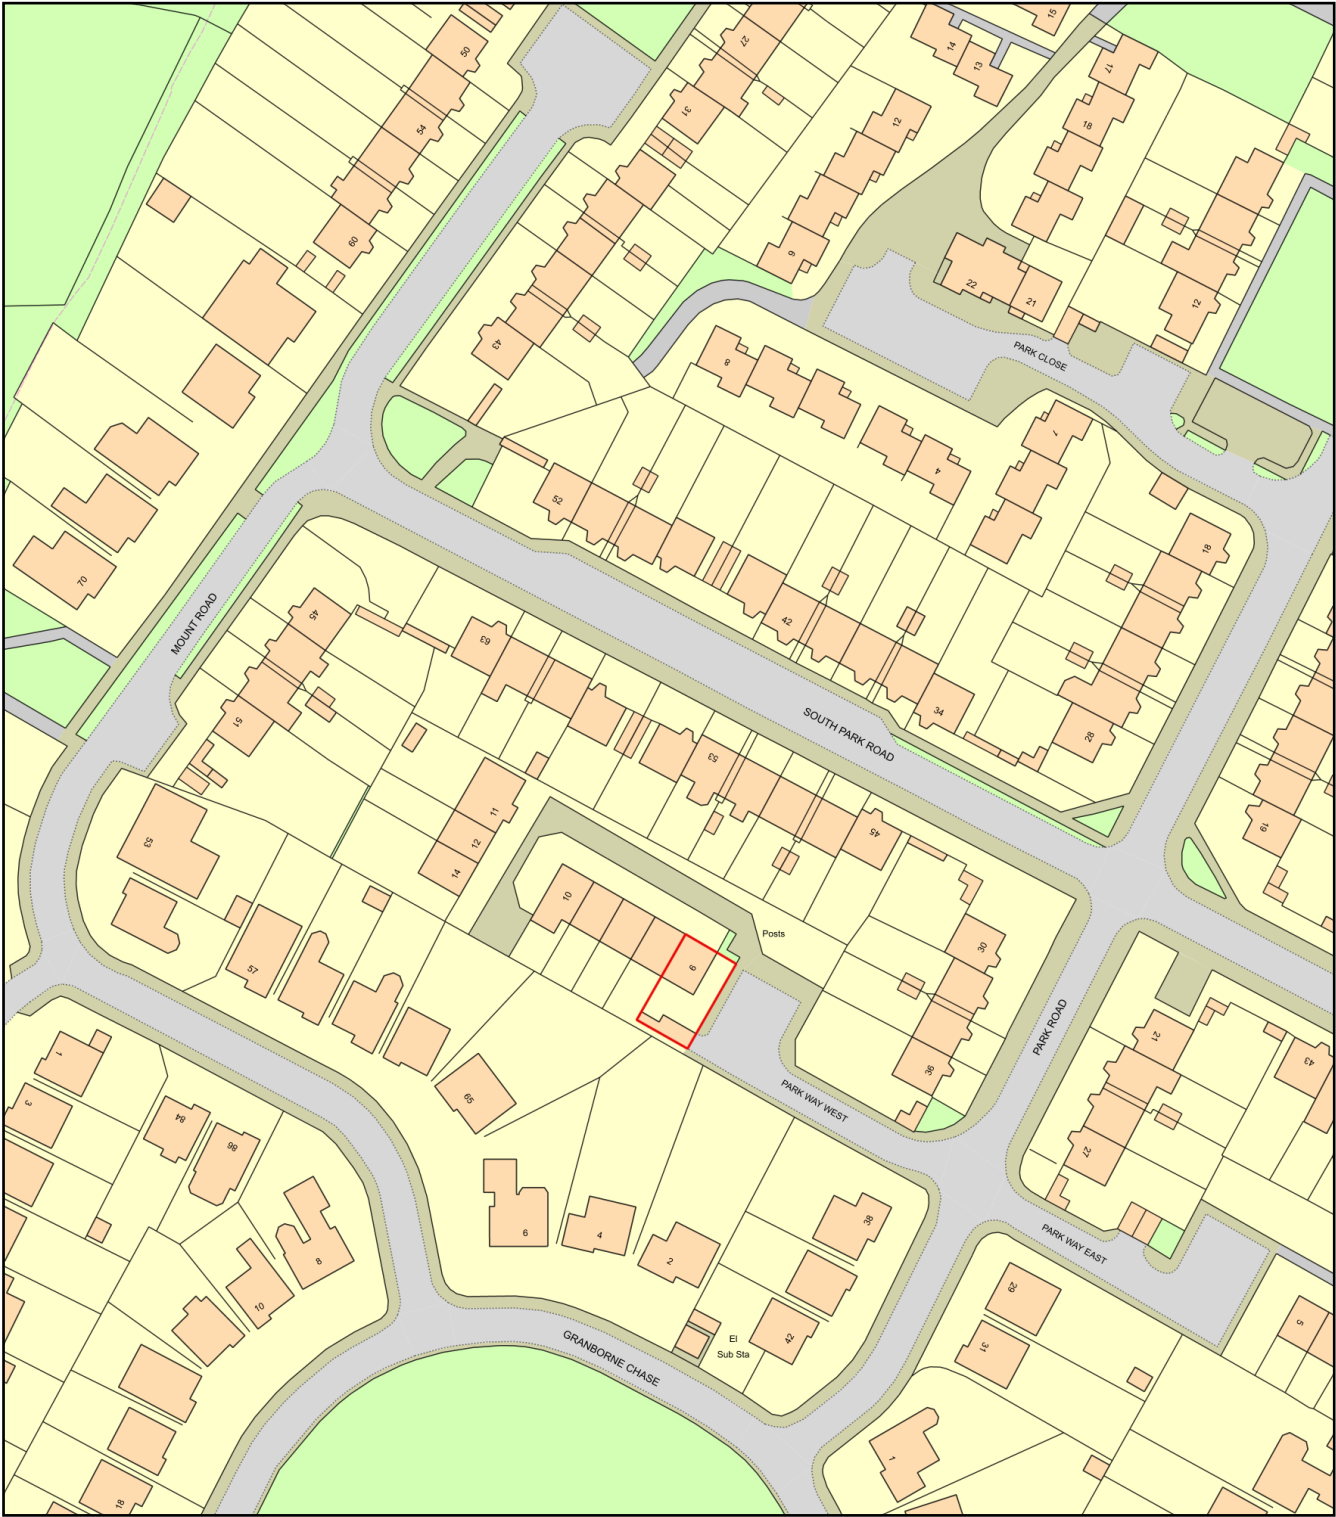

Plan Produced for: Carl Irvine
Date Produced: 17 Jun 2025
Plan Reference Number: TQRQM25168134829650
Scale: 1:1250 @ A4