




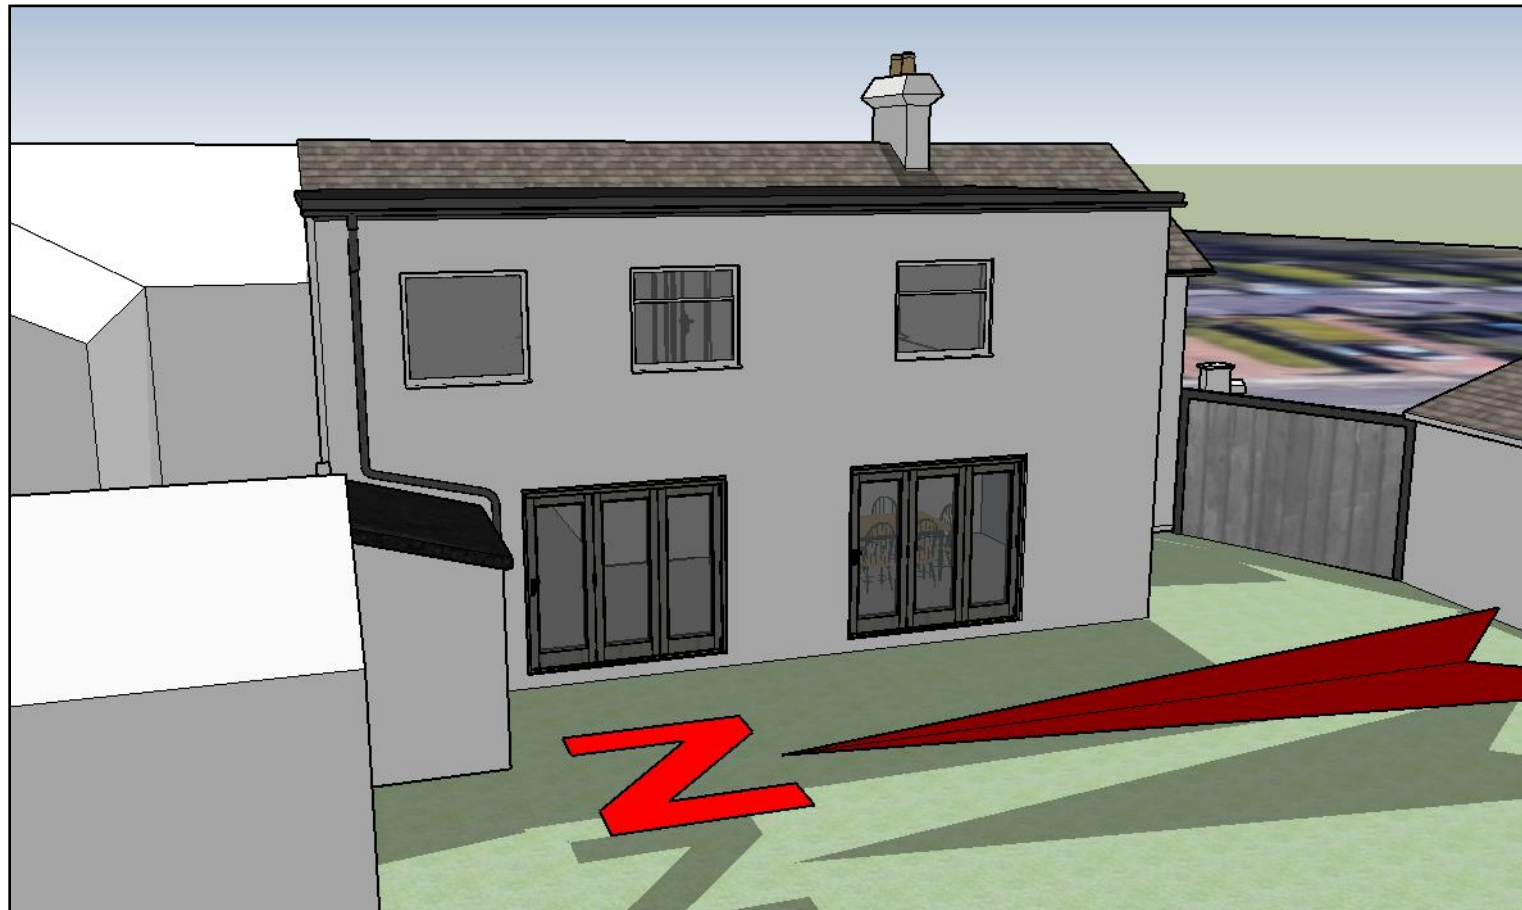


Rear Right View

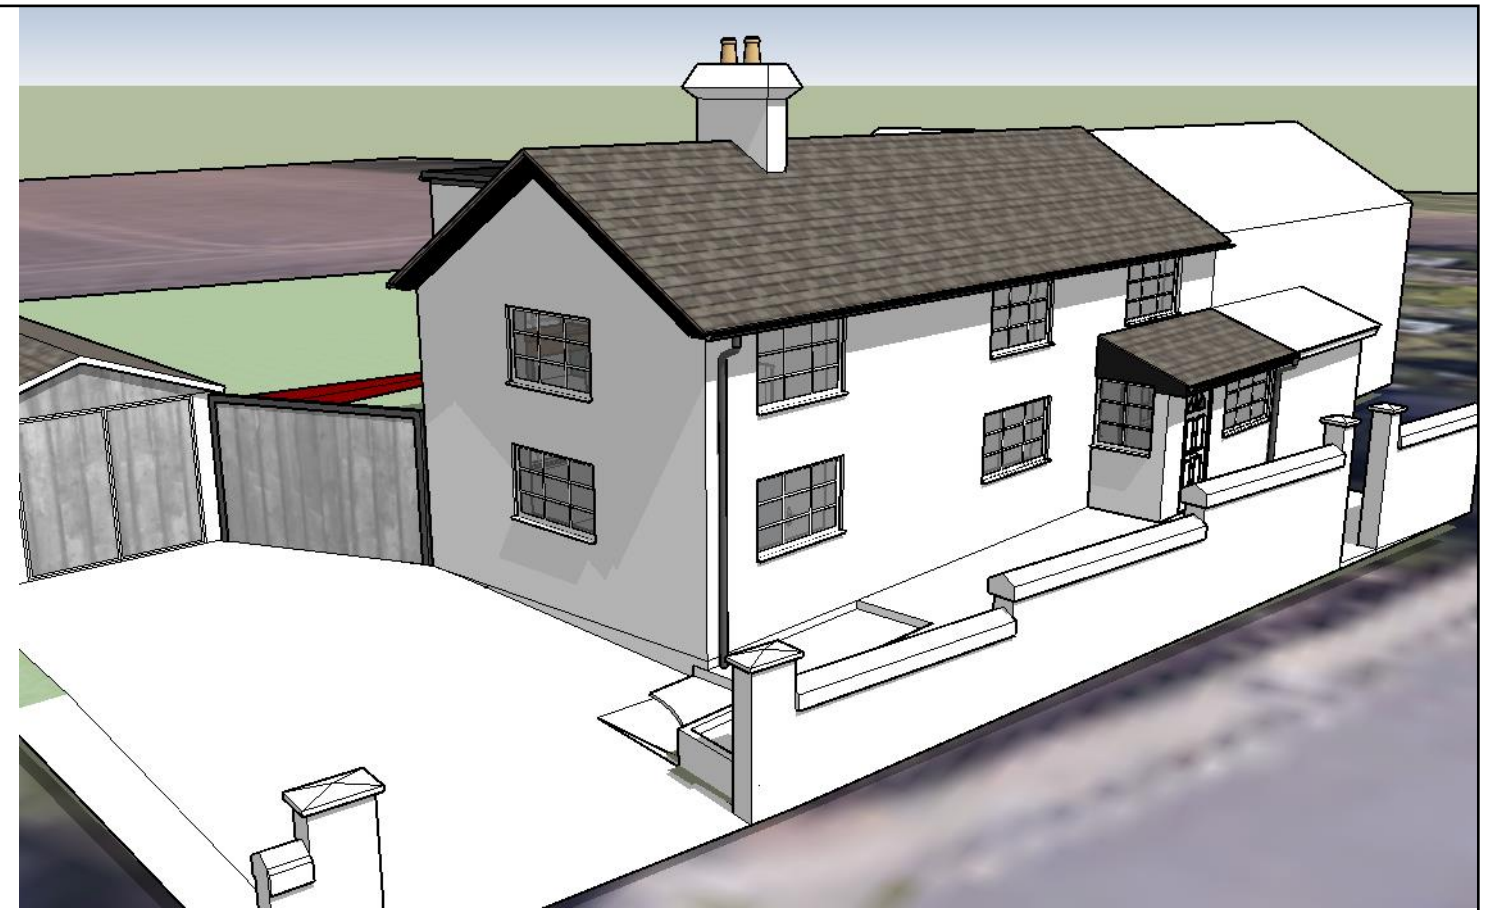

Front Left View

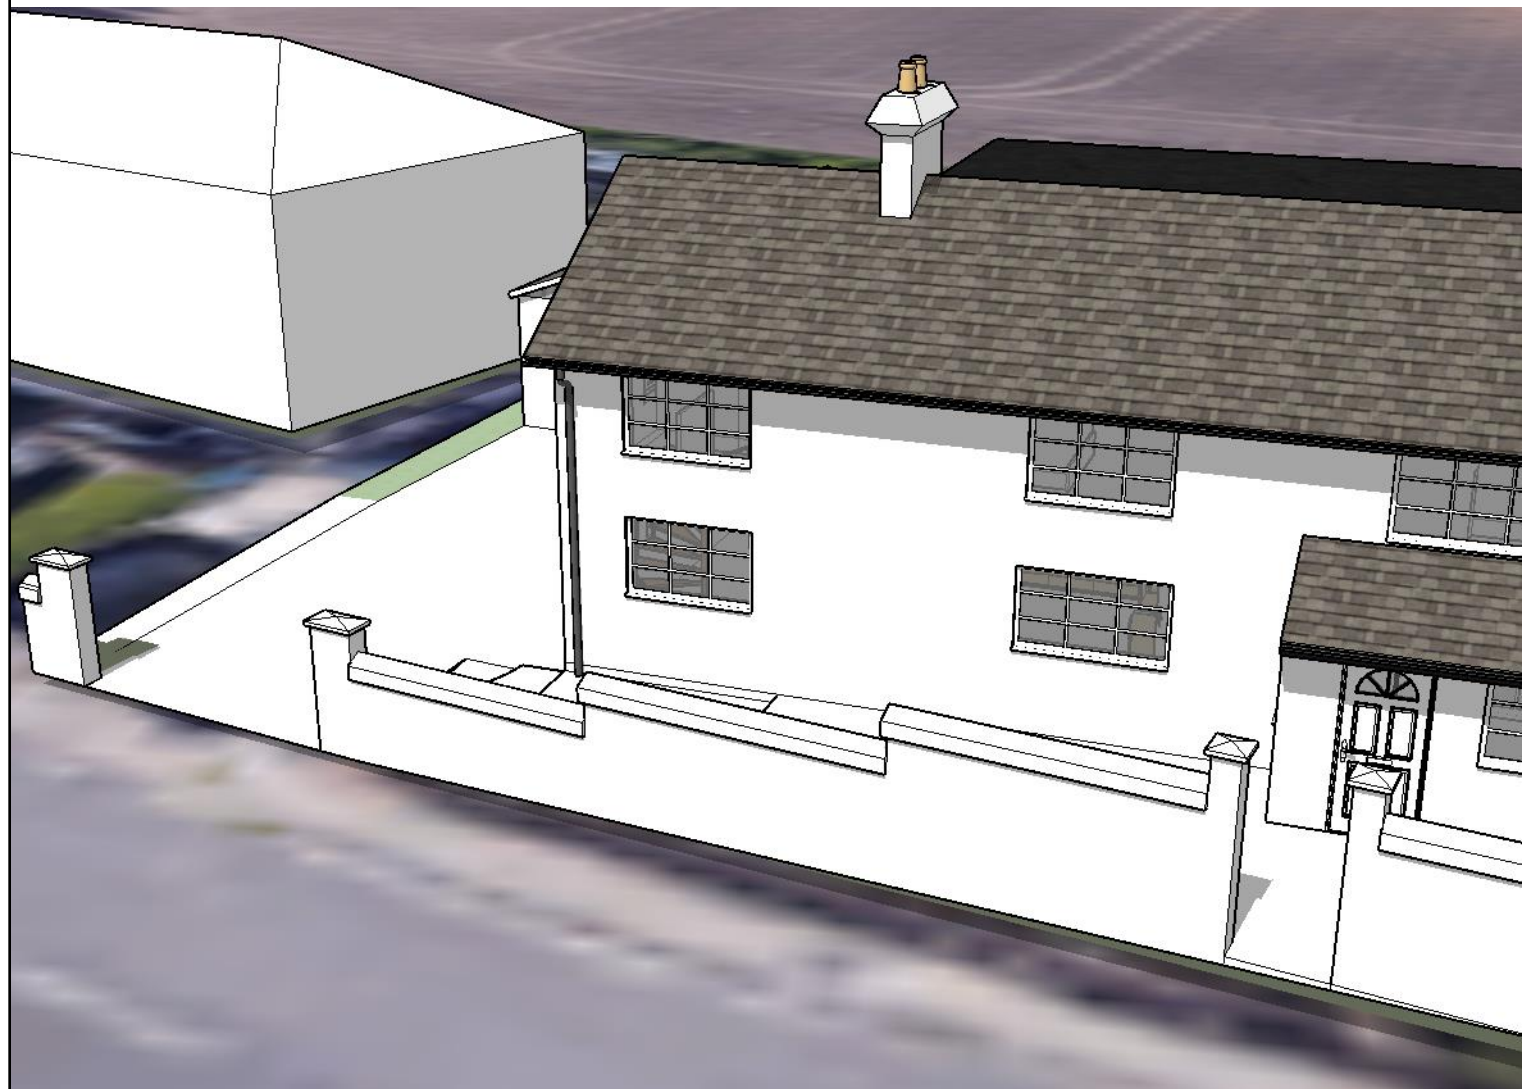

Front Right View

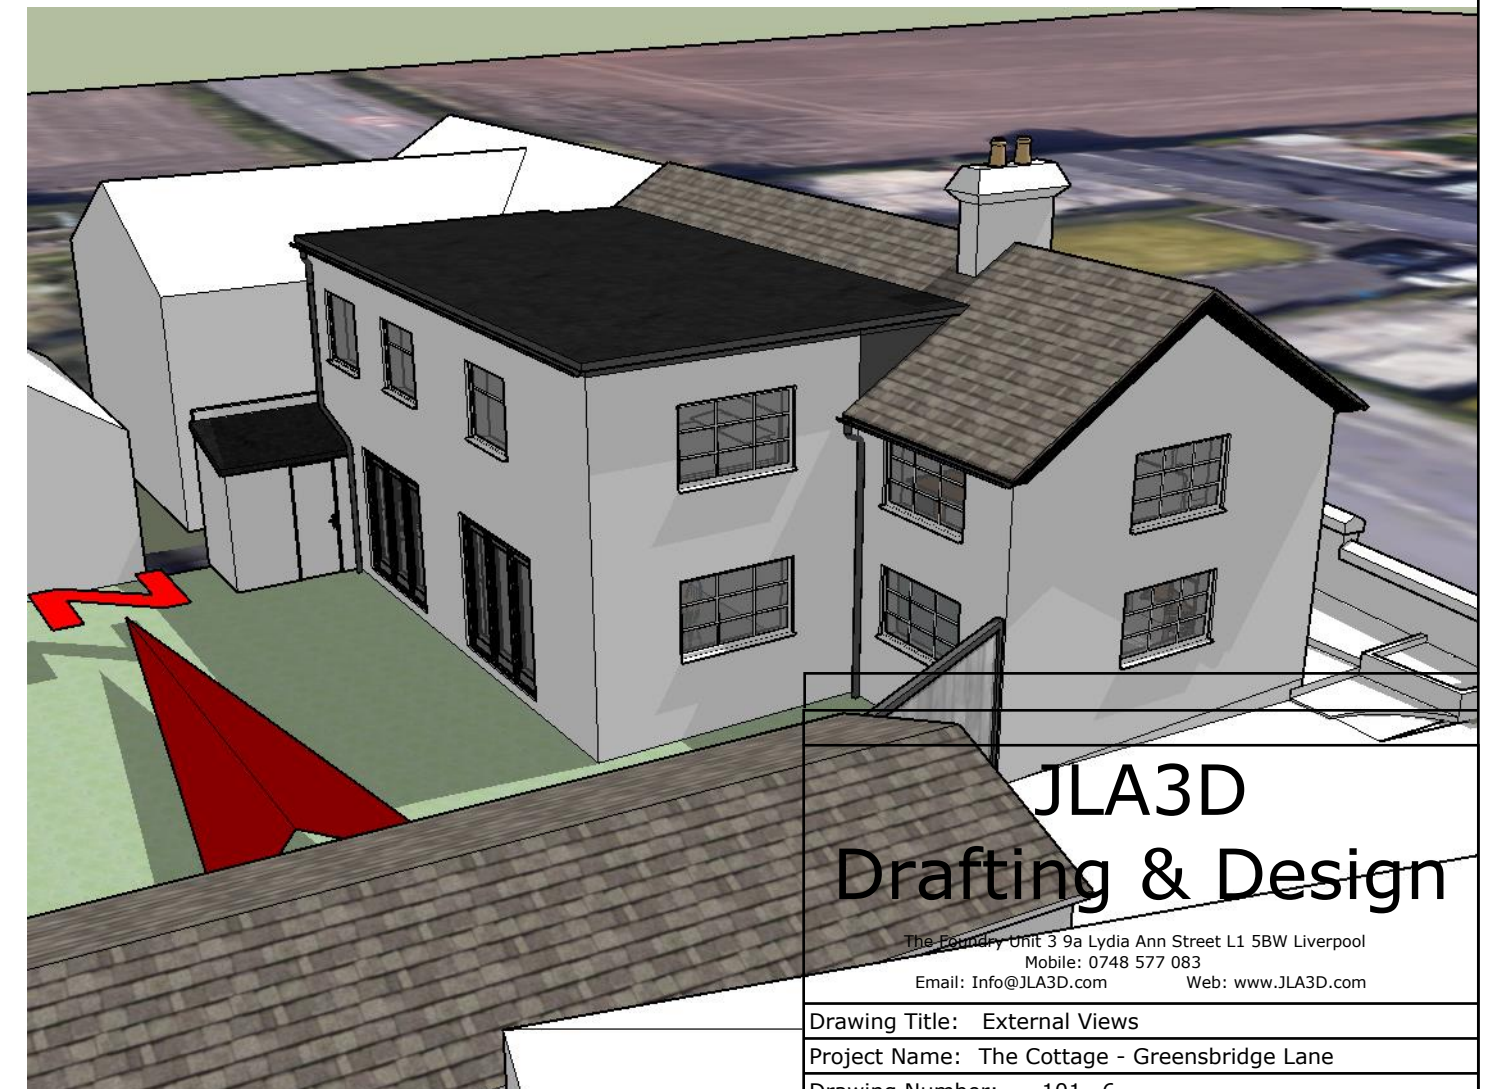

Rear Left View

JLA3D
Drafting & Design

The Foundry Unit 3 9a Lydia Ann Street L1 5BW Liverpool
 Mobile: 0748 577 083
 Email: Info@JLA3D.com Web: www.JLA3D.com

Drawing Title: External Views		
Project Name: The Cottage - Greensbridge Lane		
Drawing Number: 101- 6		
Scale: As shown on A3	Date: 12-09-2021	Drawn by: J L Almeida

0 5 10