

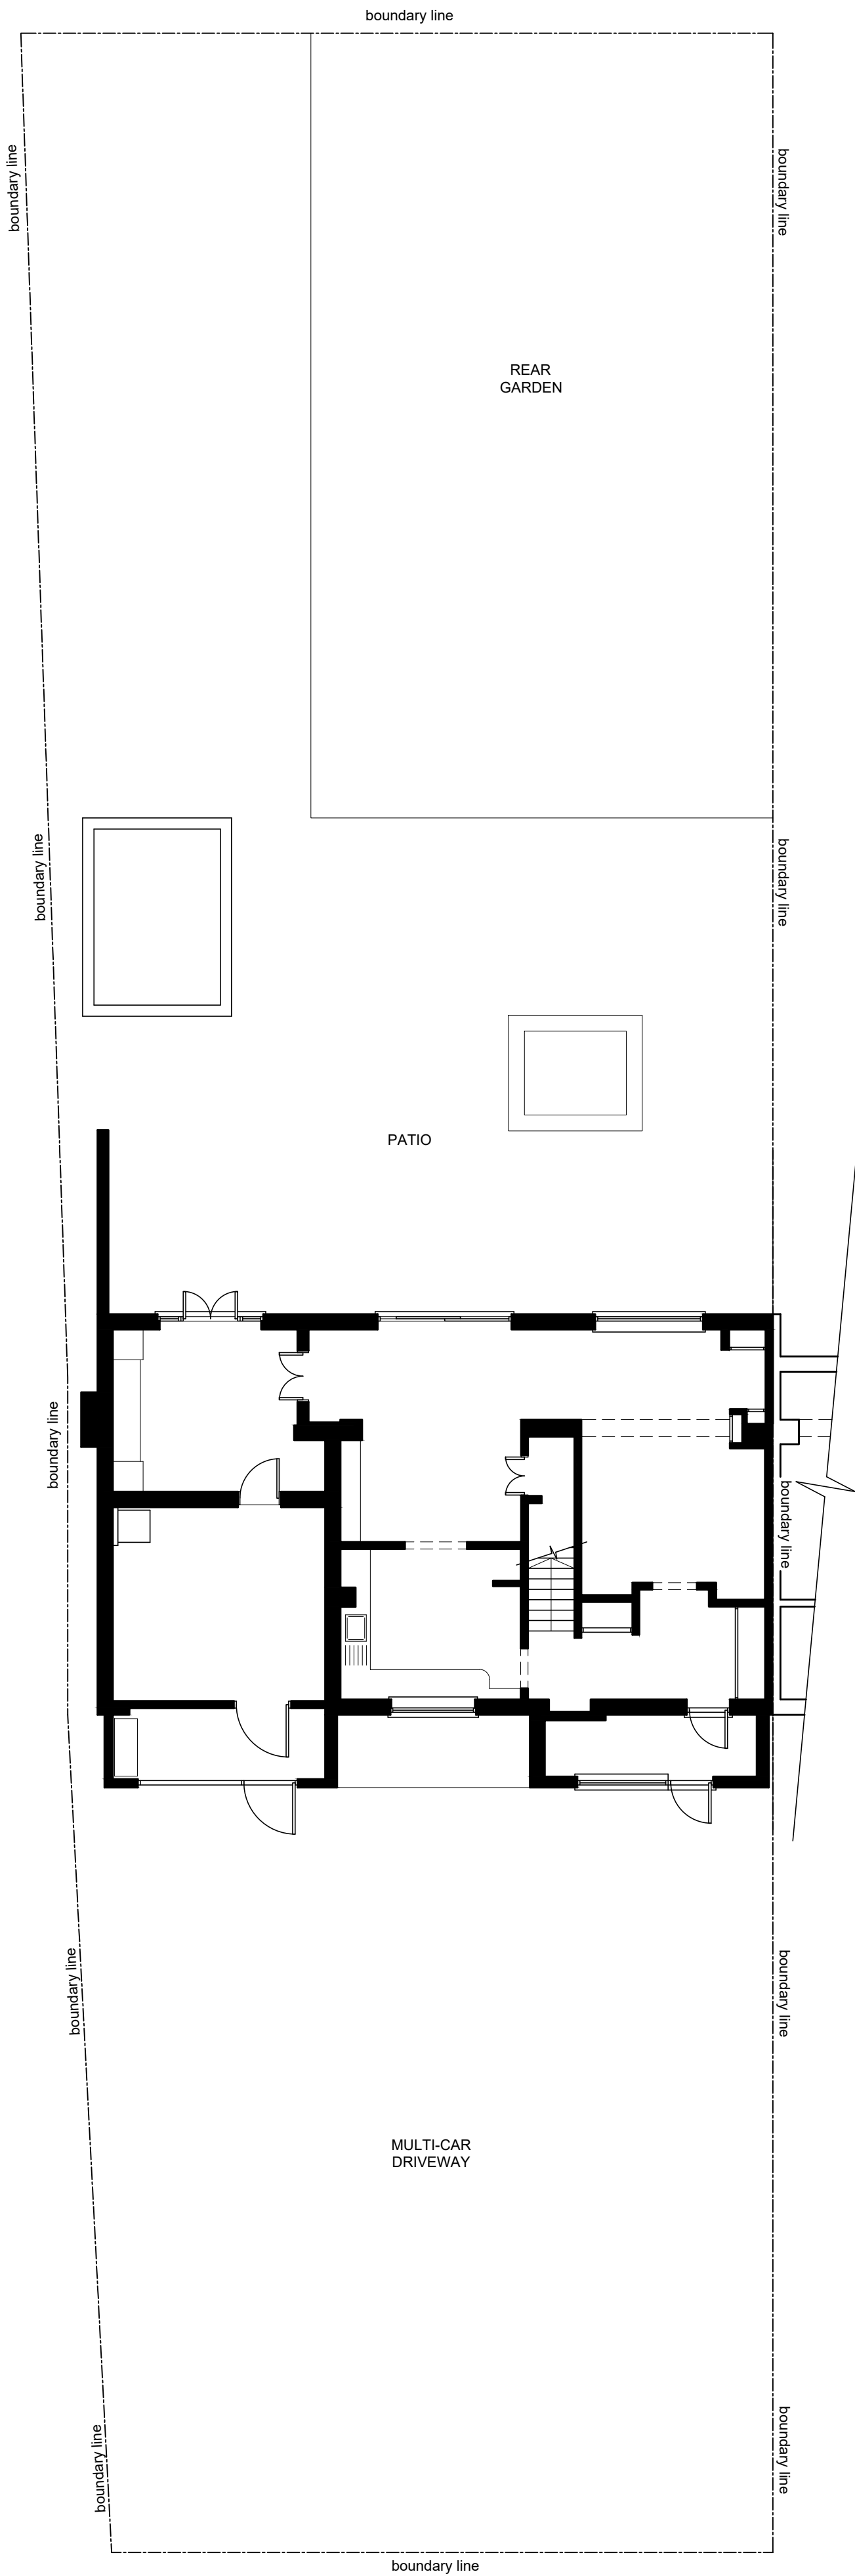
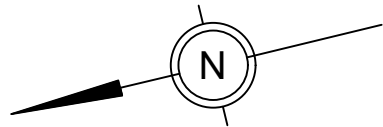


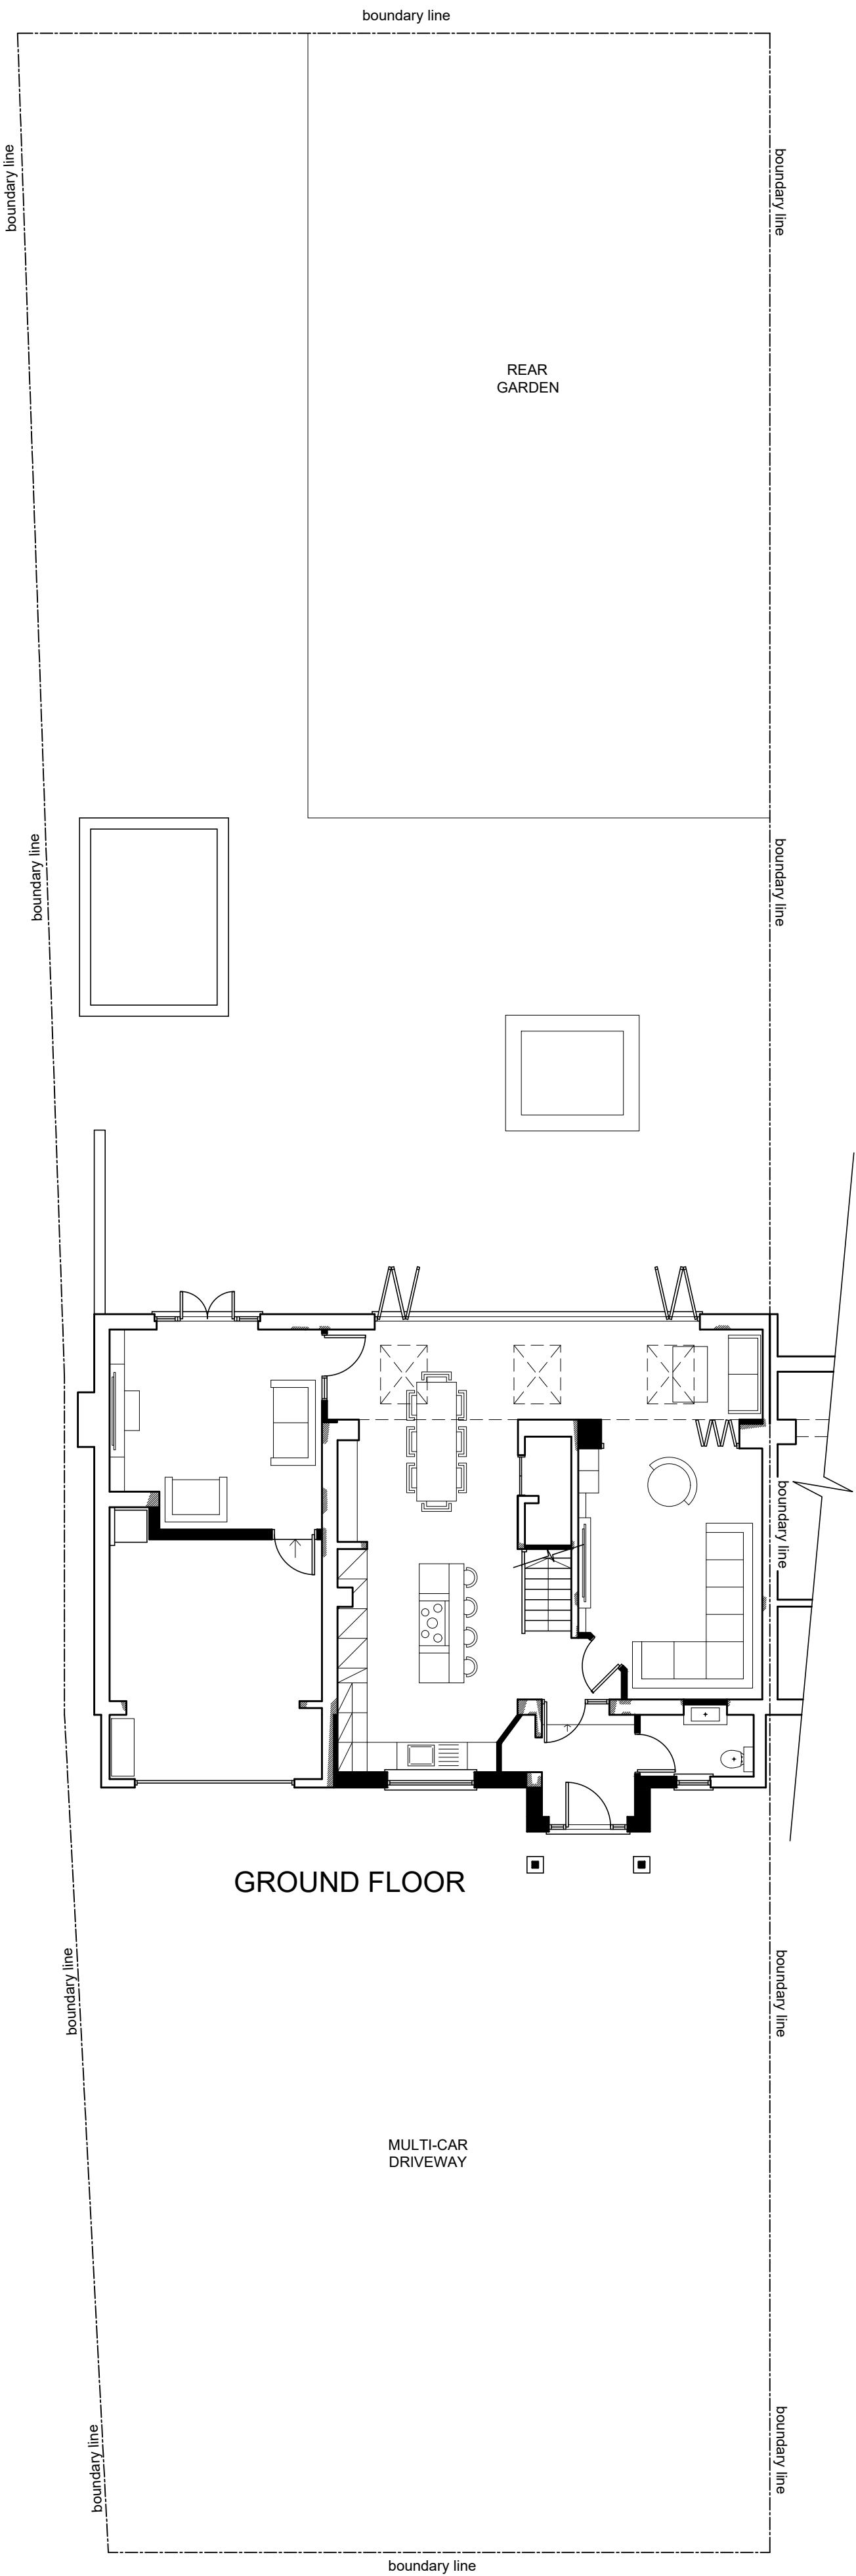

EXISTING

1:100 scale bar 0 1 2 3 4 5metres

EXISTING SITE  
BLOCK PLANS

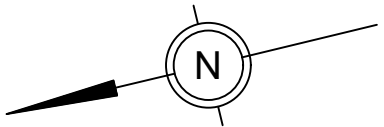

PROPOSED

1:100 scale bar 0 1 2 3 4 5metres

PROPOSED SITE  
BLOCK PLANS

|                                                                                                   |                                                                            |                                   |                                |
|---------------------------------------------------------------------------------------------------|----------------------------------------------------------------------------|-----------------------------------|--------------------------------|
| <b>R J G</b><br>Architecture Ltd<br><small>For All Your Architectural Design Requirements</small> | <small>Project</small><br>47 Greensbridge Lane<br>Tarbock Green<br>Prescot |                                   |                                |
|                                                                                                   | <small>Dwg Title</small><br>Existing & Proposed<br>Site Block Plans        |                                   |                                |
|                                                                                                   | <small>Dwg No</small><br>01456/SK/01                                       | <small>Rev</small>                |                                |
| <small>Tel</small> : 07744 419419<br><small>e-mail</small> : rjg@rjgstructures.com                | <small>Drawn by</small><br>O.G                                             | <small>Scale</small> WAS<br>1:100 | <small>Date</small><br>Aug '21 |

1. Figure dimensions to be followed in preference to scale.  
2. All dimensions to be checked on site.  
3. The drawing remains the copyright of the architect and may not be copied without prior consent.