


Location Plan

Site Address: 184, Huyton Lane, Huyton, L36 1TQ

Date Produced: 28-Jan-2026

Scale: 1:1250 @A4

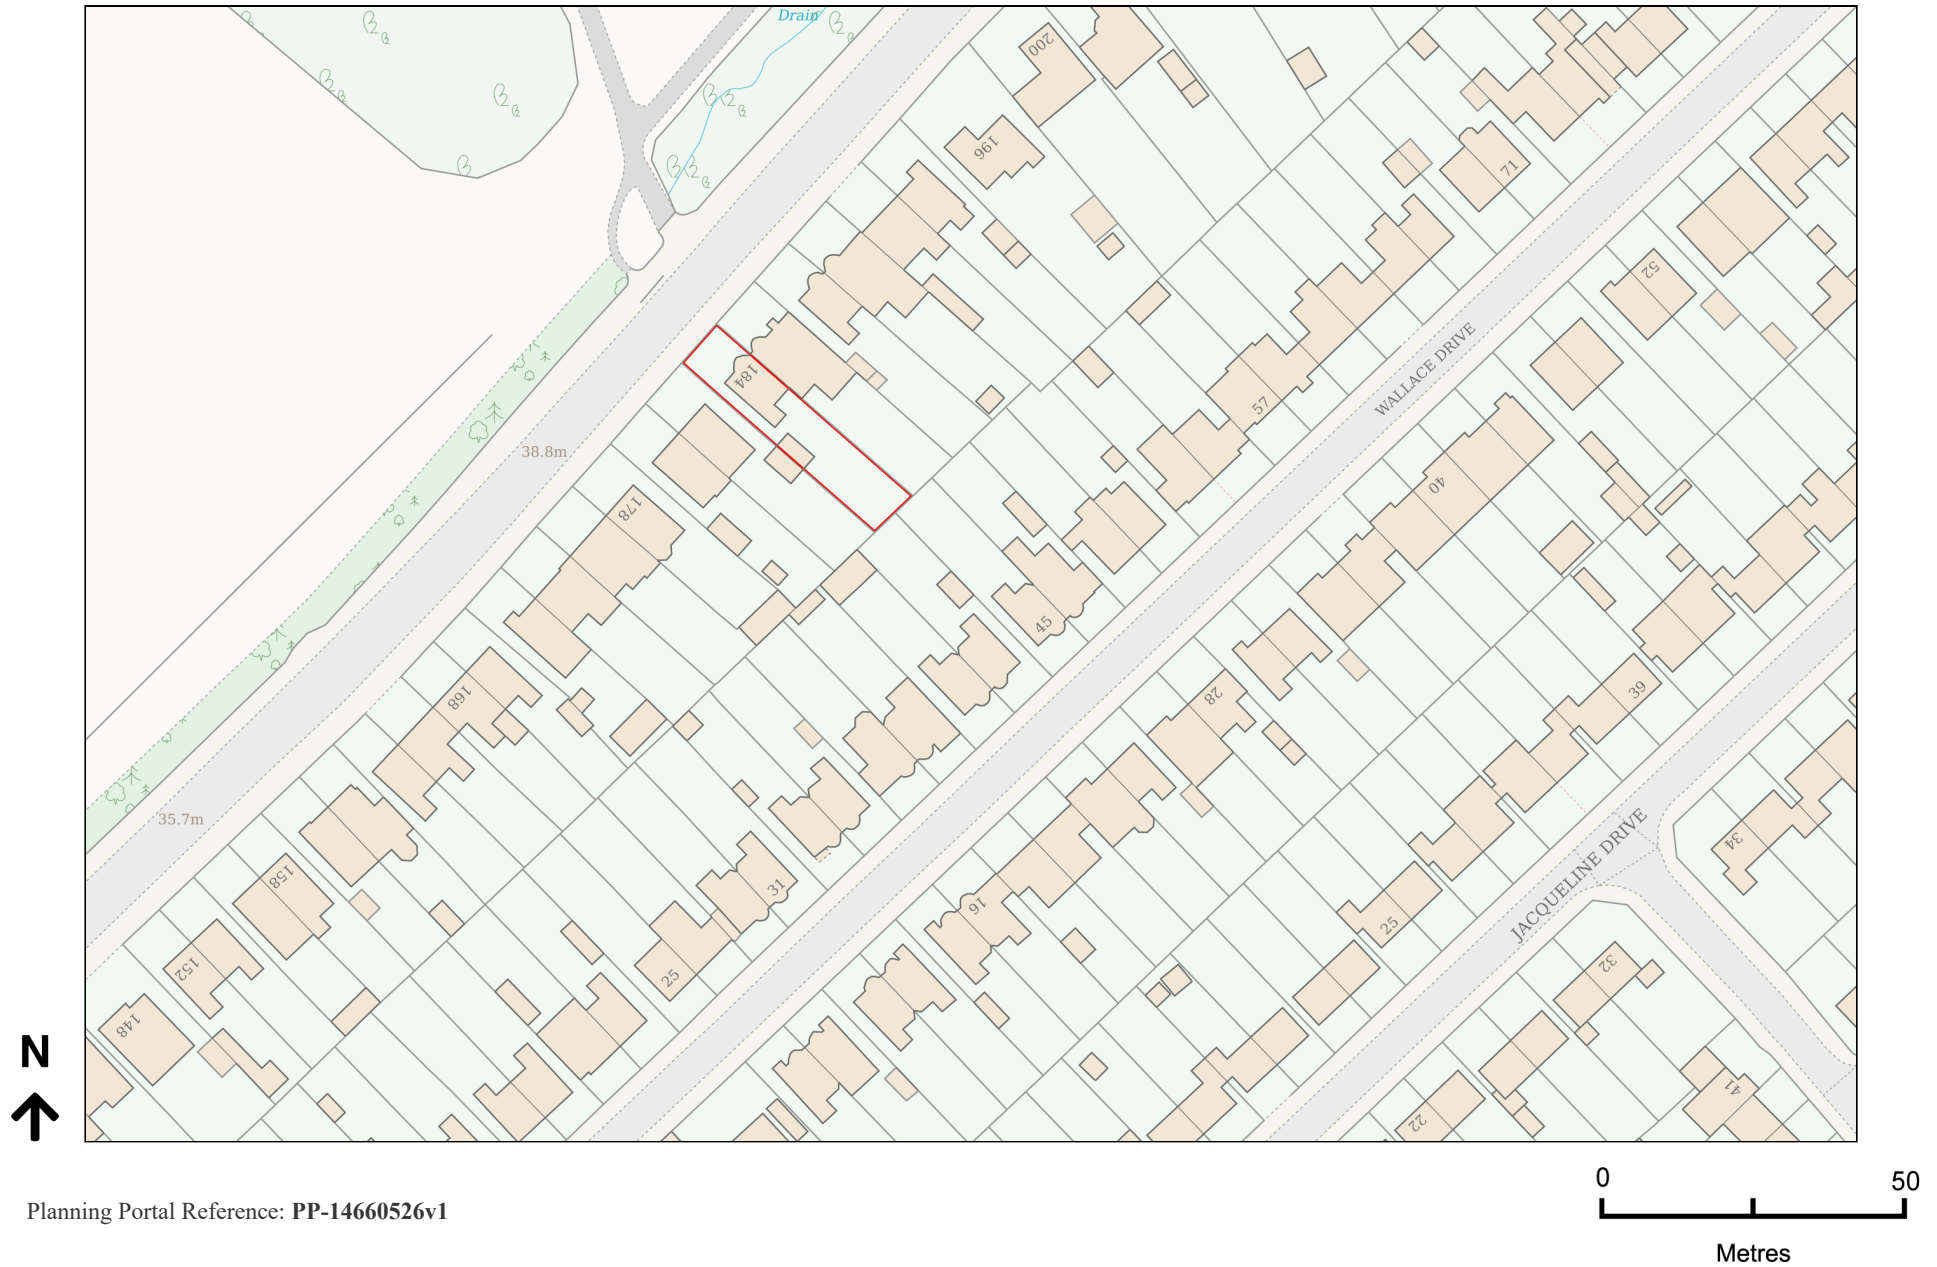

Planning Portal Reference: PP-14660526v1