

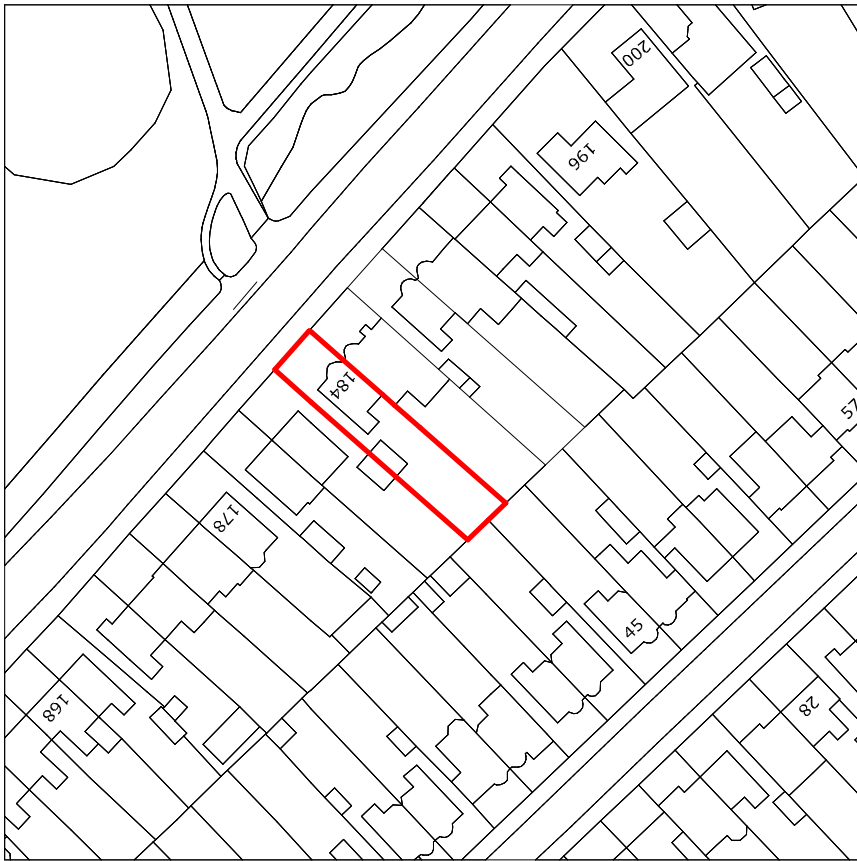


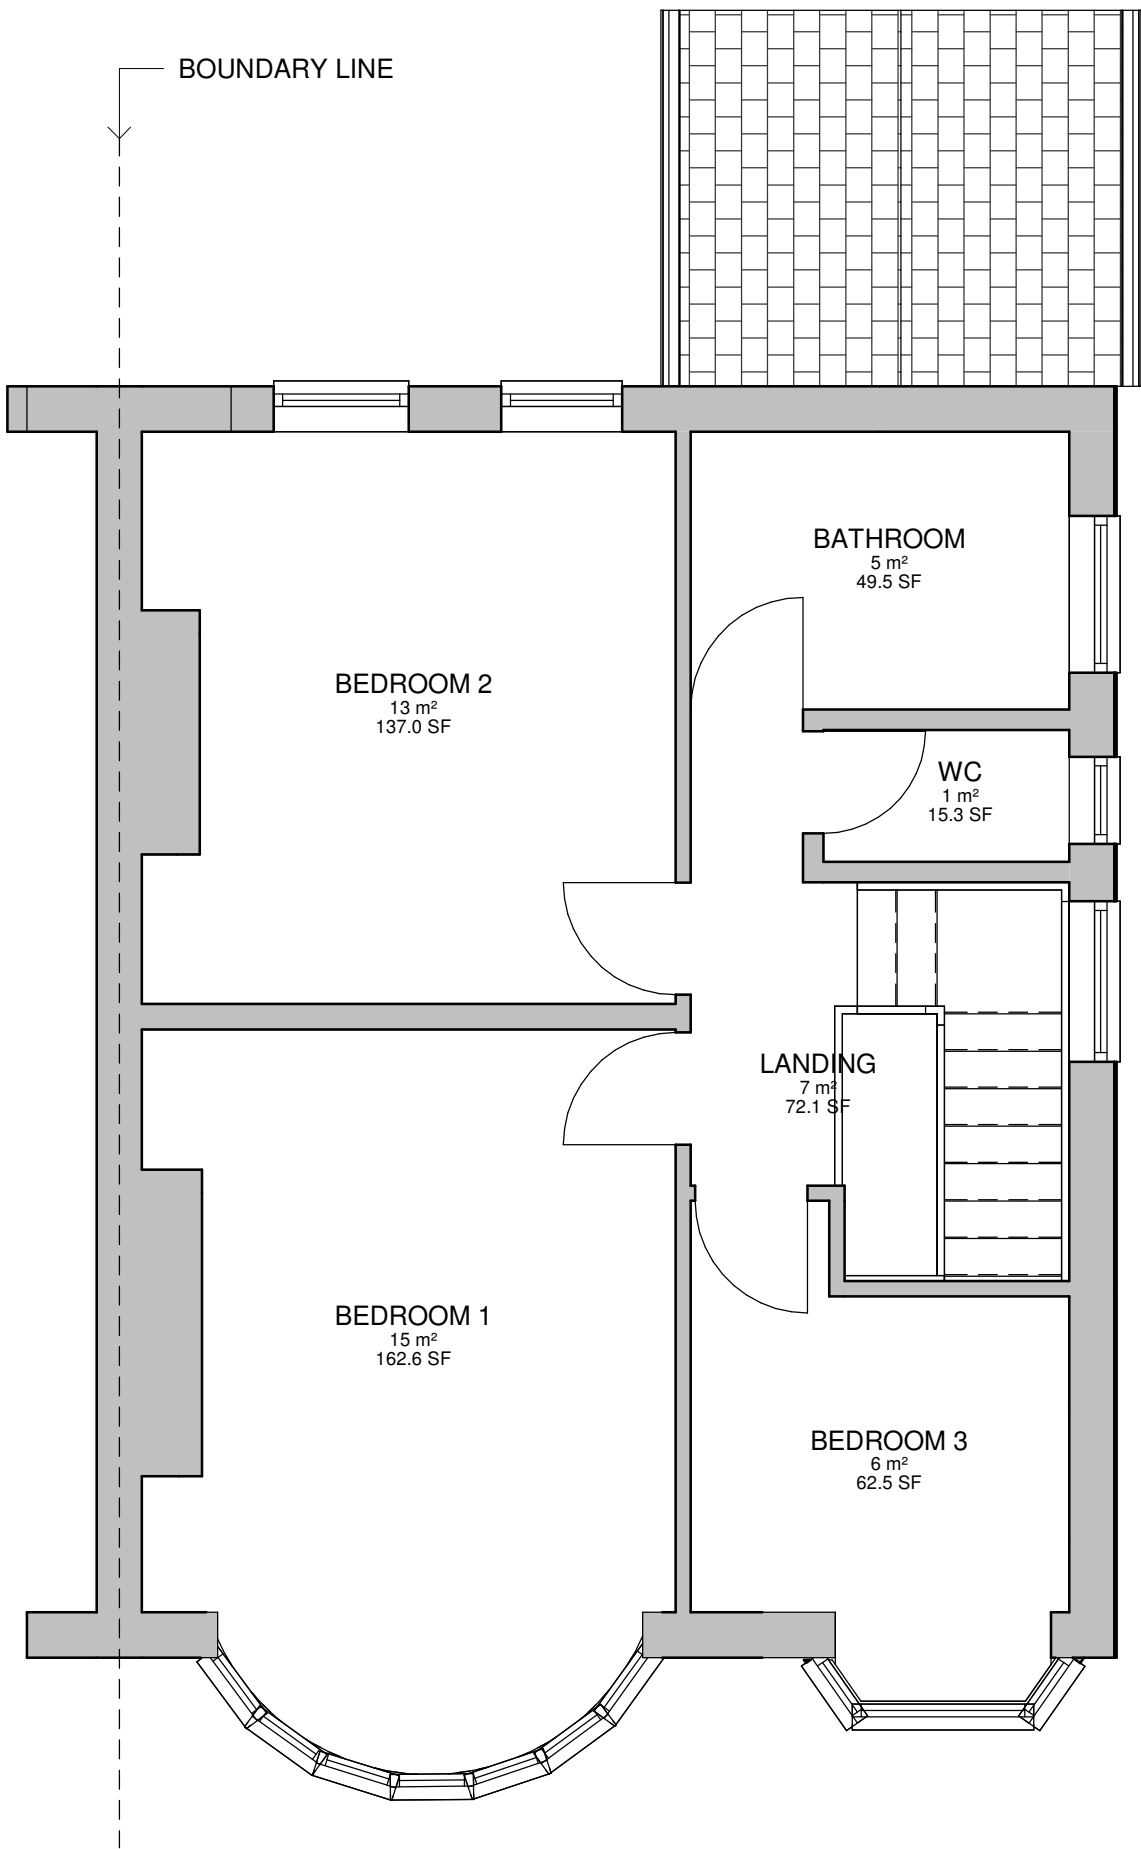

Location Plan as Existing
1 : 1250

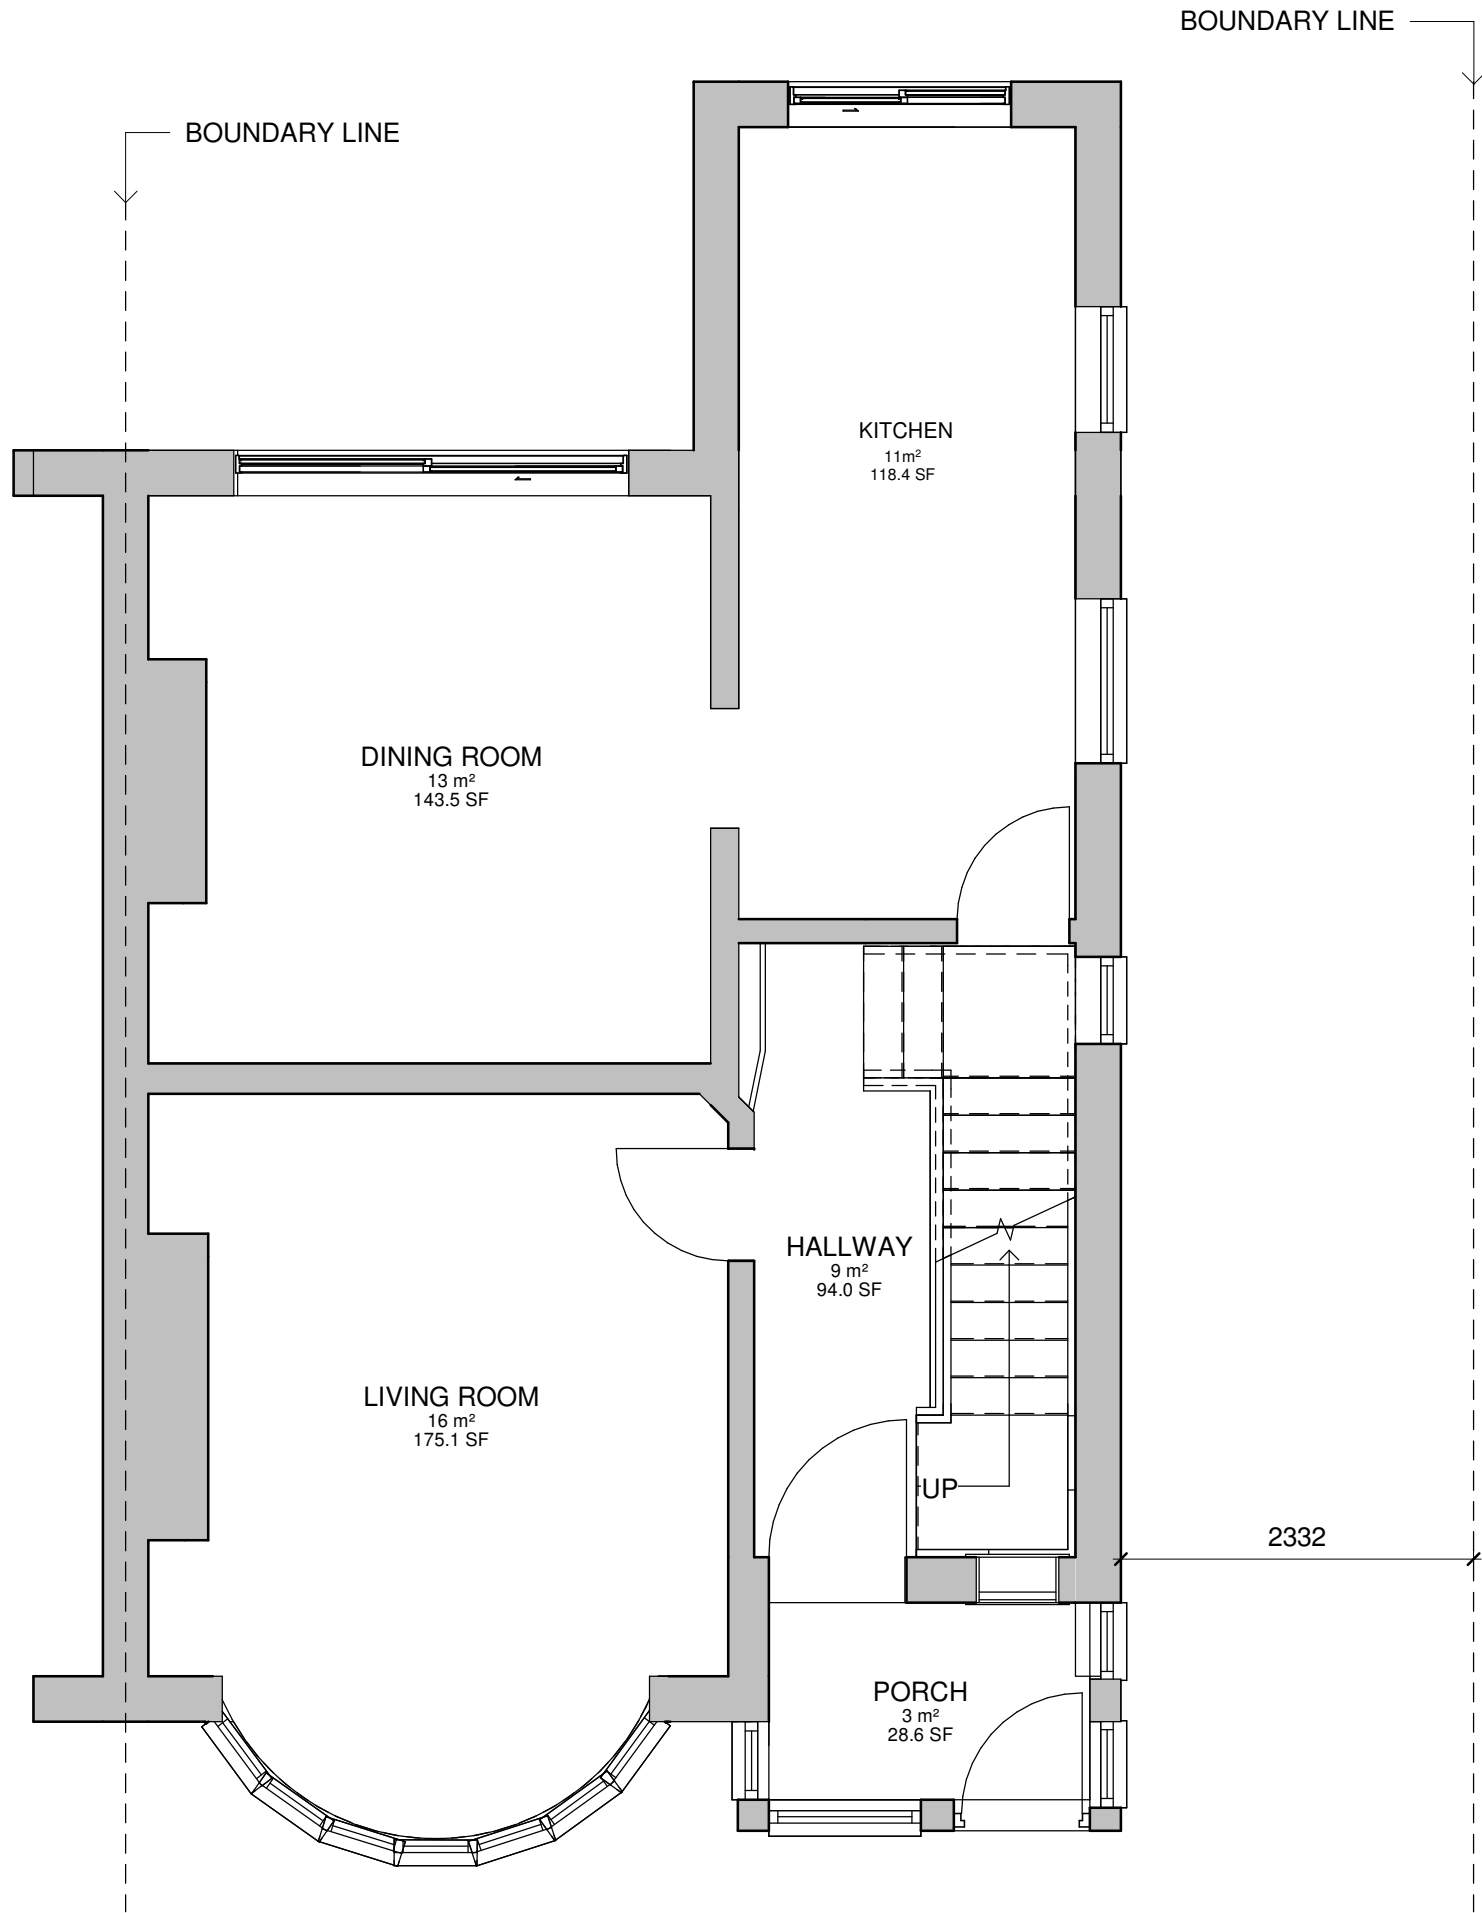


SCALE BAR
1:1250

GROUND FLOOR
1 : 50



SCALE BAR
1:50

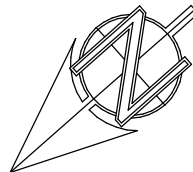

FIRST FLOOR
1 : 50

THE CONTENT OF THIS DRAWING PACK IS SUBJECT TO THE PROVISION OF THE COPYRIGHT ACT 1956.
WORK TO FIGURED DIMENSIONS ONLY. SITE DIMENSIONS ARE TO BE CHECKED BEFORE WORK IS STARTED.

PROJECT		
184 HUYTON LANE, L36 1TQ		
TITLE		
LOCATION PLAN & EXISTING PLAN		
CLIENT		
Owner		
DATE		
27/01/2026		
SCALE (@A2)		
1:50 / 1:1250		
DRAWING NUMBER		REV
702-001		P1