


CDM Requirements, require all projects to:

- \* Have workers with the correct skills, knowledge, training and experience.
- \* Contractors providing appropriate supervision, instruction and information.
- \* A written Construction Phase Plan.

\* Studio Attis Architects are appointed as "Designer" only, unless appointed by the client by in writing to confirm Studio Attis Ltd role as "Principal Designer".

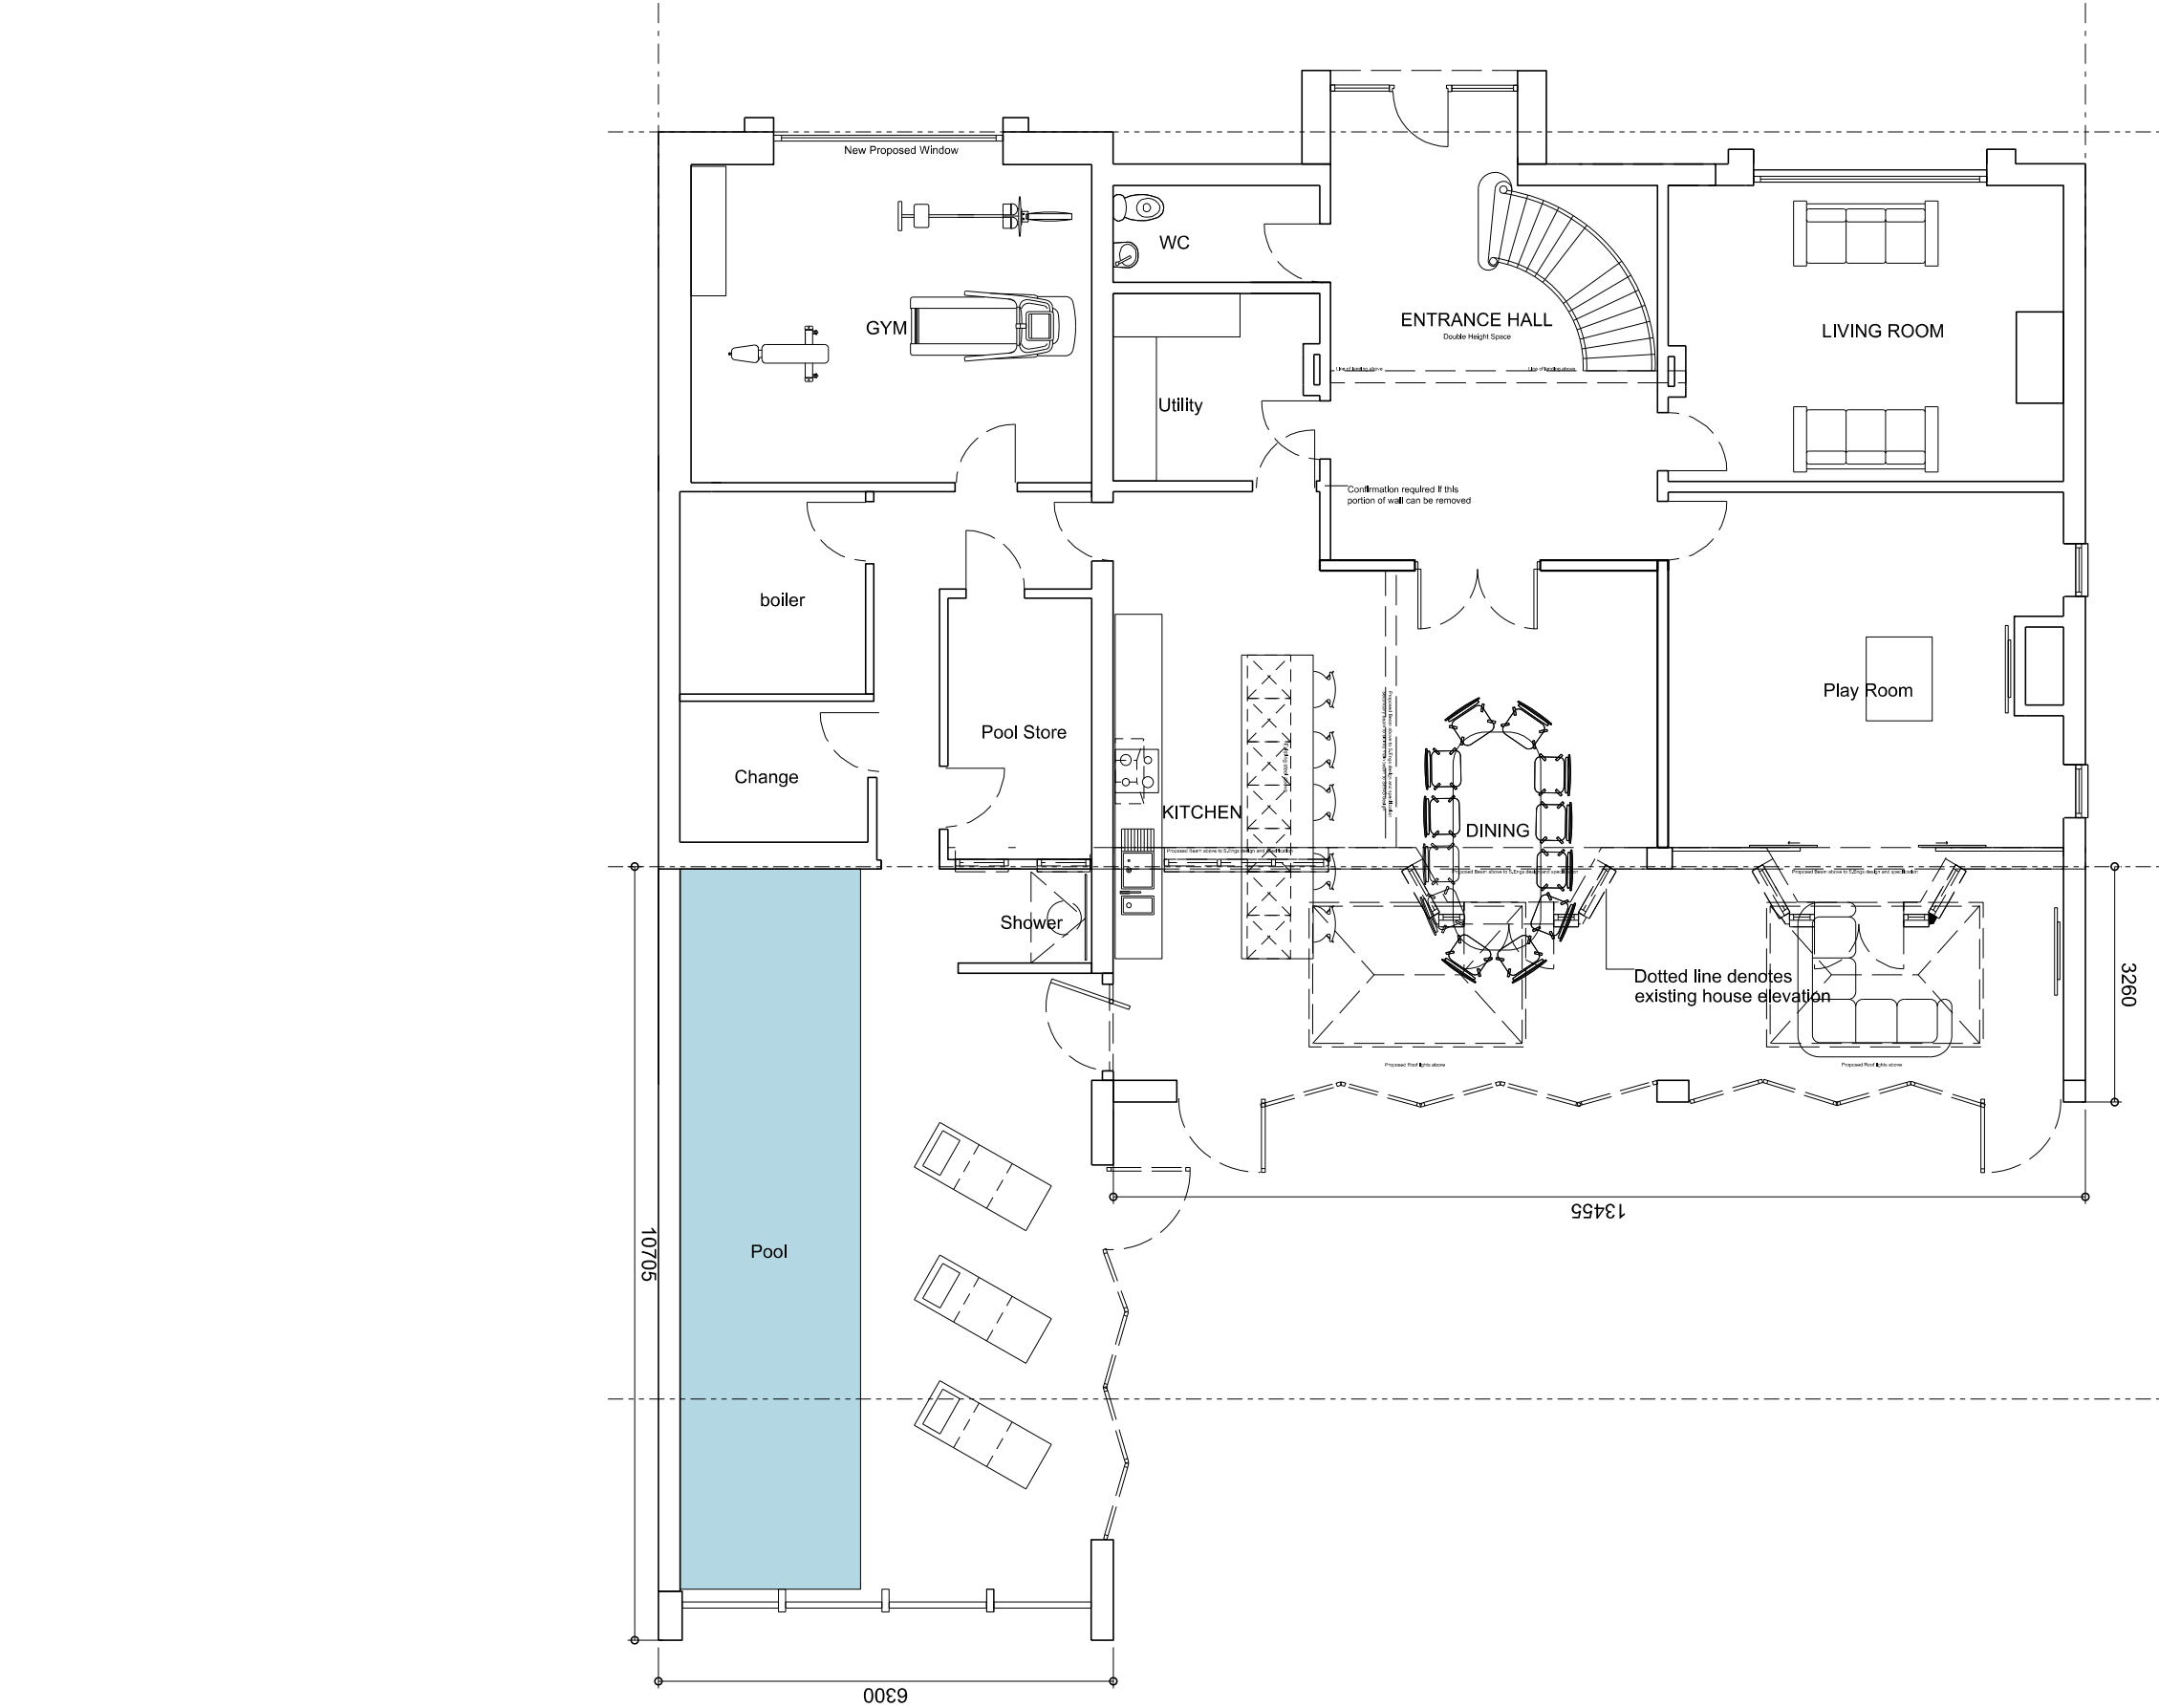

ALL DIMENSIONS TO BE CONFIRMED BY VIA THE CLIENTS TOPOGRAPHICAL SURVEY  
INFORMATION DRAWINGS ONLY DO NOT BUILD FROM THIS DOCUMENT

NOTES

This Document is presented to The Client may not be used or relied on by any other person or by the client in relation to any other matters not covered specifically by the scope of this Document. All dimensions to be confirmed by via the clients topographical survey.

Notwithstanding anything to the contrary contained in the Document, Studio Attis is obliged to exercise reasonable skill, care and diligence in the performance of the services required by Client Name and Studio Attis shall not be liable except to the extent that it has failed to exercise reasonable skill, care and diligence, and this Document shall be read and construed accordingly.

This Document has been prepared by Studio Attis and no individual is personally liable in connection with the preparation of this Document. By receiving this Document and acting on it, the client or any other person accepts that no individual is personally liable whether in contract, tort, for breach of statutory duty or otherwise. Studio Attis has used reasonable endeavours to provide information that is correct and accurate and the Document sets out reasonable conclusions that have been reached on the basis of the information available.

| Version | Amendment              | Drawn & Date |
|---------|------------------------|--------------|
| P01     | Issued for Information | 08.02.21     |
| P02     | Issued for Information | 17.03.21     |
| P03     | Issued for Information | 12.04.21     |

Studio Attis.

ALL DIMENSIONS TO BE CONFIRMED BY VIA THE CLIENTS TOPOGRAPHICAL SURVEY  
INFORMATION DRAWINGS ONLY DO NOT BUILD FROM THIS DOCUMENT

Planning Information Only

|                                 |        |                 |        |
|---------------------------------|--------|-----------------|--------|
| Issuing Office                  |        | Telephone       |        |
| E-mail                          |        |                 |        |
| Info@StudioAttis.co.uk          |        |                 |        |
| Internal Project Number         |        |                 |        |
| 20-50                           |        |                 |        |
| Client                          |        |                 |        |
| Mr Costello                     |        |                 |        |
| Project Name                    |        |                 |        |
| 27 Ormskirk Rd Knowsley Village |        |                 |        |
| Drawing Title                   |        |                 |        |
| Approved Ground FL Plan         |        |                 |        |
| Original Size                   |        | RIBA 2013 Stage |        |
| A3                              |        | 03              |        |
| Scale                           |        | Checked         |        |
| 1:100                           |        | Approved        |        |
| Drawing Number                  |        |                 | Status |
| 2050-SAT-ZZ-00-DR-A-1201        |        |                 | S3     |
| Revision                        |        |                 | P03    |
| Project Code                    | Origin | Volume          | Level  |
| Type                            | Risk   | Number          |        |