


This Document is presented to The Client may not be used or relied on by any other person or by the Client in relation to any other matters not covered specifically by the scope of this Document. All dimensions to be confirmed by via the Client's topographical survey.

Notwithstanding anything to the contrary contained in the Document, Studio Attis is obliged to exercise reasonable skill, care and diligence in the performance of the services required by Client Name and Studio Attis shall not be liable except to the extent that it has failed to exercise reasonable skill, care and diligence, and the Document shall be read and construed accordingly.


This Document has been prepared by Studio Attis and no individual is personally liable in connection with the preparation of this Document. By making this Document and adding on it, the Client or any other person accepts that no individual is personally liable whether in contract, tort, for breach of statutory duty or otherwise. Studio Attis has used reasonable endeavours to provide information that is correct and accurate and the Document into our reasonable conclusions that have been reached on the basis of the information available.

Version	Amendment	Drawn & Date
---------	-----------	--------------


01 Issued 14.10.21

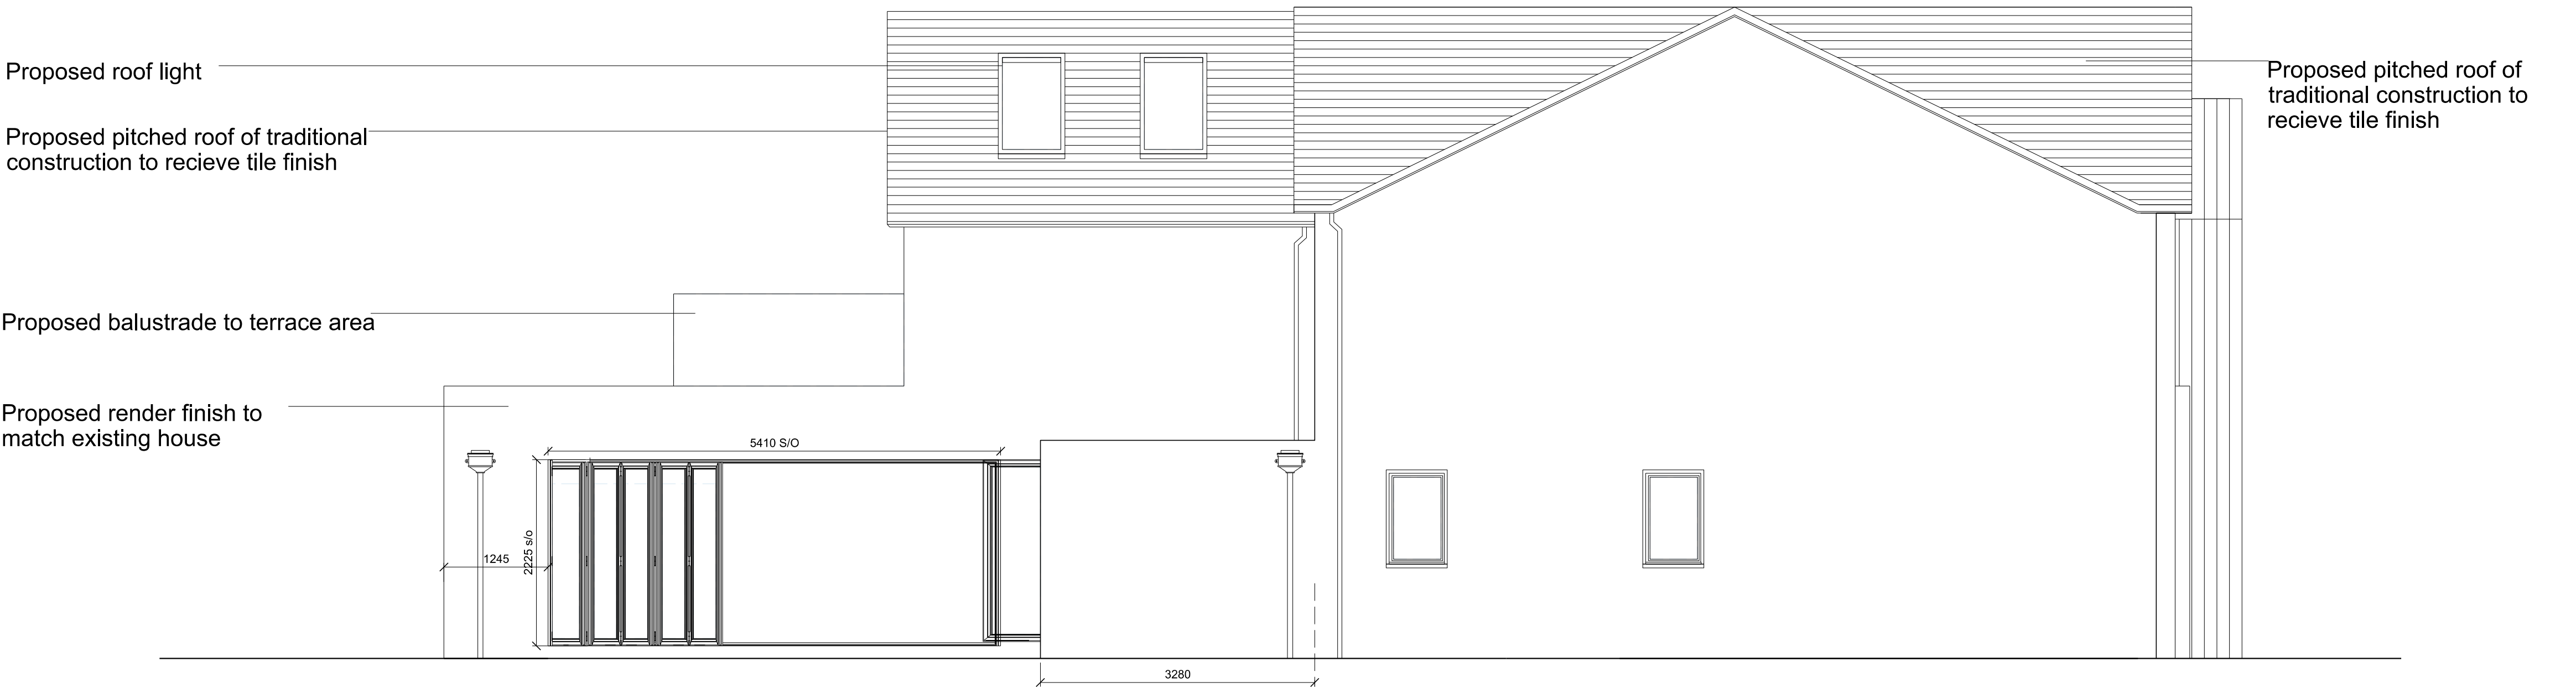

Proposed Side Elevation 1

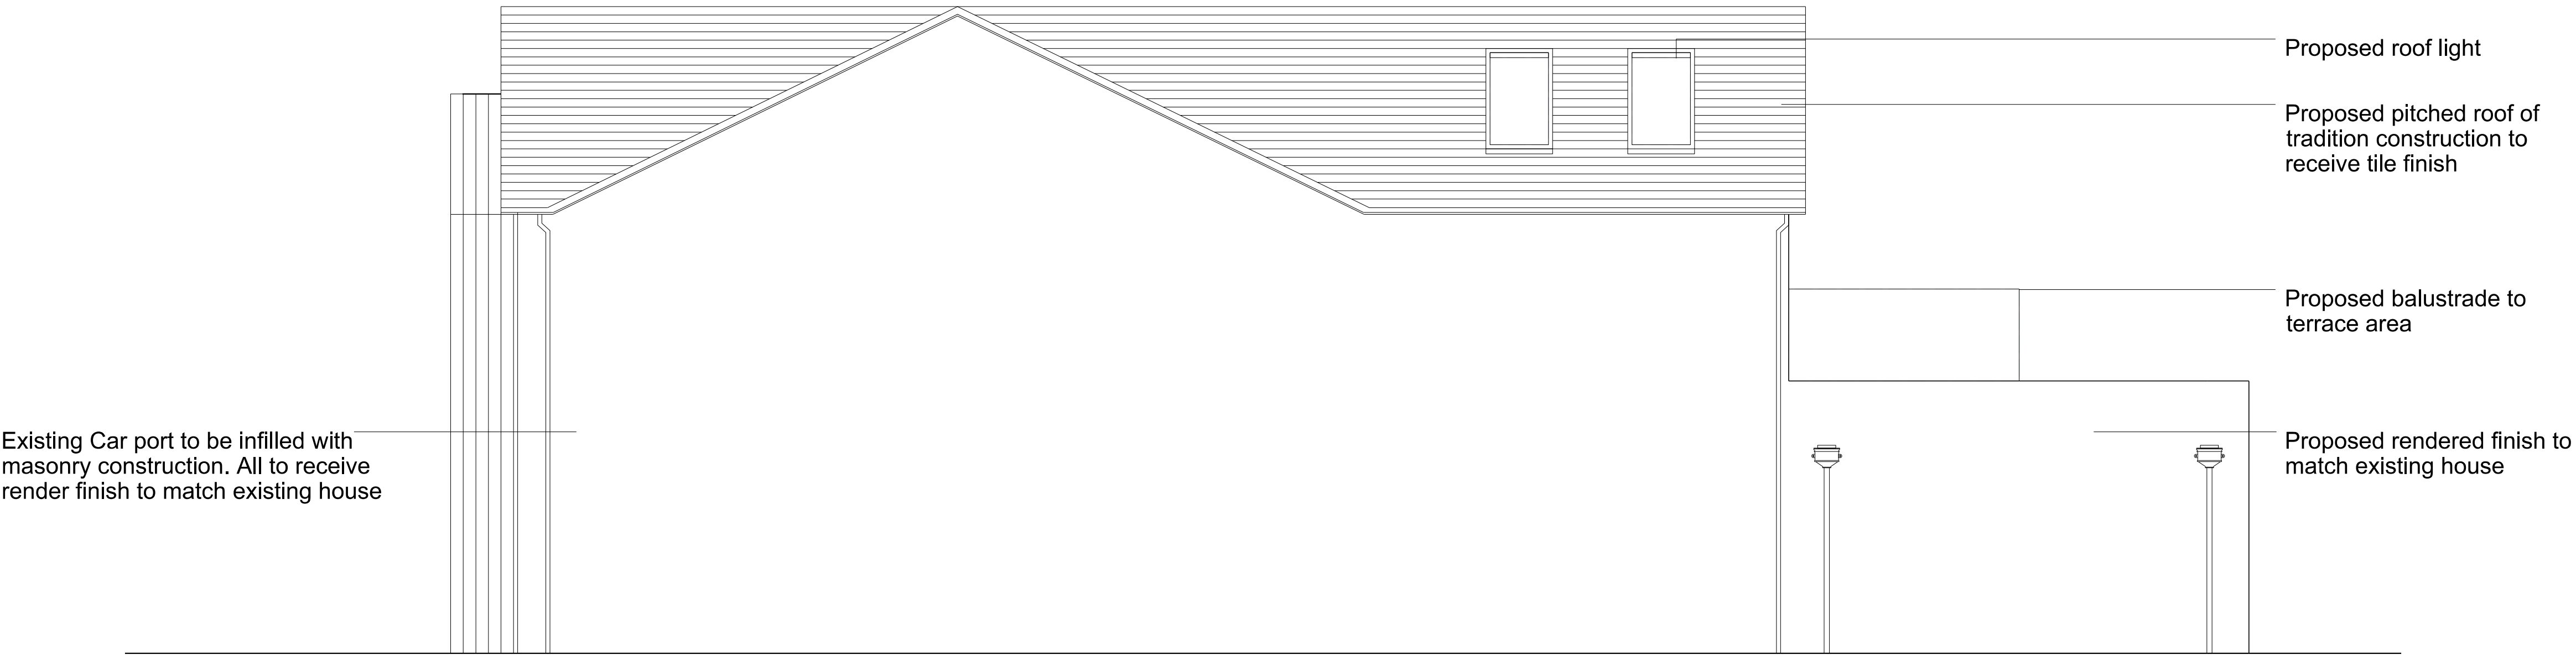

Proposed Side Elevation 2

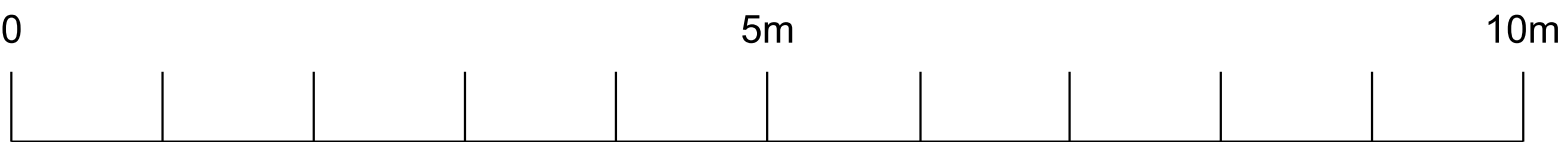

STUDIO ATTIS

Project		Drawing Title	
27 Ormskirk Rd		Proposed Gable elevation	
☐	Drawing Scale	Issue Date	Drawn
	1:50 @ A1	14.09.21	PN
Job NO.	Drawing NO.	Rev	
2050	02-04-1411	01	