



Revision History

| No. | Description        | Date     |
|-----|--------------------|----------|
| 3   | Planning Revisions | 08.08.22 |
| 2   | Issue for CoLD     | 25.07.22 |
| 1   | Issued for Comment | 15.07.22 |

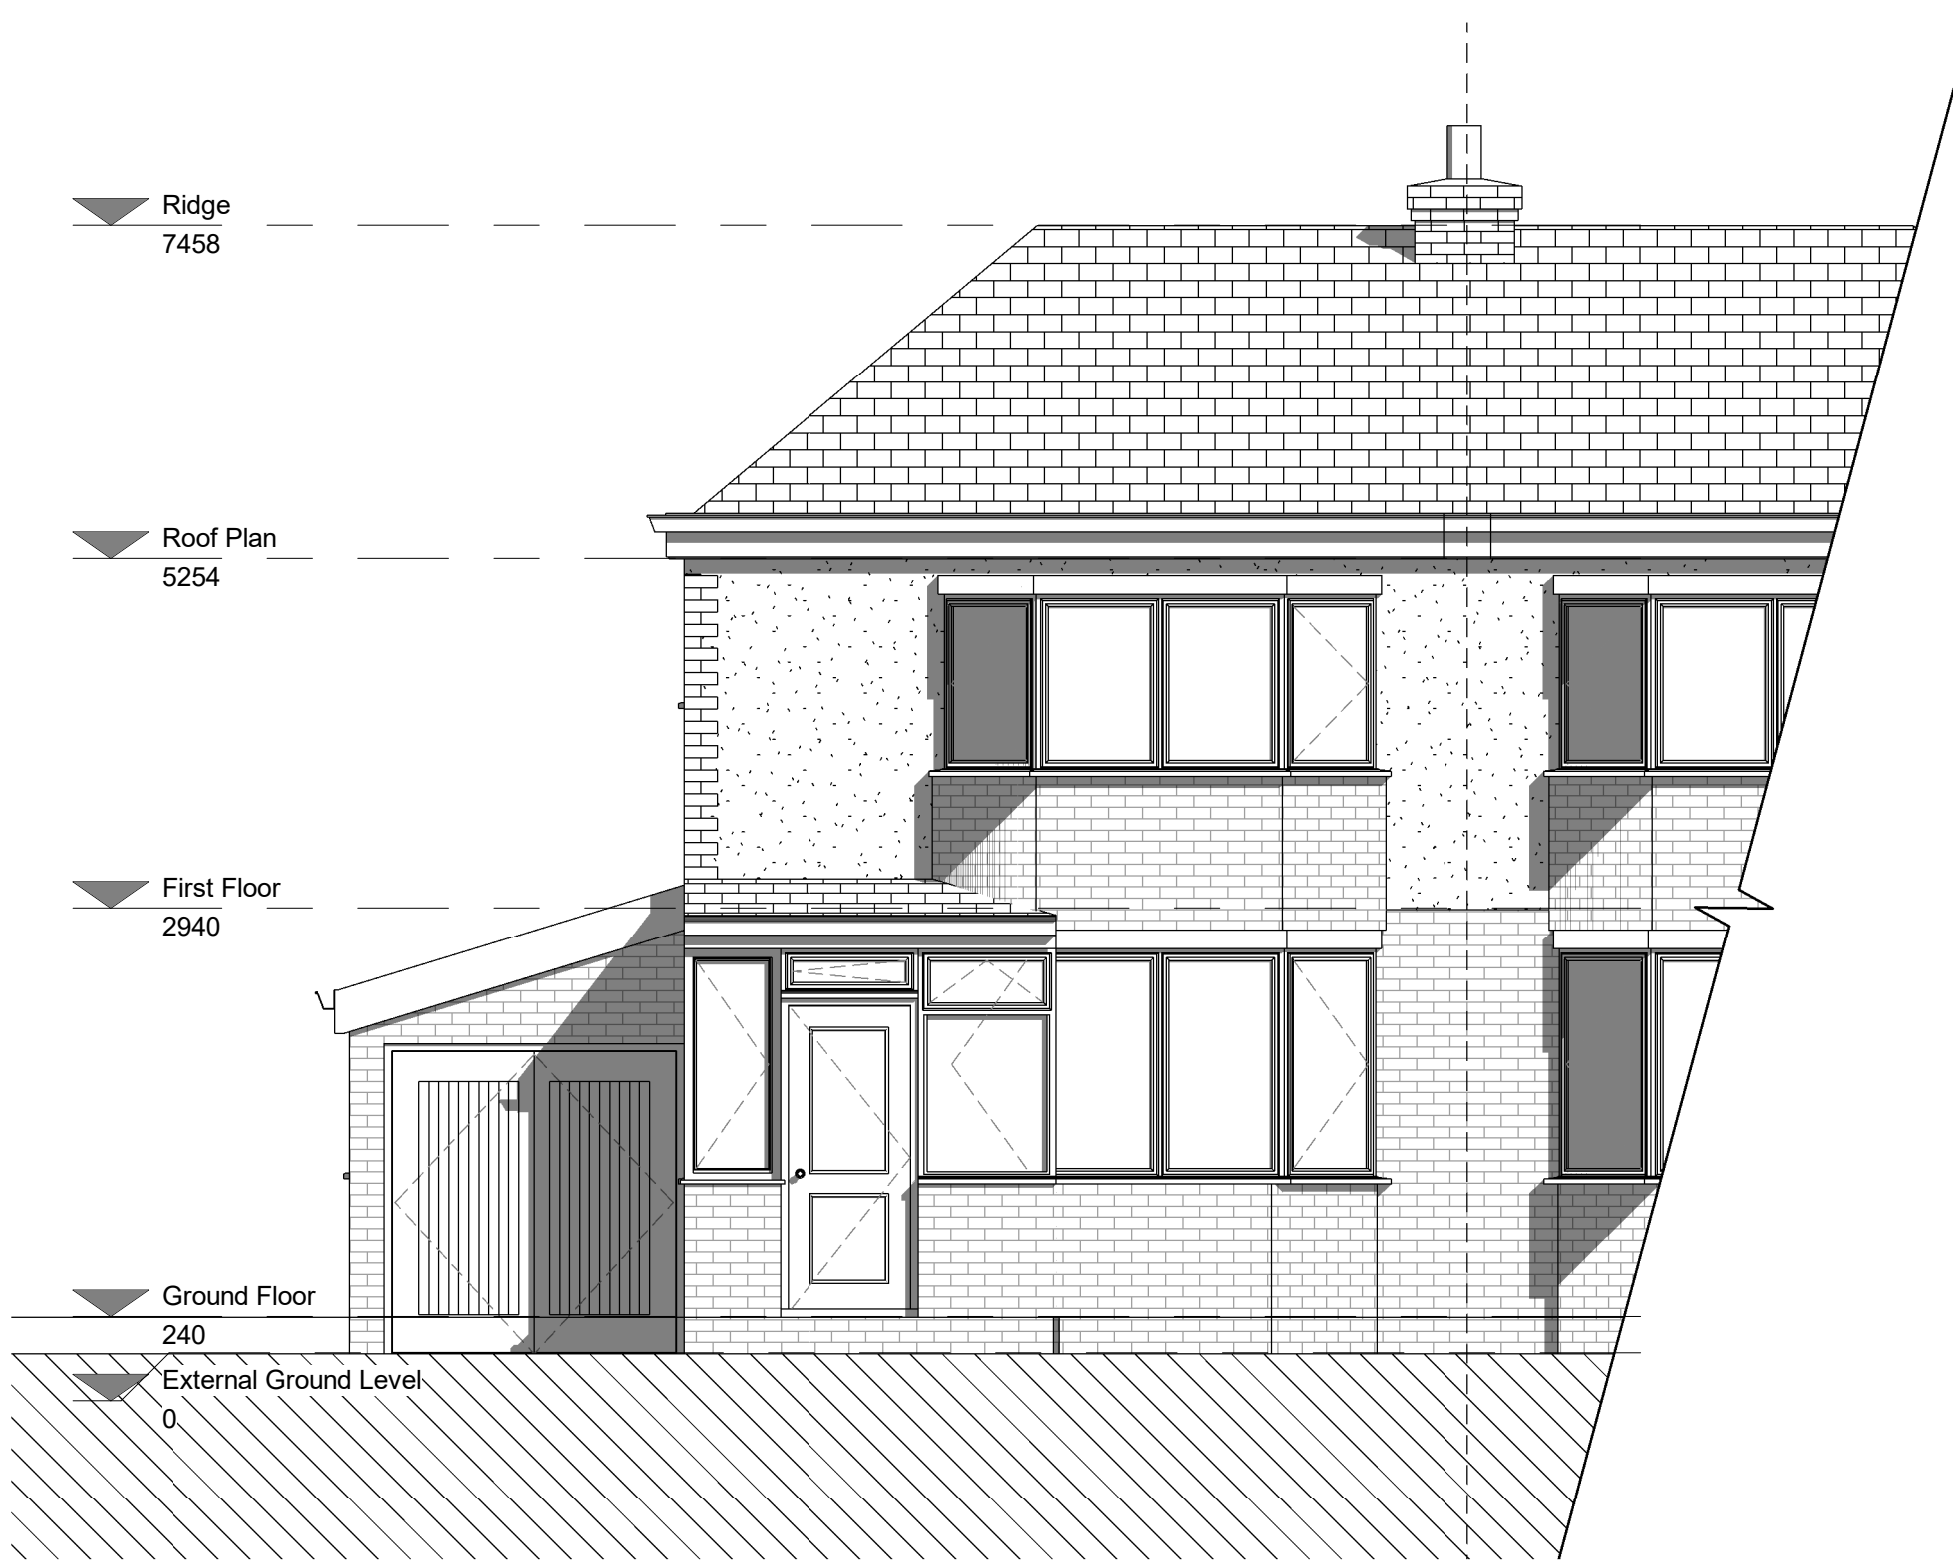


1 Existing Front Elevation  
1 : 50

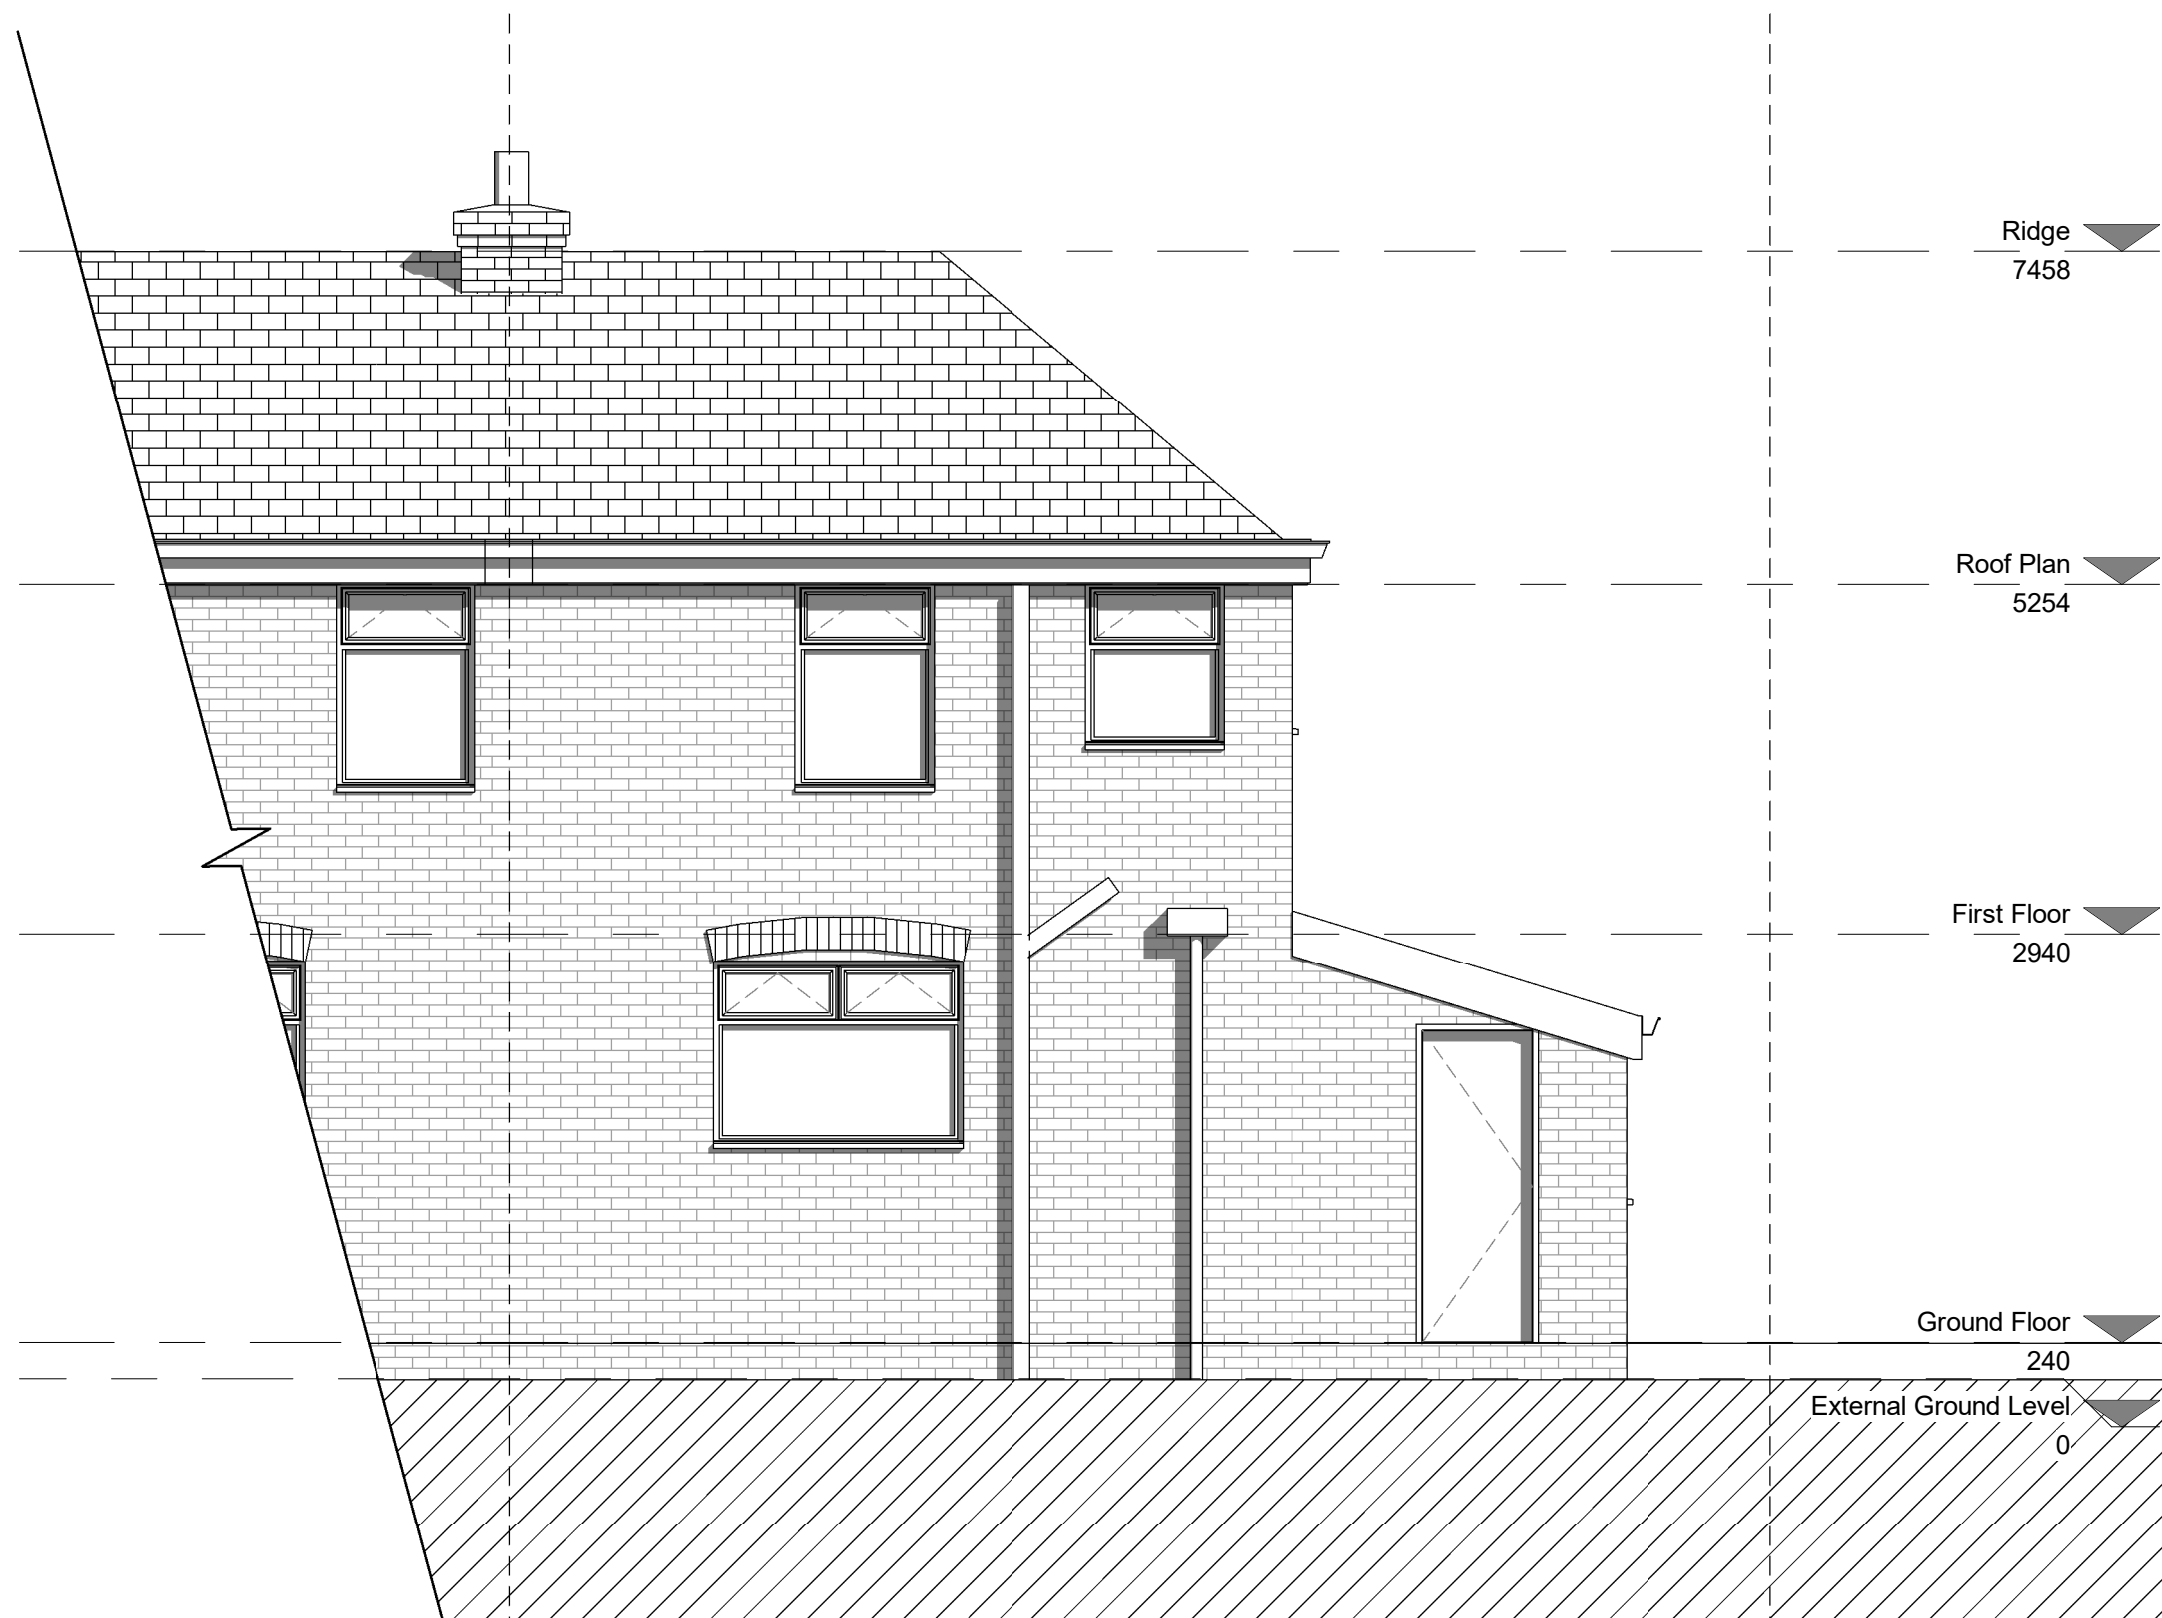


2 Existing Rear Elevation  
1 : 50



3 Existing Side Elevation  
1 : 50

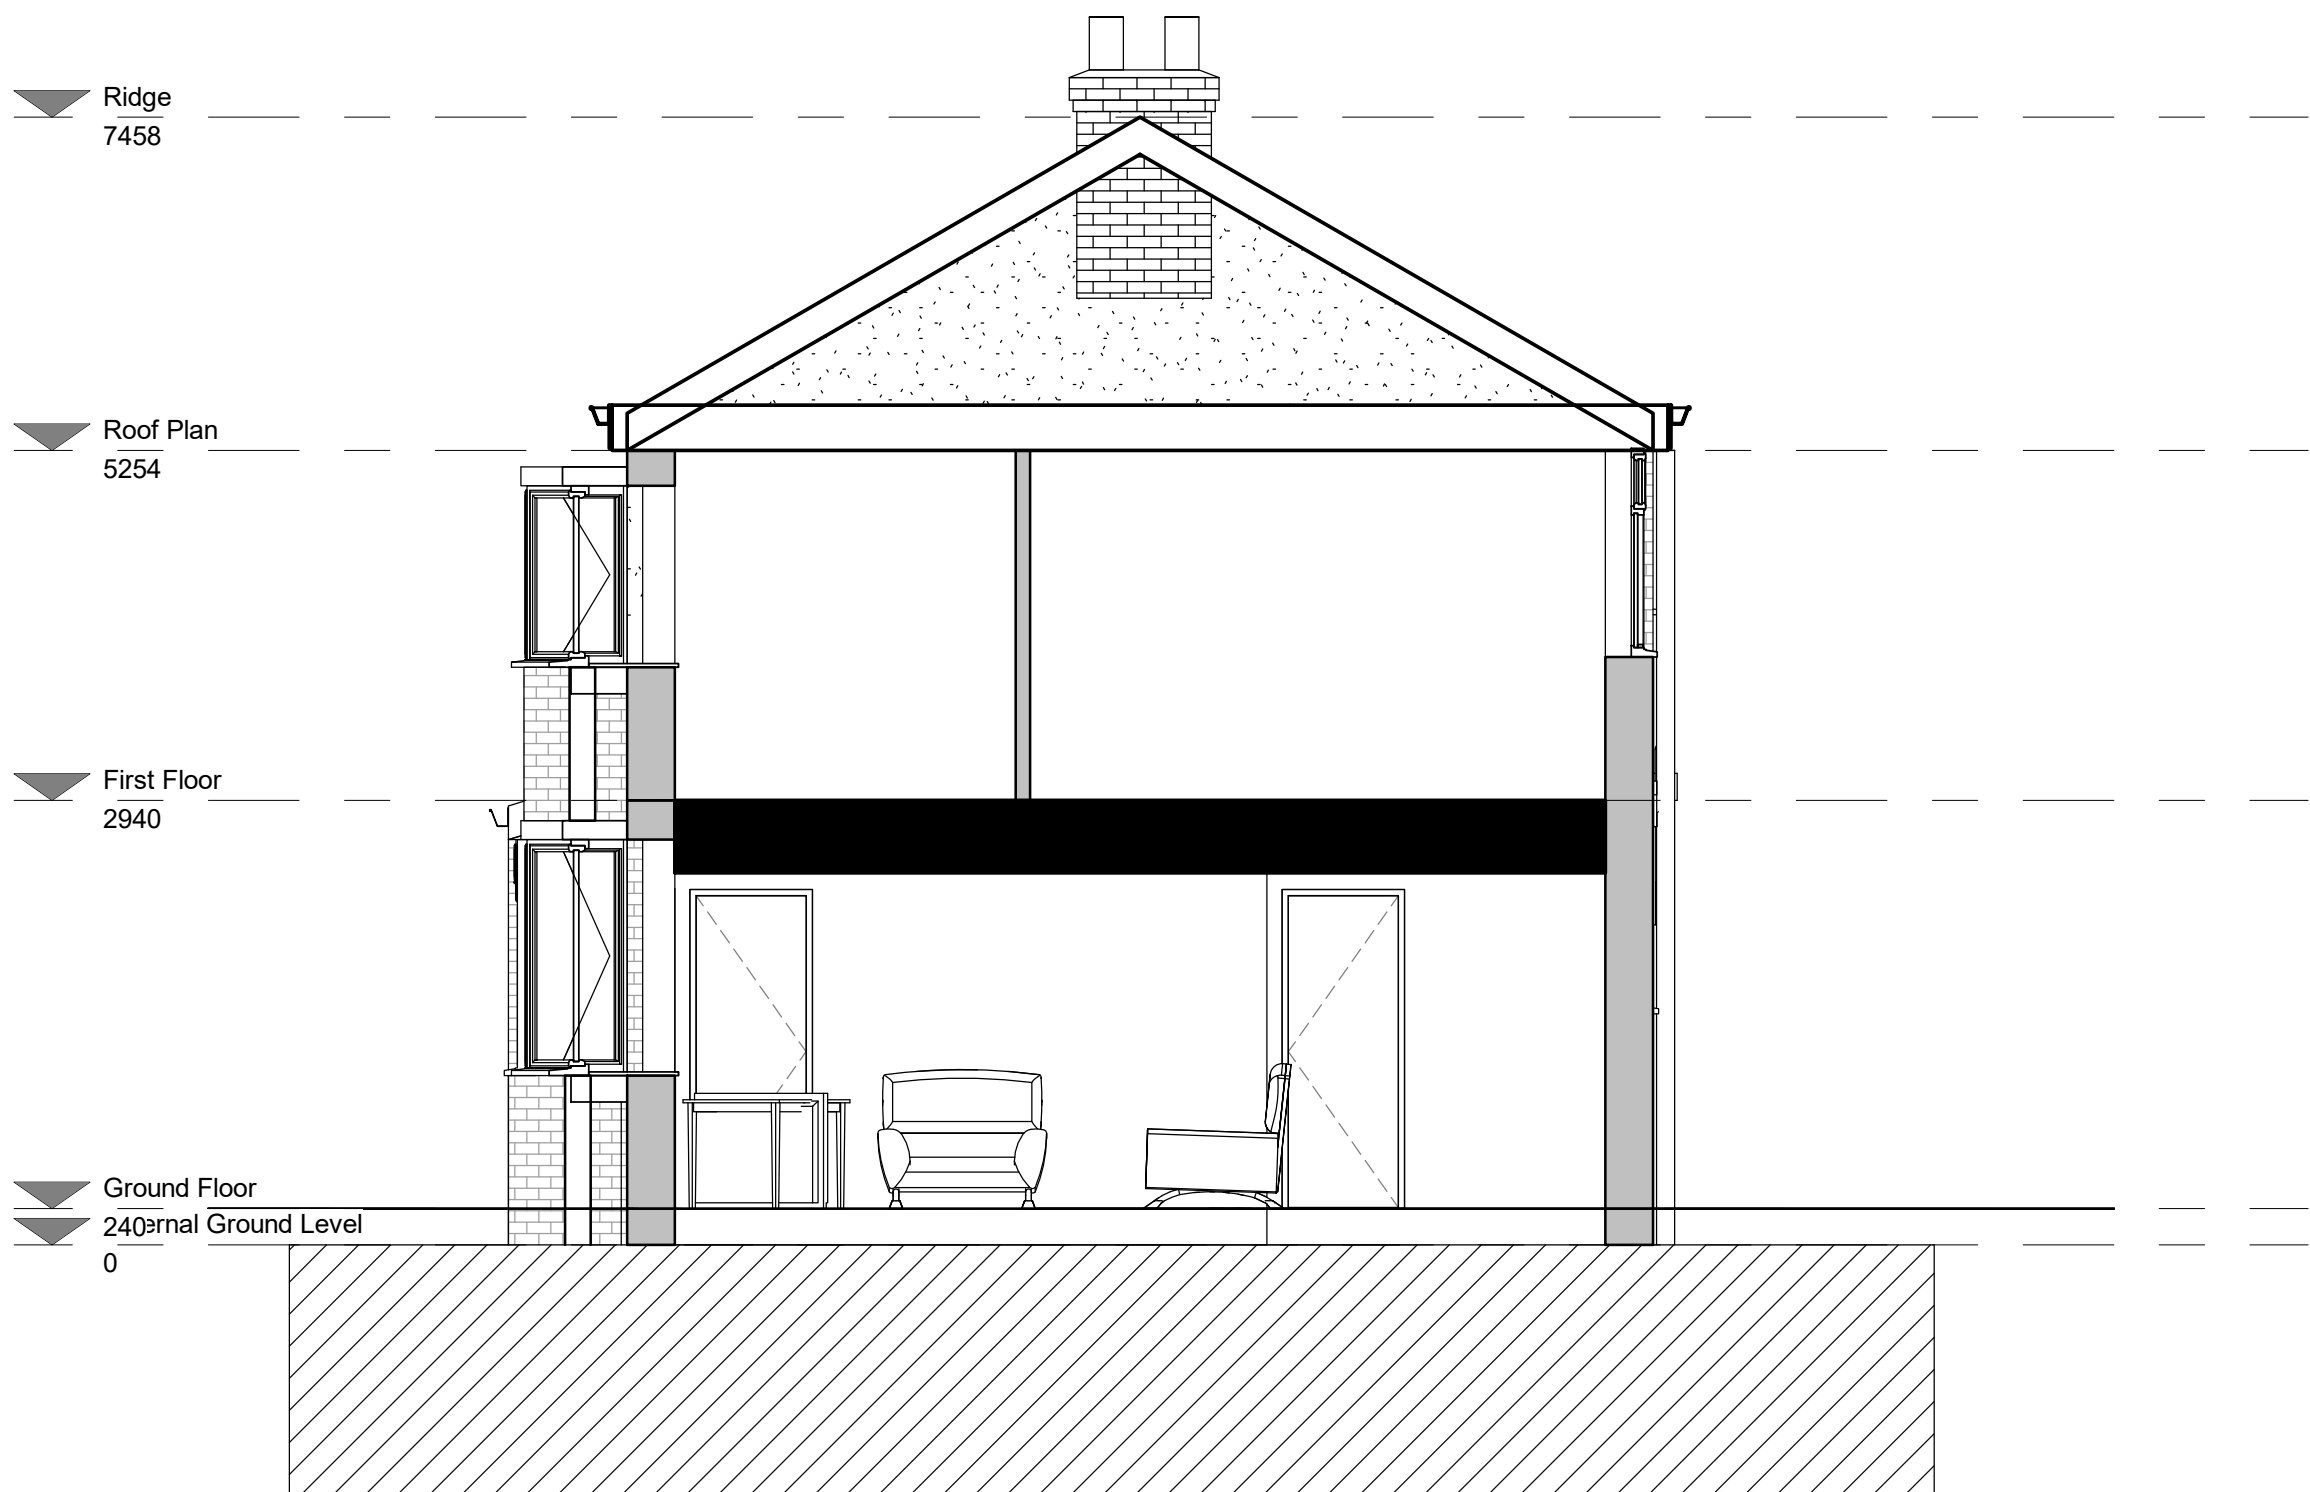

4 Existing Side Elevation 2  
1 : 50

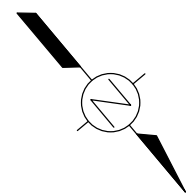

JRC ARCHITECTS LTD.

|          |                     |
|----------|---------------------|
| Project  | 82 Dragon Lane      |
| Client   | N/A                 |
| Title    | Existing Elevations |
| Number   | JRC033-01-05-001    |
| Scale    | 1 : 50@ A1          |
| Revision | 3                   |
| Status   | Concept             |
| Date     | 08.08.22            |