



Revision History


No.	Description	Date
1	Planning Revisions	08.08.22

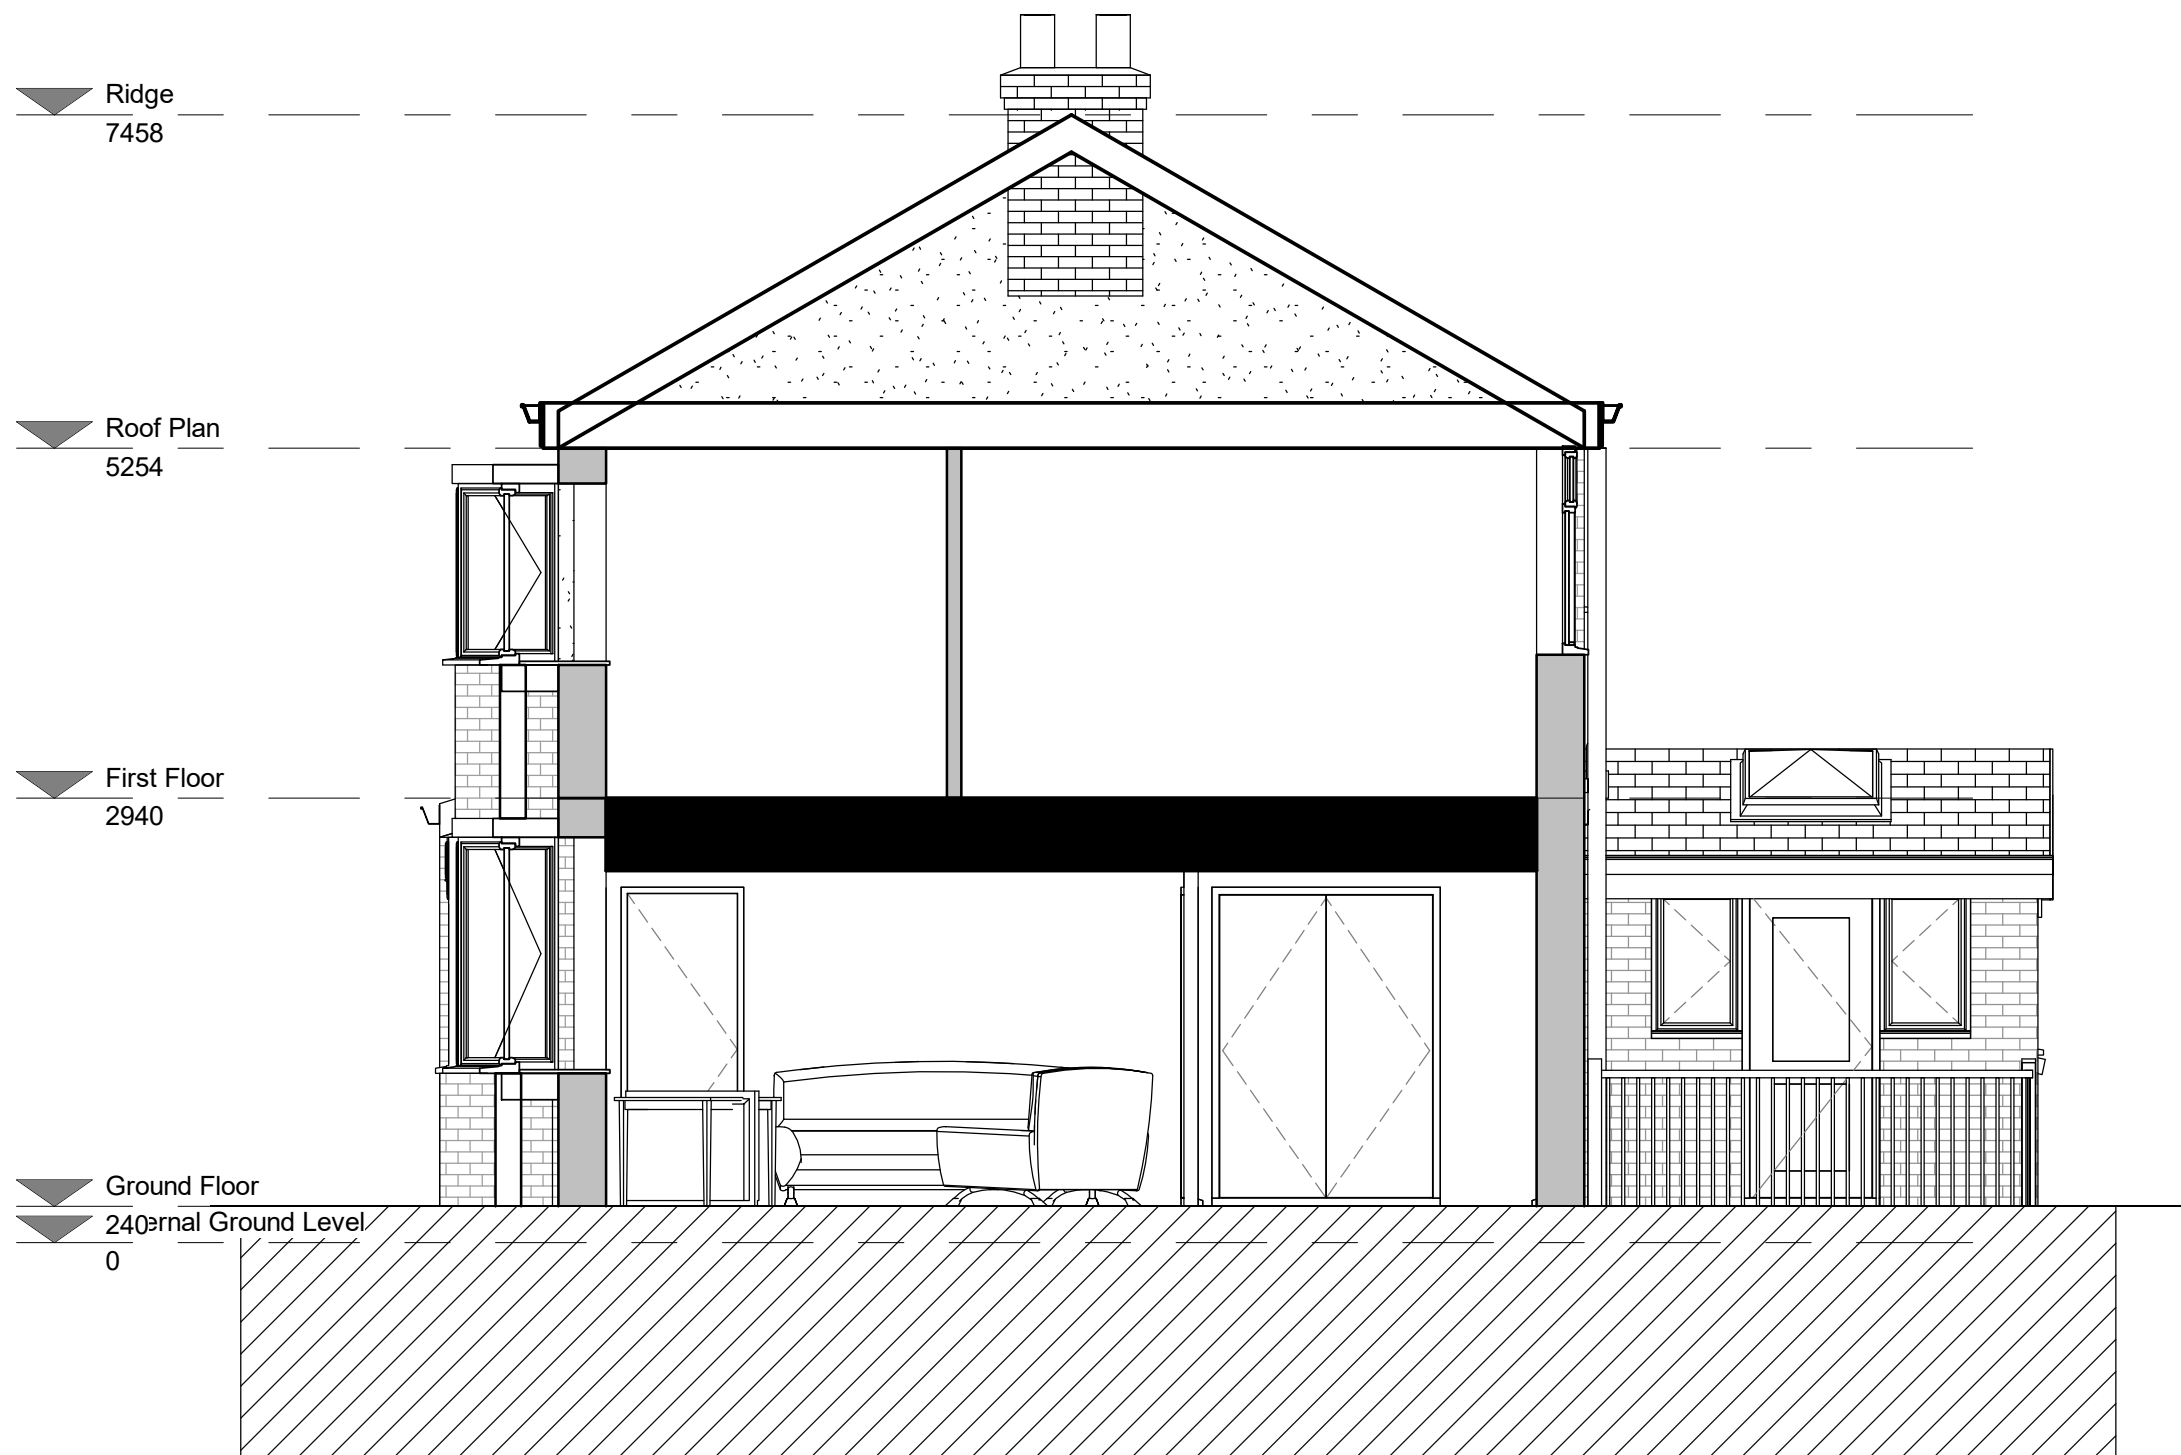

2 Proposed Side Elevation 2
1 : 50

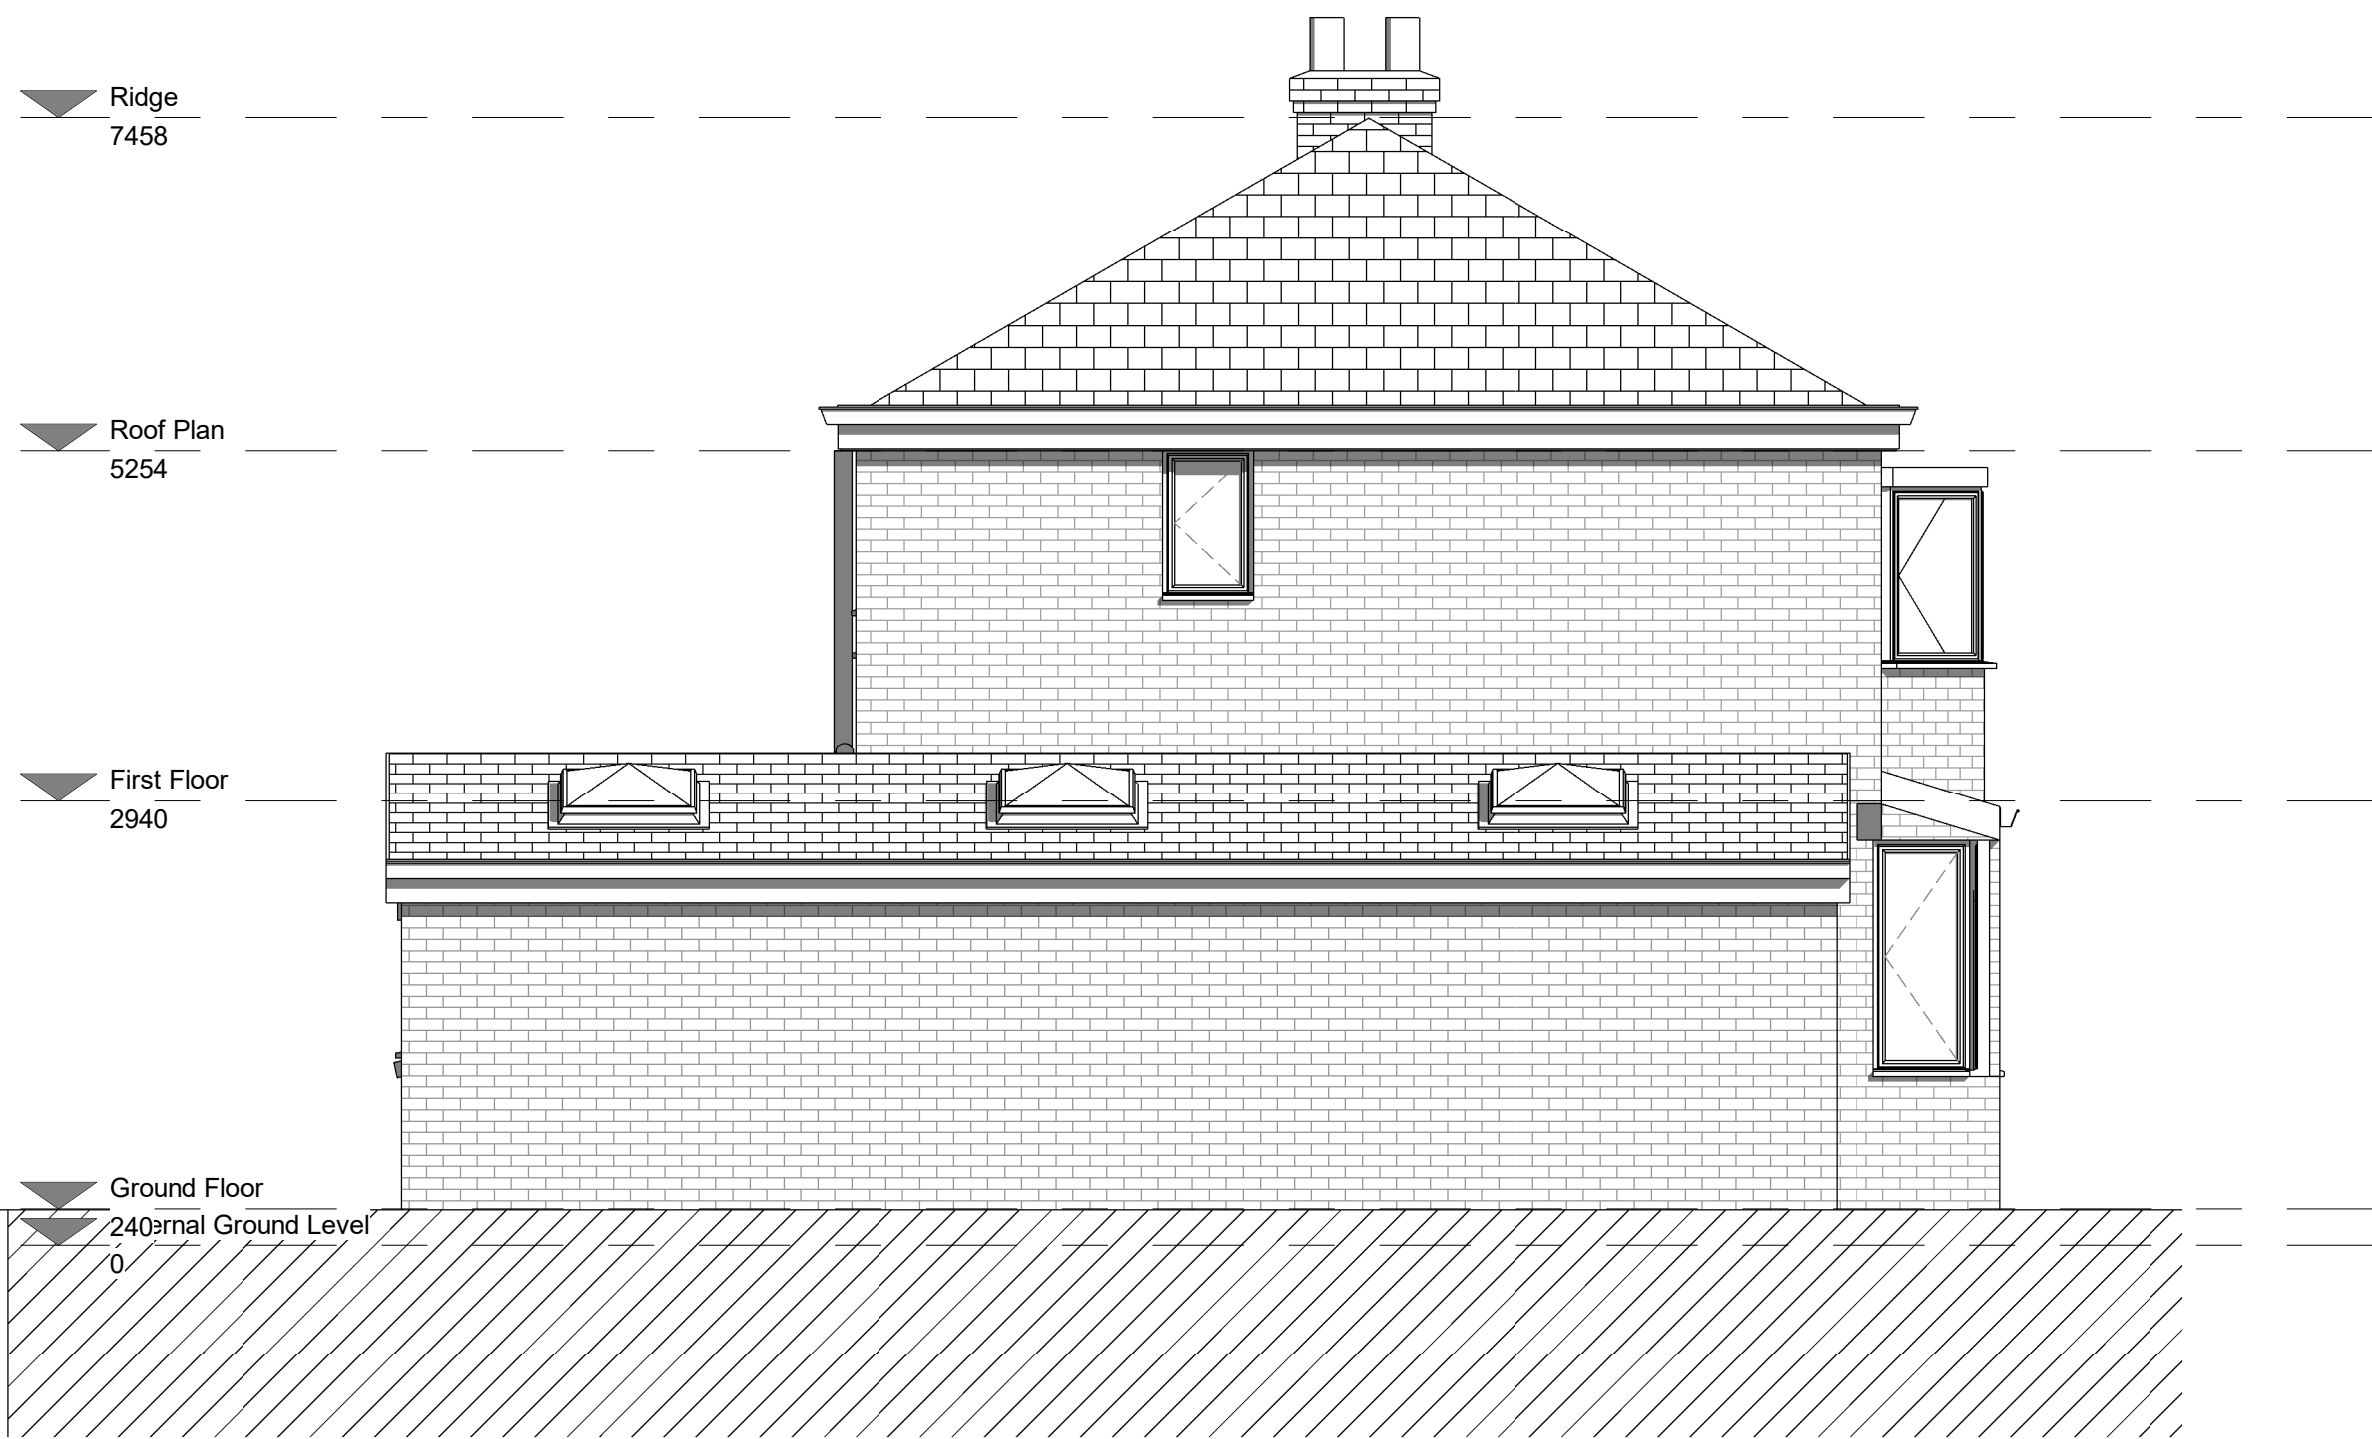

1 Proposed Side Elevation
1 : 50

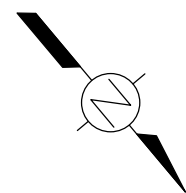

JRCHITECTS Ltd.

Project	82 Dragon Lane
Client	N/A
Title	Side Elevations
Number	JRC033-01-05-003
Scale	1 : 50@ A1
Revision	1
Status	Concept
Date	08.08.22