


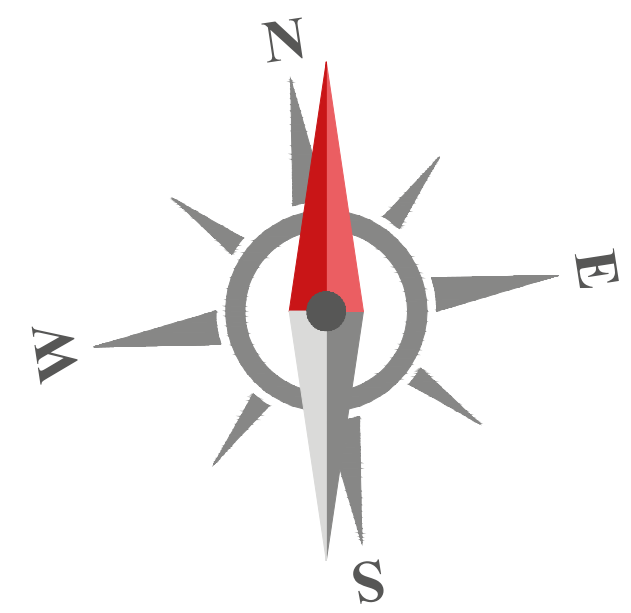

Key:

- Application Boundary
- 1800mm close boarded fences
- 1800mm Brick Screen Wall
- 1200mm Bow Top Railings
- 4m high acoustic fence
- 1800mm High Timber Gate
- Barratt Homes Parcel (Please refer to exact layouts)

CHERRYFIELD DRIVE, KIRKBY

BOUNDARY TREATMENT PLAN

2 OF 2

Revision	Description	Date	Design By
1	Issue for Planning	11-03-24	JC

Cherryfield Drive, Kirkby
Boundary Treatment Plan (DWH)
Sheet 2 of 2

Design By: JC
Date: 11-03-24
Scale: 1:500
Drawing No: H3005 - DWH - XX - XX - DR - UD - 203251

Barratt & David Wilson Homes
2nd Floor, 300 St. James Place,
Birmingham, B3 7YU
Telephone 0121 642 0400

DAVID WILSON HOMES
BARRATT

Do not scale from this drawing. Work to given dimensions only. Any discrepancies are to be reported to Originator.

