



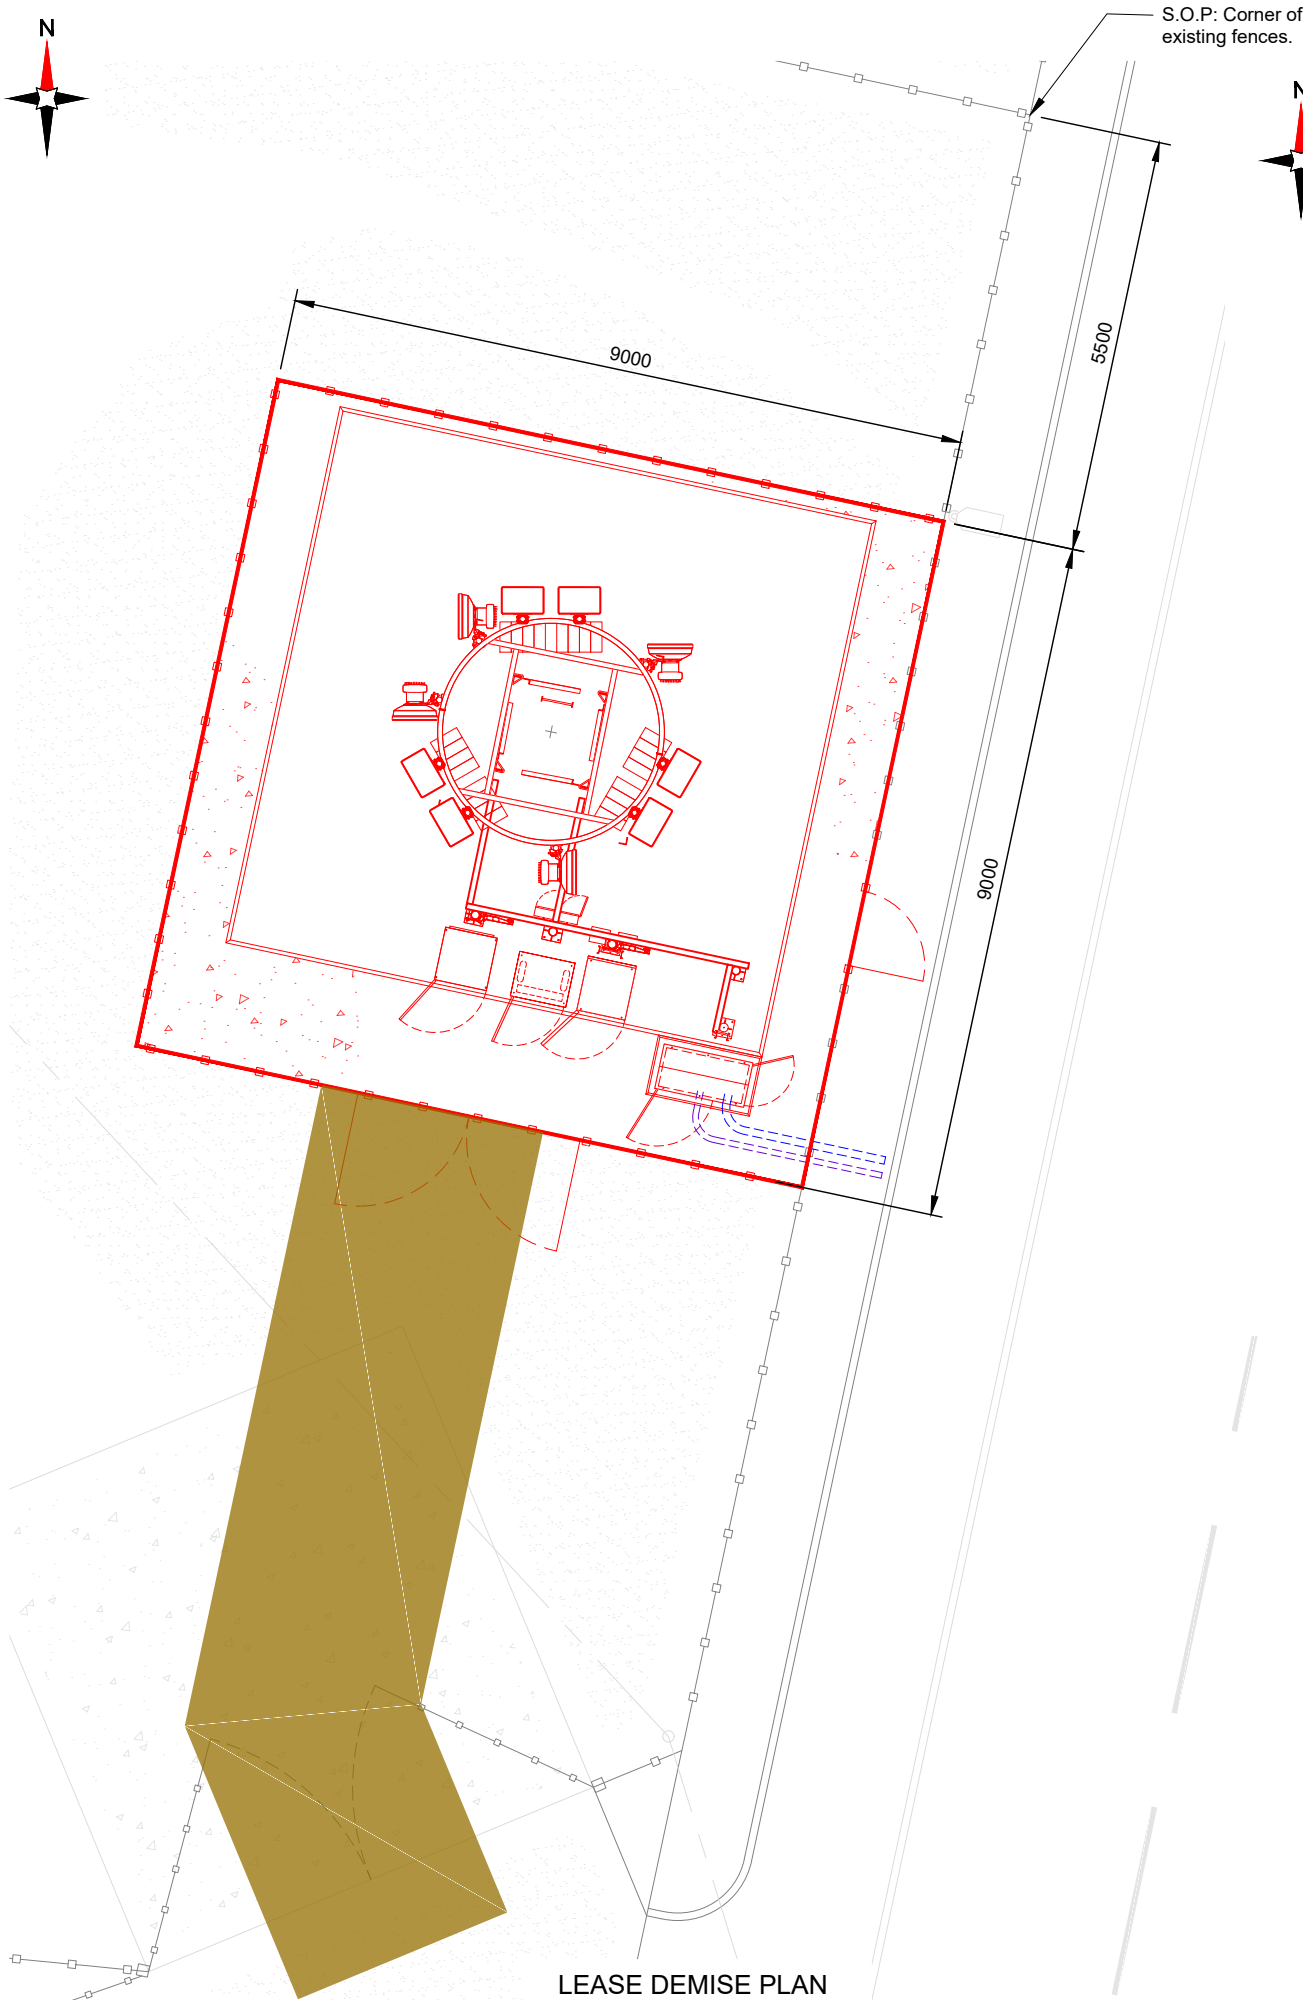


S.O.P: Corner of existing fences.

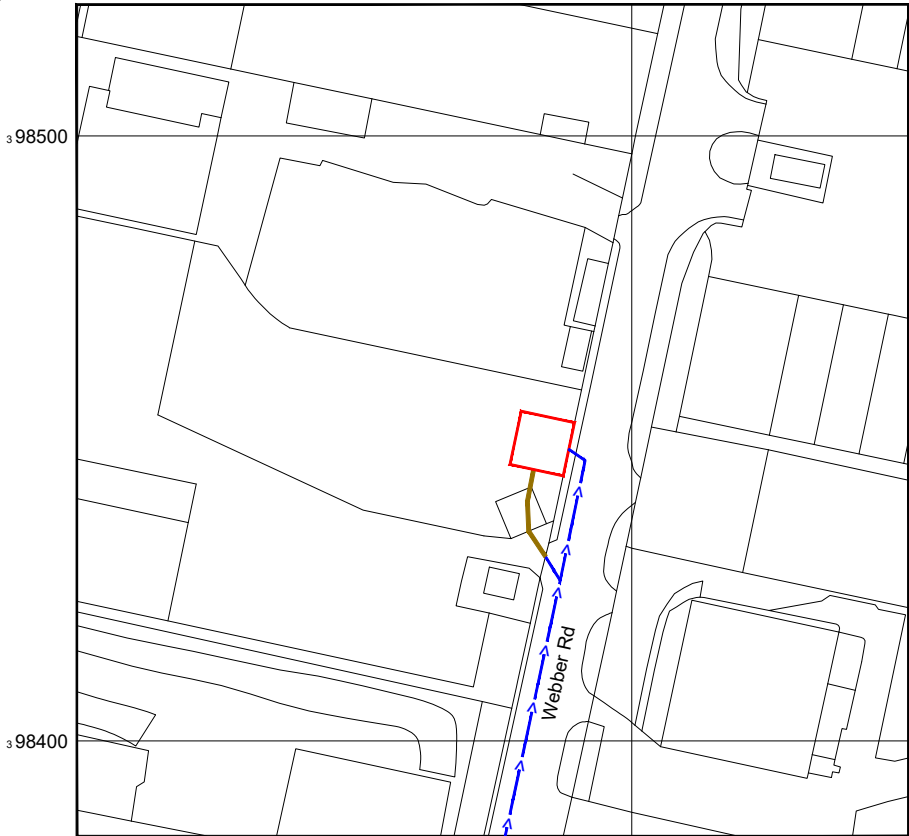


Reproduced by permission of Ordnance Survey on behalf of the Controller of His Majesty's Stationery Office. All rights reserved. © Crown Copyright licence no. 100022432

NGR E: 342981 N: 398454
W3W: apparatus.standing.deduced

SITE LOCATION PLAN

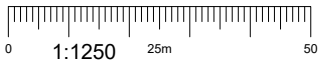

LEASE DEMISE PLAN

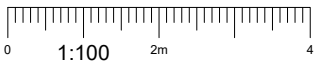

NEW CODE:

Equipment Demise:	Outlined in Red	
Access Route:	Solid Brown	

Master:	Project:	Purpose of Issue:	Issue:
M001	NTQ	Planning	A
Date:	01.06.2026	Revision / Upgrade Description:	
Drawn:	J.Rossi	First Issue	
Checked:	G.Jennings		
Approved:	G.Jennings		



Hutchison 3G UK Limited
Green Park, 450 Longwater Avenue
Reading, RG30 3UR
Tel: 01628 765 000
Fax: 01628 765 001
H3G Base Station Information line:
0845 6043000
Available 8am-8pm Monday to Friday



Everything Everywhere
One Braham Street
London
E1 8EE
Tel: 020 7358 0000



Mobile Broadband Network Limited
Sixth Floor, Thames Tower, Station Road, Reading, RG1 1LX

Design Consultant:



WHP Telecoms
Castleview House,
Calder Island Way, Wakefield
WF2 7AW
Tel: 01925 424 100
e-mail: info@whptelecoms.com

Site Name:			3 WEBBER ROAD		
Site ID:			30003786		
Address:			3 WEBBER ROAD KNOWSLEY INDUSTRIAL PARK LIVERPOOL L33 7SW		
Title:			004 LEASE DEMISE		
Project:			NTQ (R)		
Purpose of Issue:			GENERAL ARRANGEMENT		
EE Cell ID:		MBNL Cell ID:		H3G Cell ID:	
10102016		KSY127		L2203	
File name:					
KSY127_10102016_L2203_MBNL_NTQ_GAD_A					