



100mm
50mm
10mm

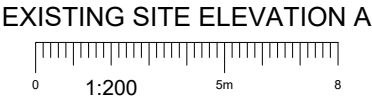

- NOTES:
1. ALL DIMENSIONS IN MM UNLESS OTHERWISE NOTED.

Master: M001	Project: NTQ	Purpose of Issue: Planning	Issue: A
Date: 01.06.2026	Revision / Upgrade Description: First Issue		
Drawn: J.Rossi			
Checked: G.Jennings			
Approved: G.Jennings			

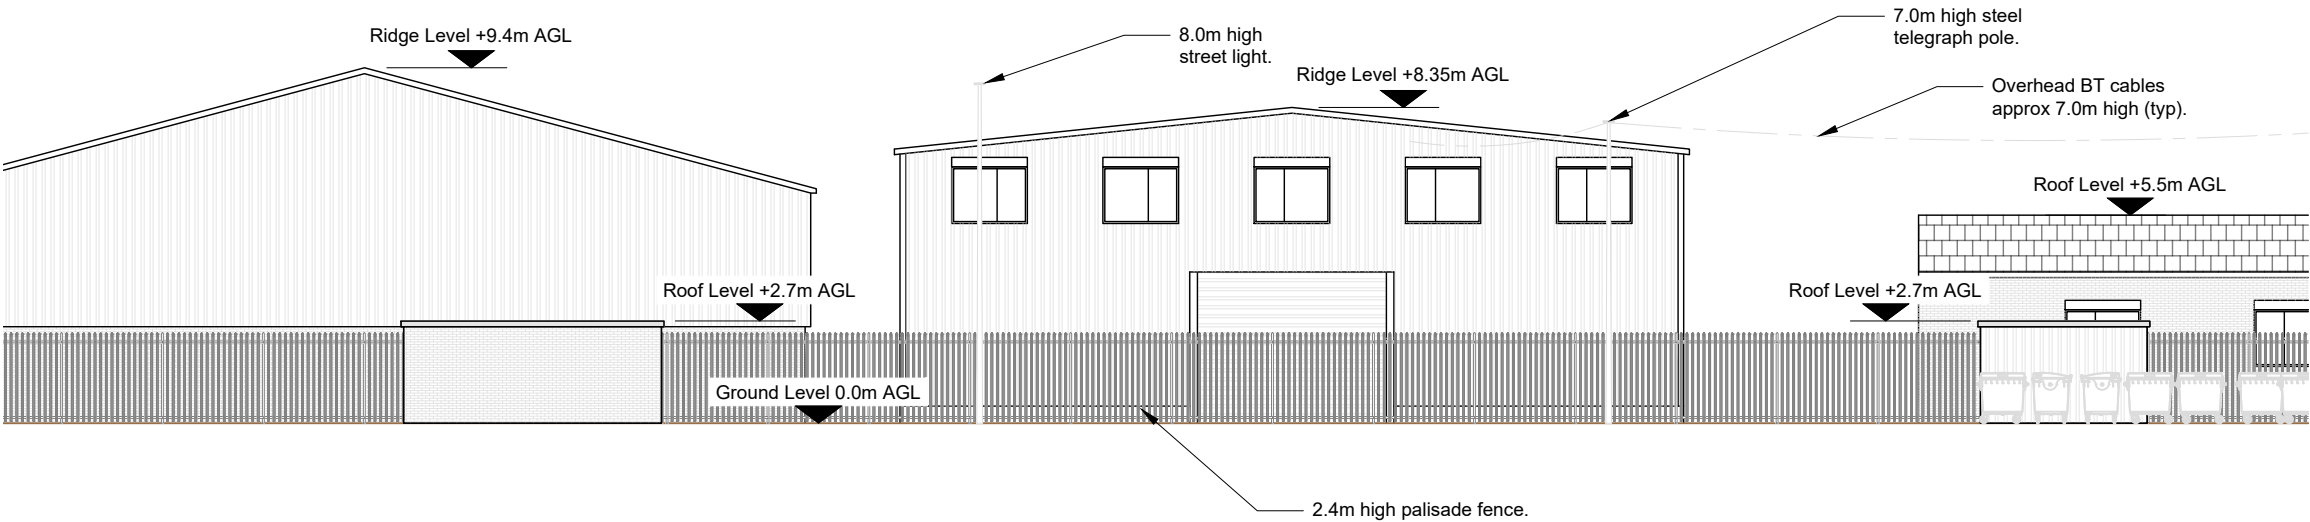

Hutchison 3G UK Limited
Green Park, 450 Longwater Avenue
Reading, RG30 3UR
Tel: 01628 765 000
Fax: 01628 765 001

H3G Base Station Information line:
0845 6043000
Available 8am-8pm Monday to Friday



Everything Everywhere
One Braham Street
London
E1 6EE

Tel: 020 7356 5000



Mobile Broadband Network Limited
Sixth Floor, Thames Tower, Station Road, Reading, RG1 1LX

Design Consultant:



WHP Telecoms
Castleview House,
Calder Island Way, Wakefield
WF2 7AW

Tel: 01925 424 100
e-mail: info@whptelecoms.com

Site Name:	3 WEBBER ROAD		
Site ID:	30003786		
Address:	3 WEBBER ROAD KNOWSLEY INDUSTRIAL PARK LIVERPOOL L33 7SW		
Title:	200 EXISTING SITE ELEVATION		
Project:	NTQ (R)		
Purpose of Issue:	GENERAL ARRANGEMENT		
EE Cell ID:	MBNL Cell ID:	H3G Cell ID:	
10102016	KSY127	L2203	
File name:			
KSY127_10102016_L2203_MBNL_NTQ_GAD_A			