
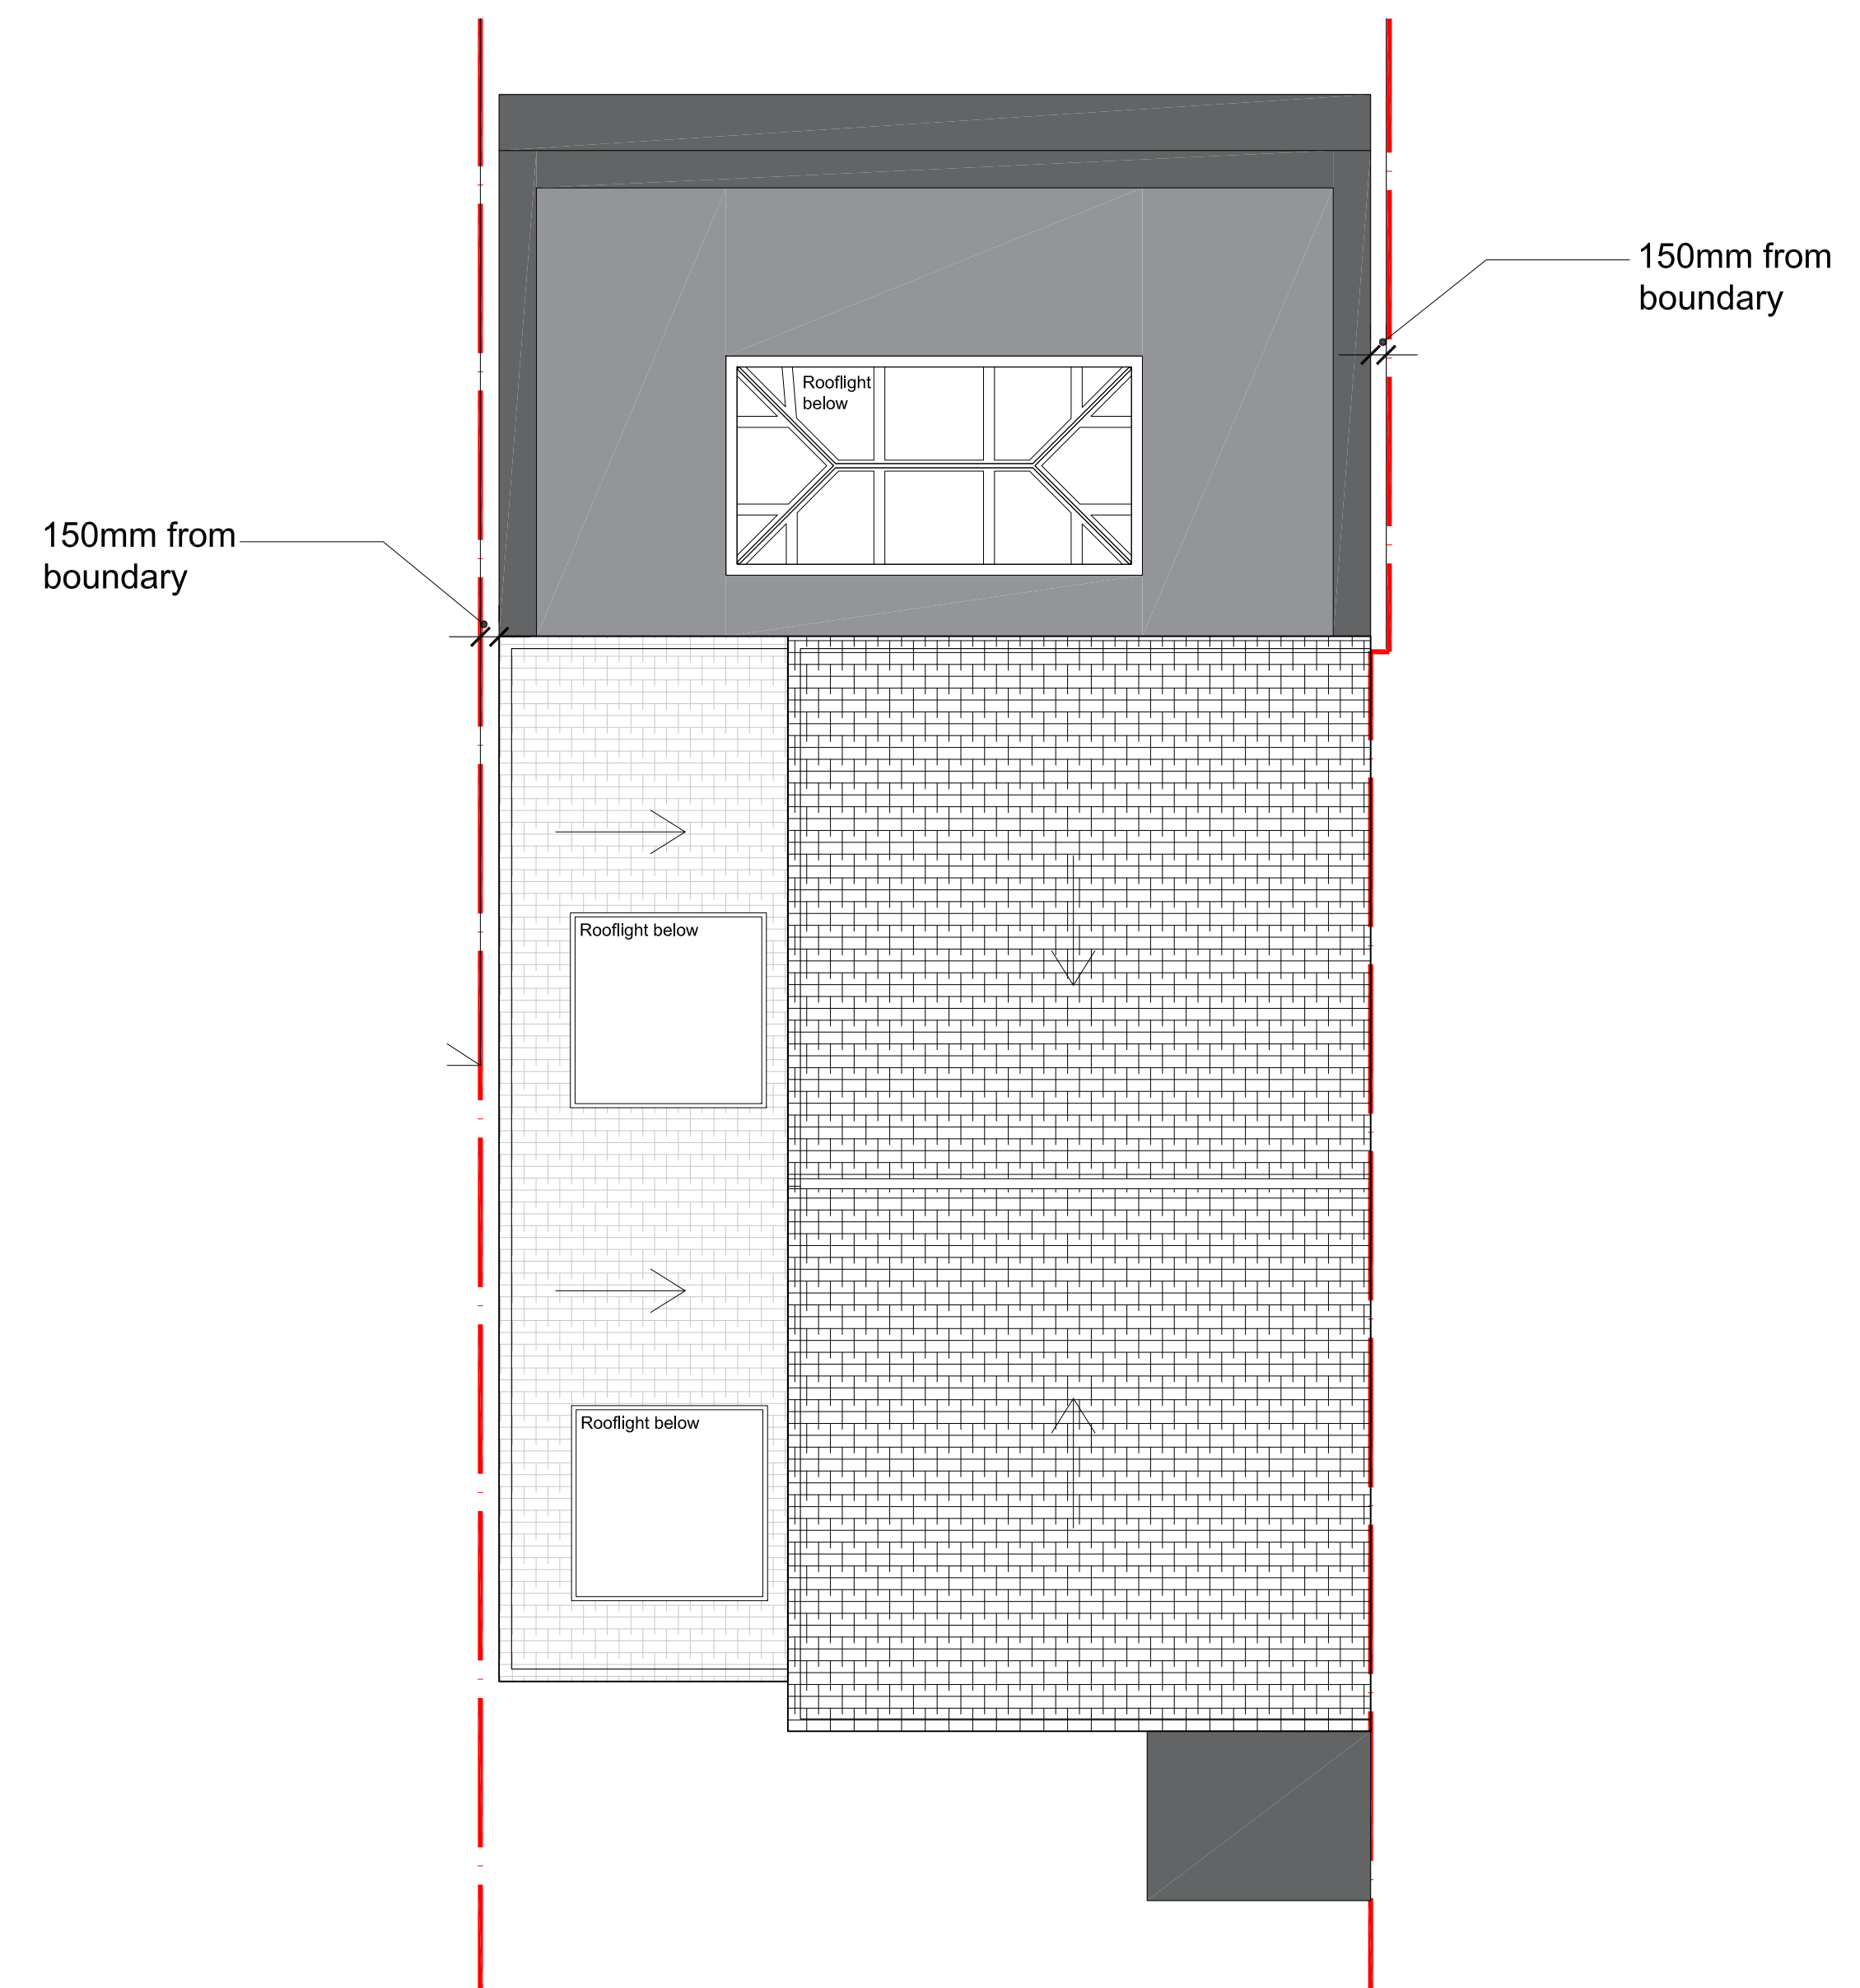


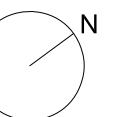

02	Proposed Roof Plan
201	1:50 @ A1

[illegible]

- All transitions of new work to existing (walls, floors and ceilings) work shall be carefully executed, existing construction shall be repaired, as needed and patched to match finishes of adjacent surfaces.
- The contractor shall coordinate the work with mechanical, electrical and plumbing drawings for all necessary openings and penetrations through walls, ceilings and floors.
- All materials to be used to manufacturer's recommendations and details to include preparation and application.
- The design allows for double occupancy in studios throughout.
- All corridors and doors to corridors to be 30 mins protected and in accordance to FO requirements.
- Manufacturers and suppliers to confirm 25 year warranty to products under coastal conditions.

[illegible]

20.201