

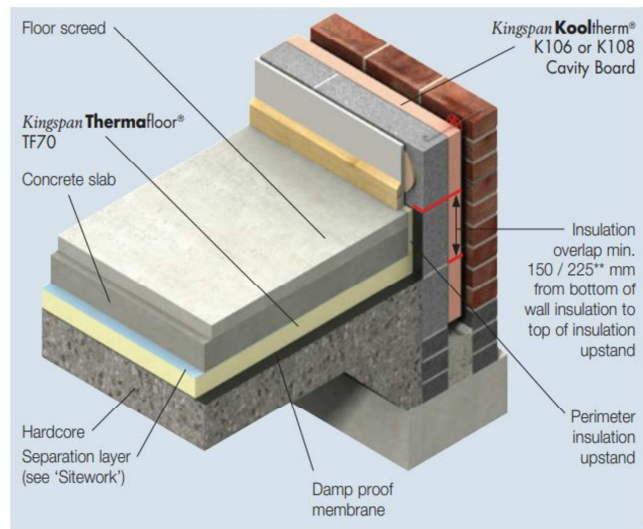


Insulation Below the Floor Slab

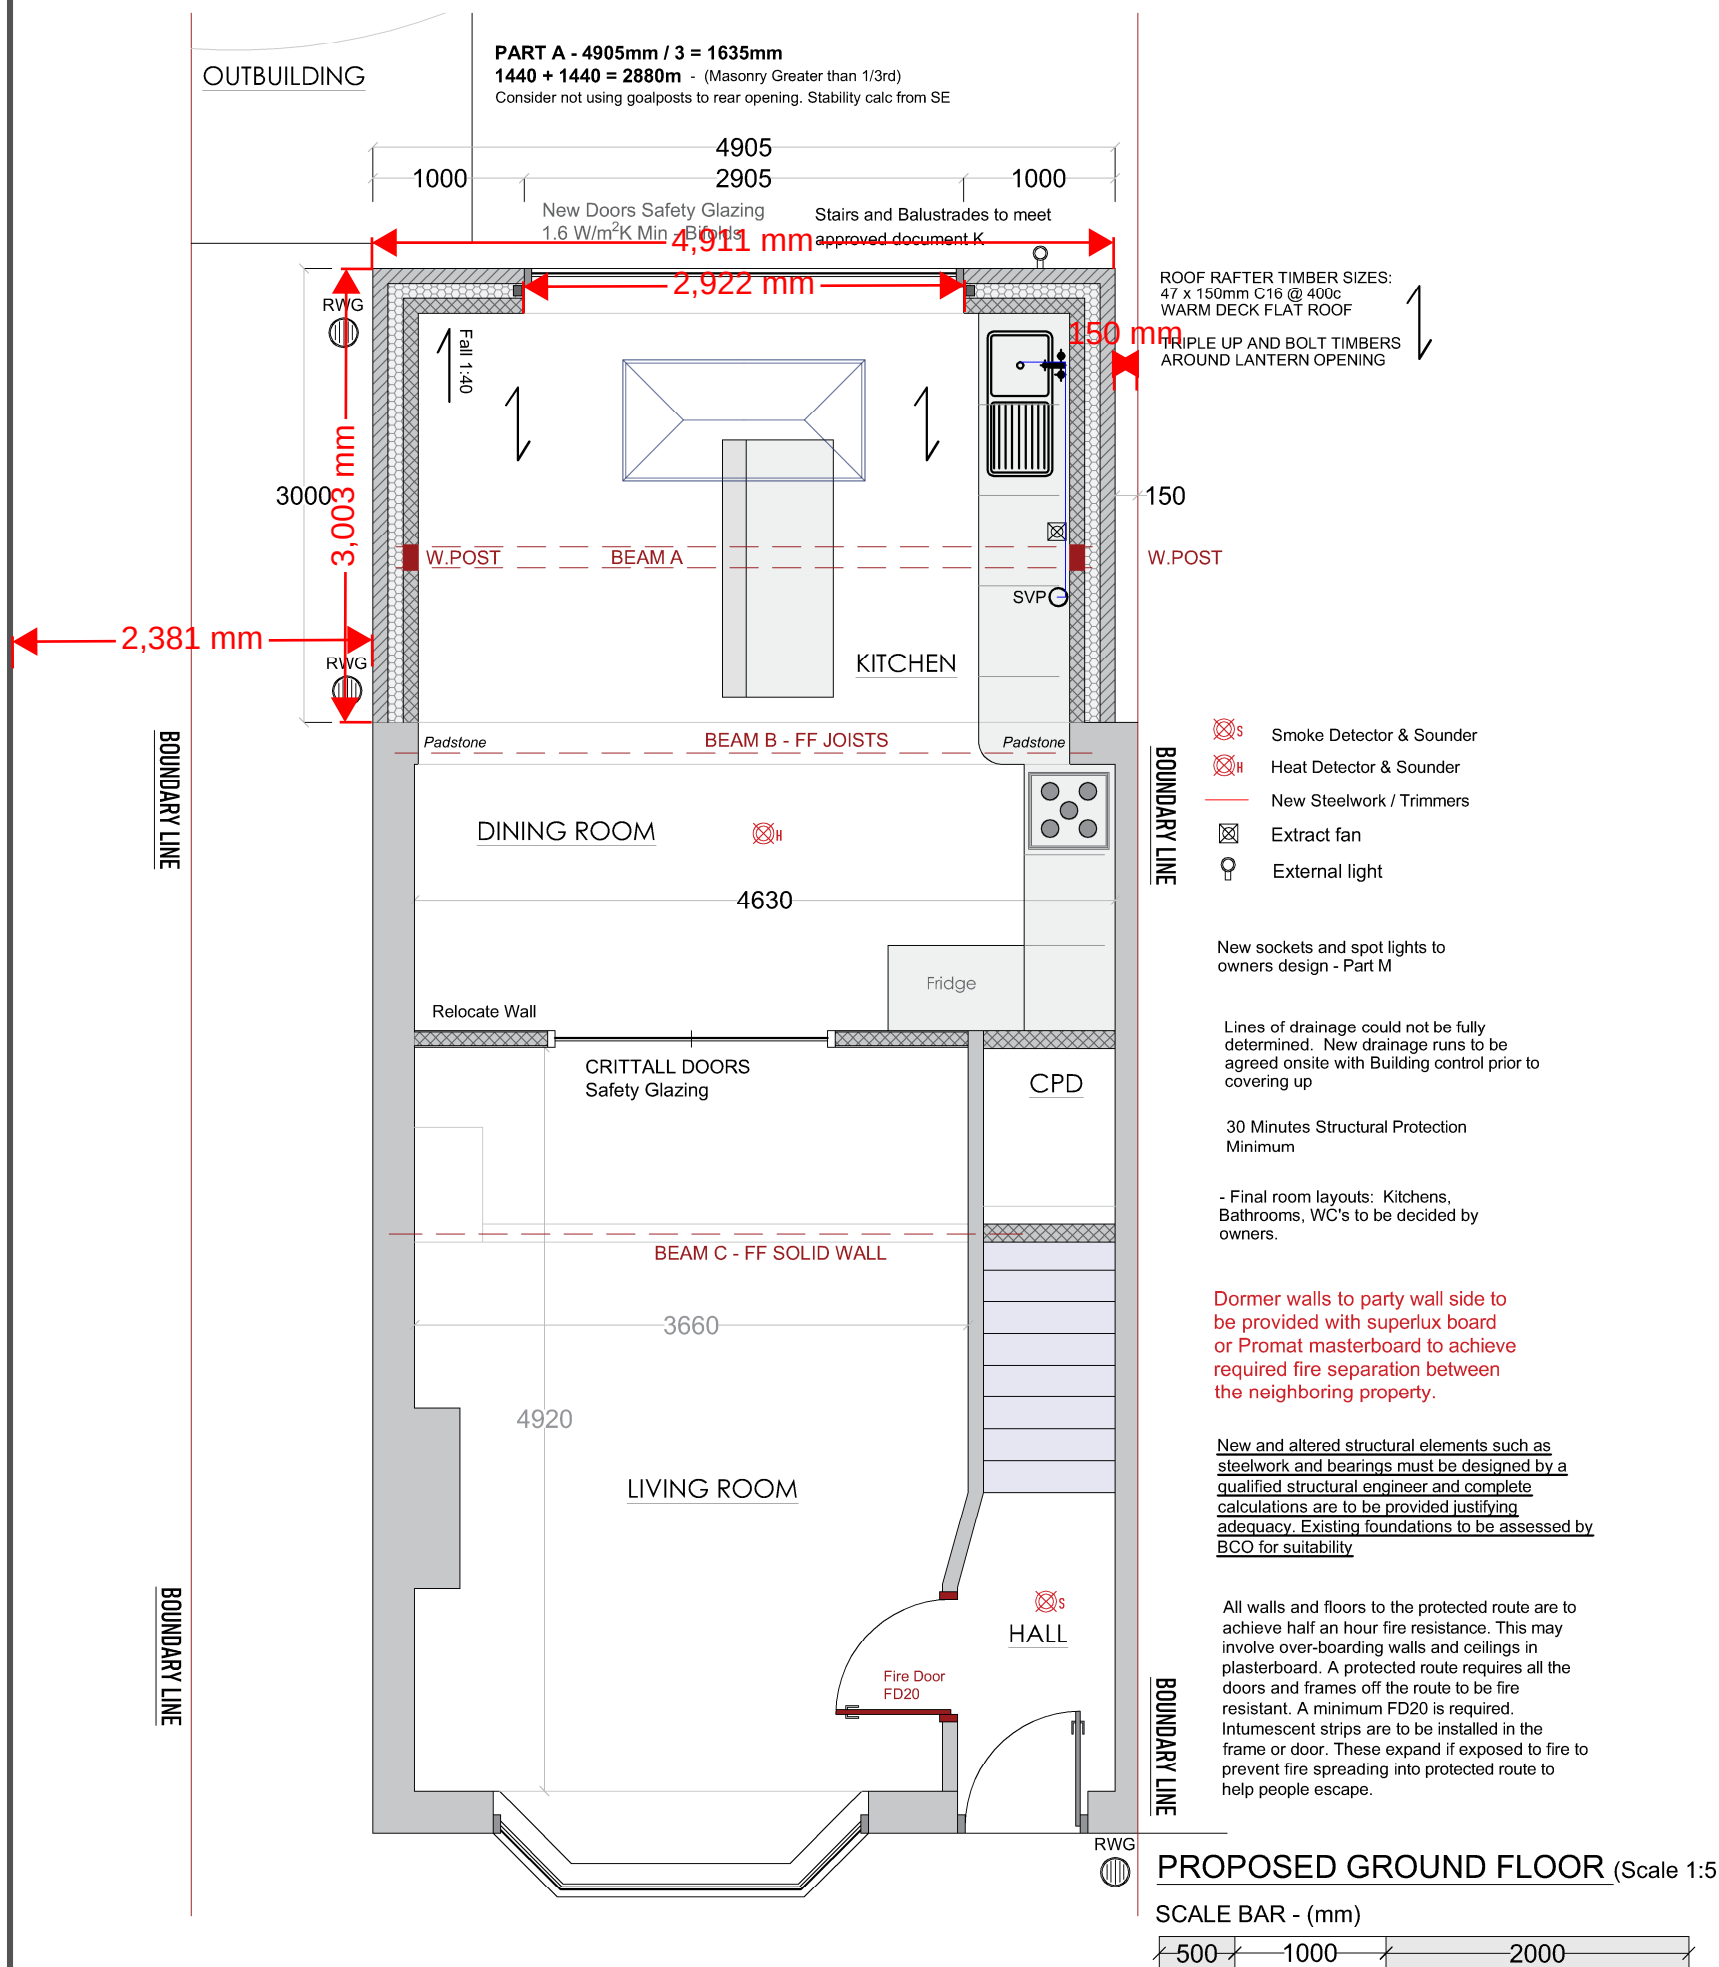

Timber Deck with Plasterboard Ceiling

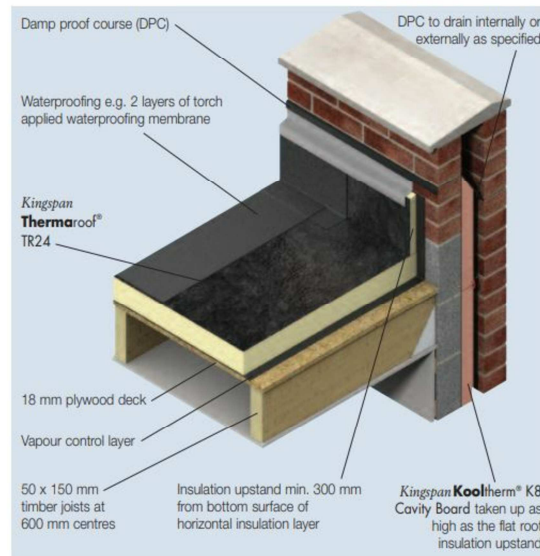

GENERAL - All dimensions given whether figured or scaled are to be checked and verified on site by the contractor prior to commencement of work. Figured dimensions are to take preference over scaled dimensions.

PURPOSE Planning and Building Regulations Only	SITE ADDRESS 97 Kingsway, Liverpool L36 2PL	
WORK Erection of Partial Single storey and Double Rear extension with a dormer, loft conversion to dwelling house	Number 01.04	REVISION A
DRAWING Proposed Ground Floor	SCALE 1 - A3 1:50	