



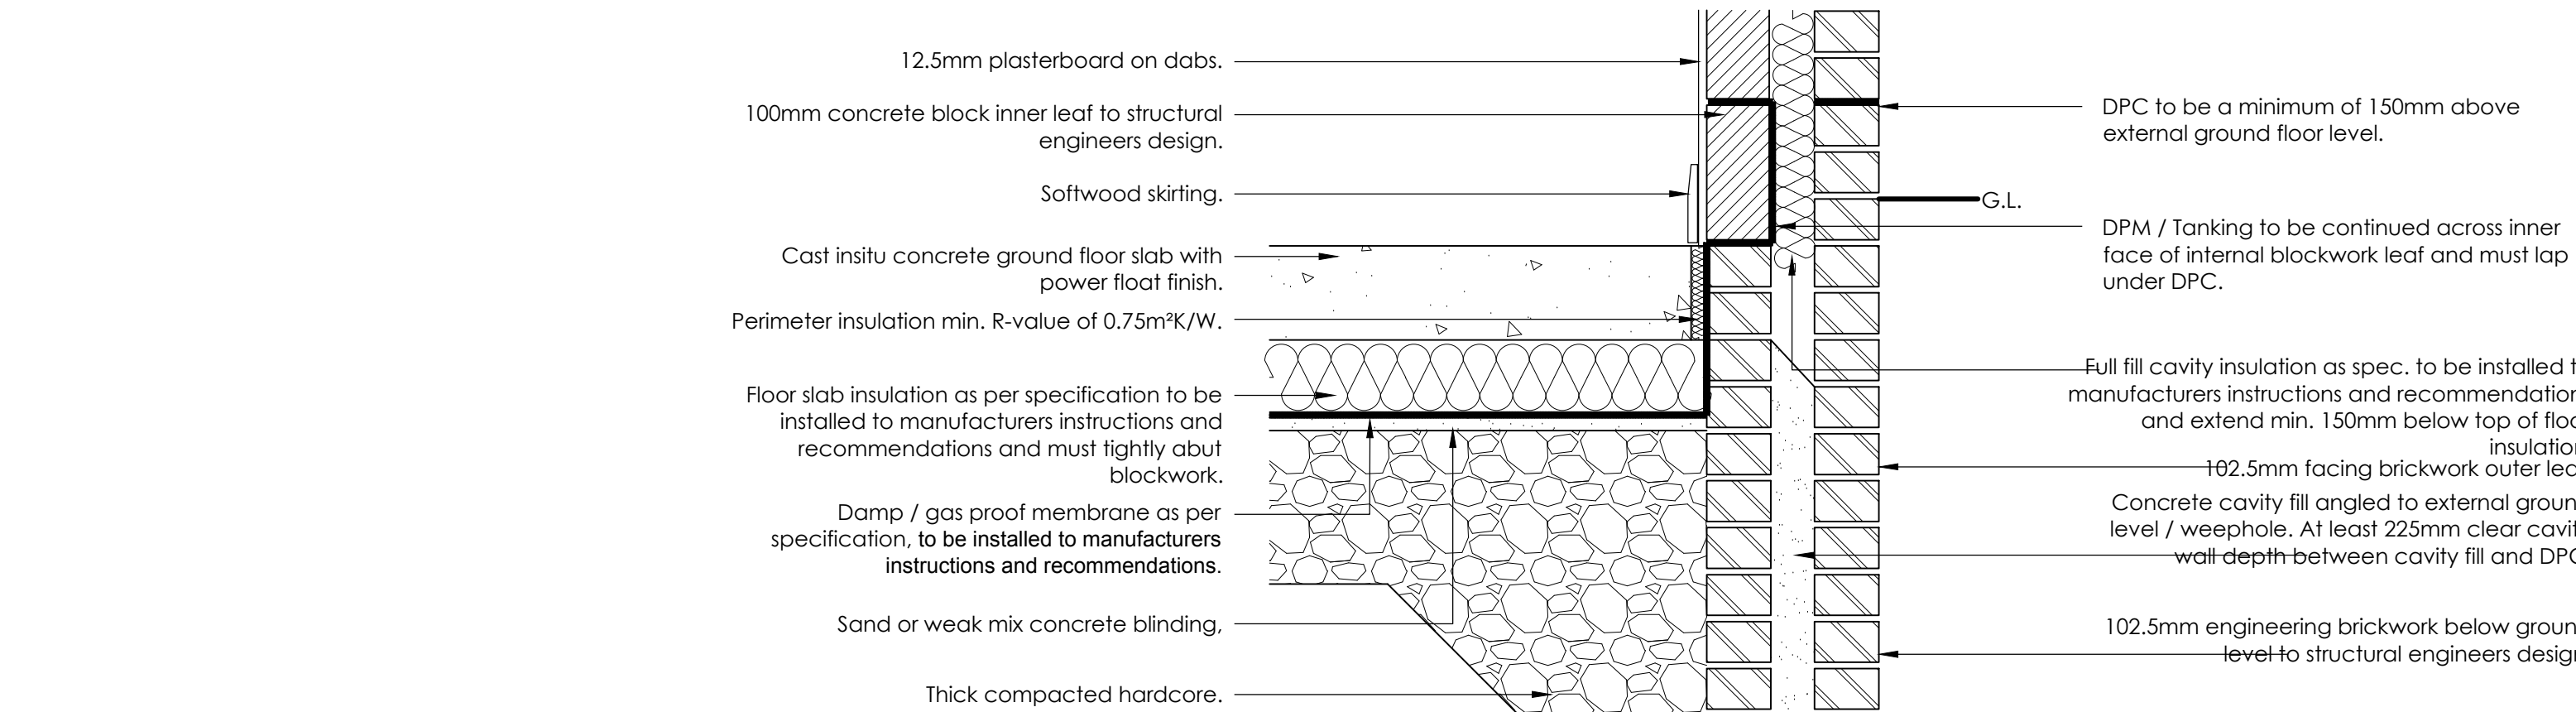

Proposed External Wall / Ground Floor Tank Detail

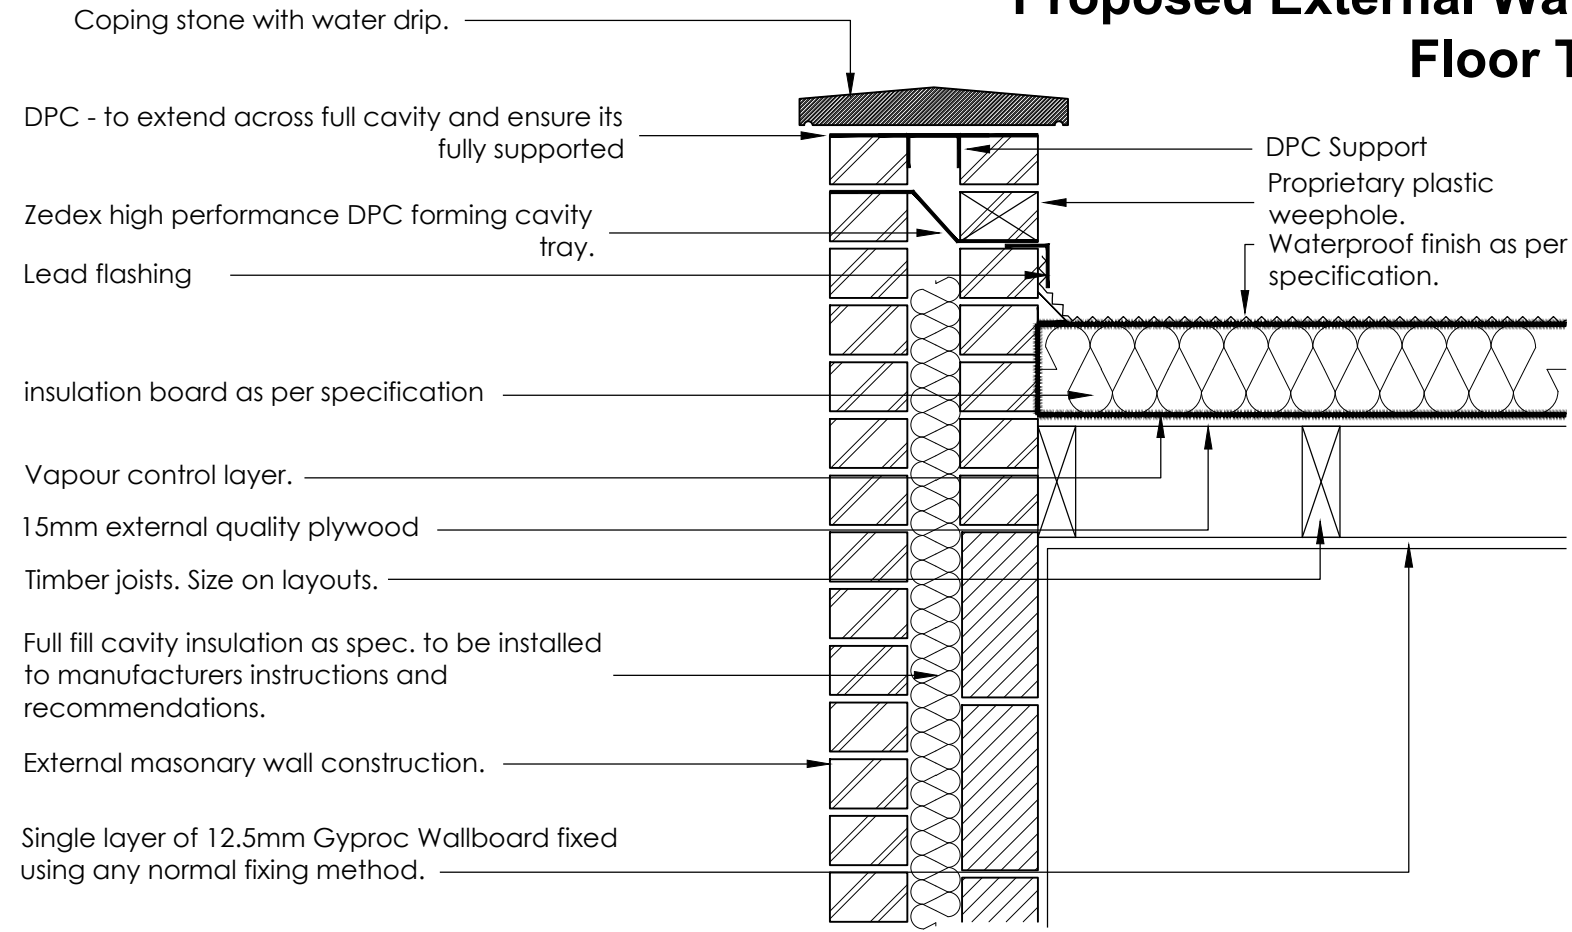

Proposed Parapet Warm Flat roof Detail