


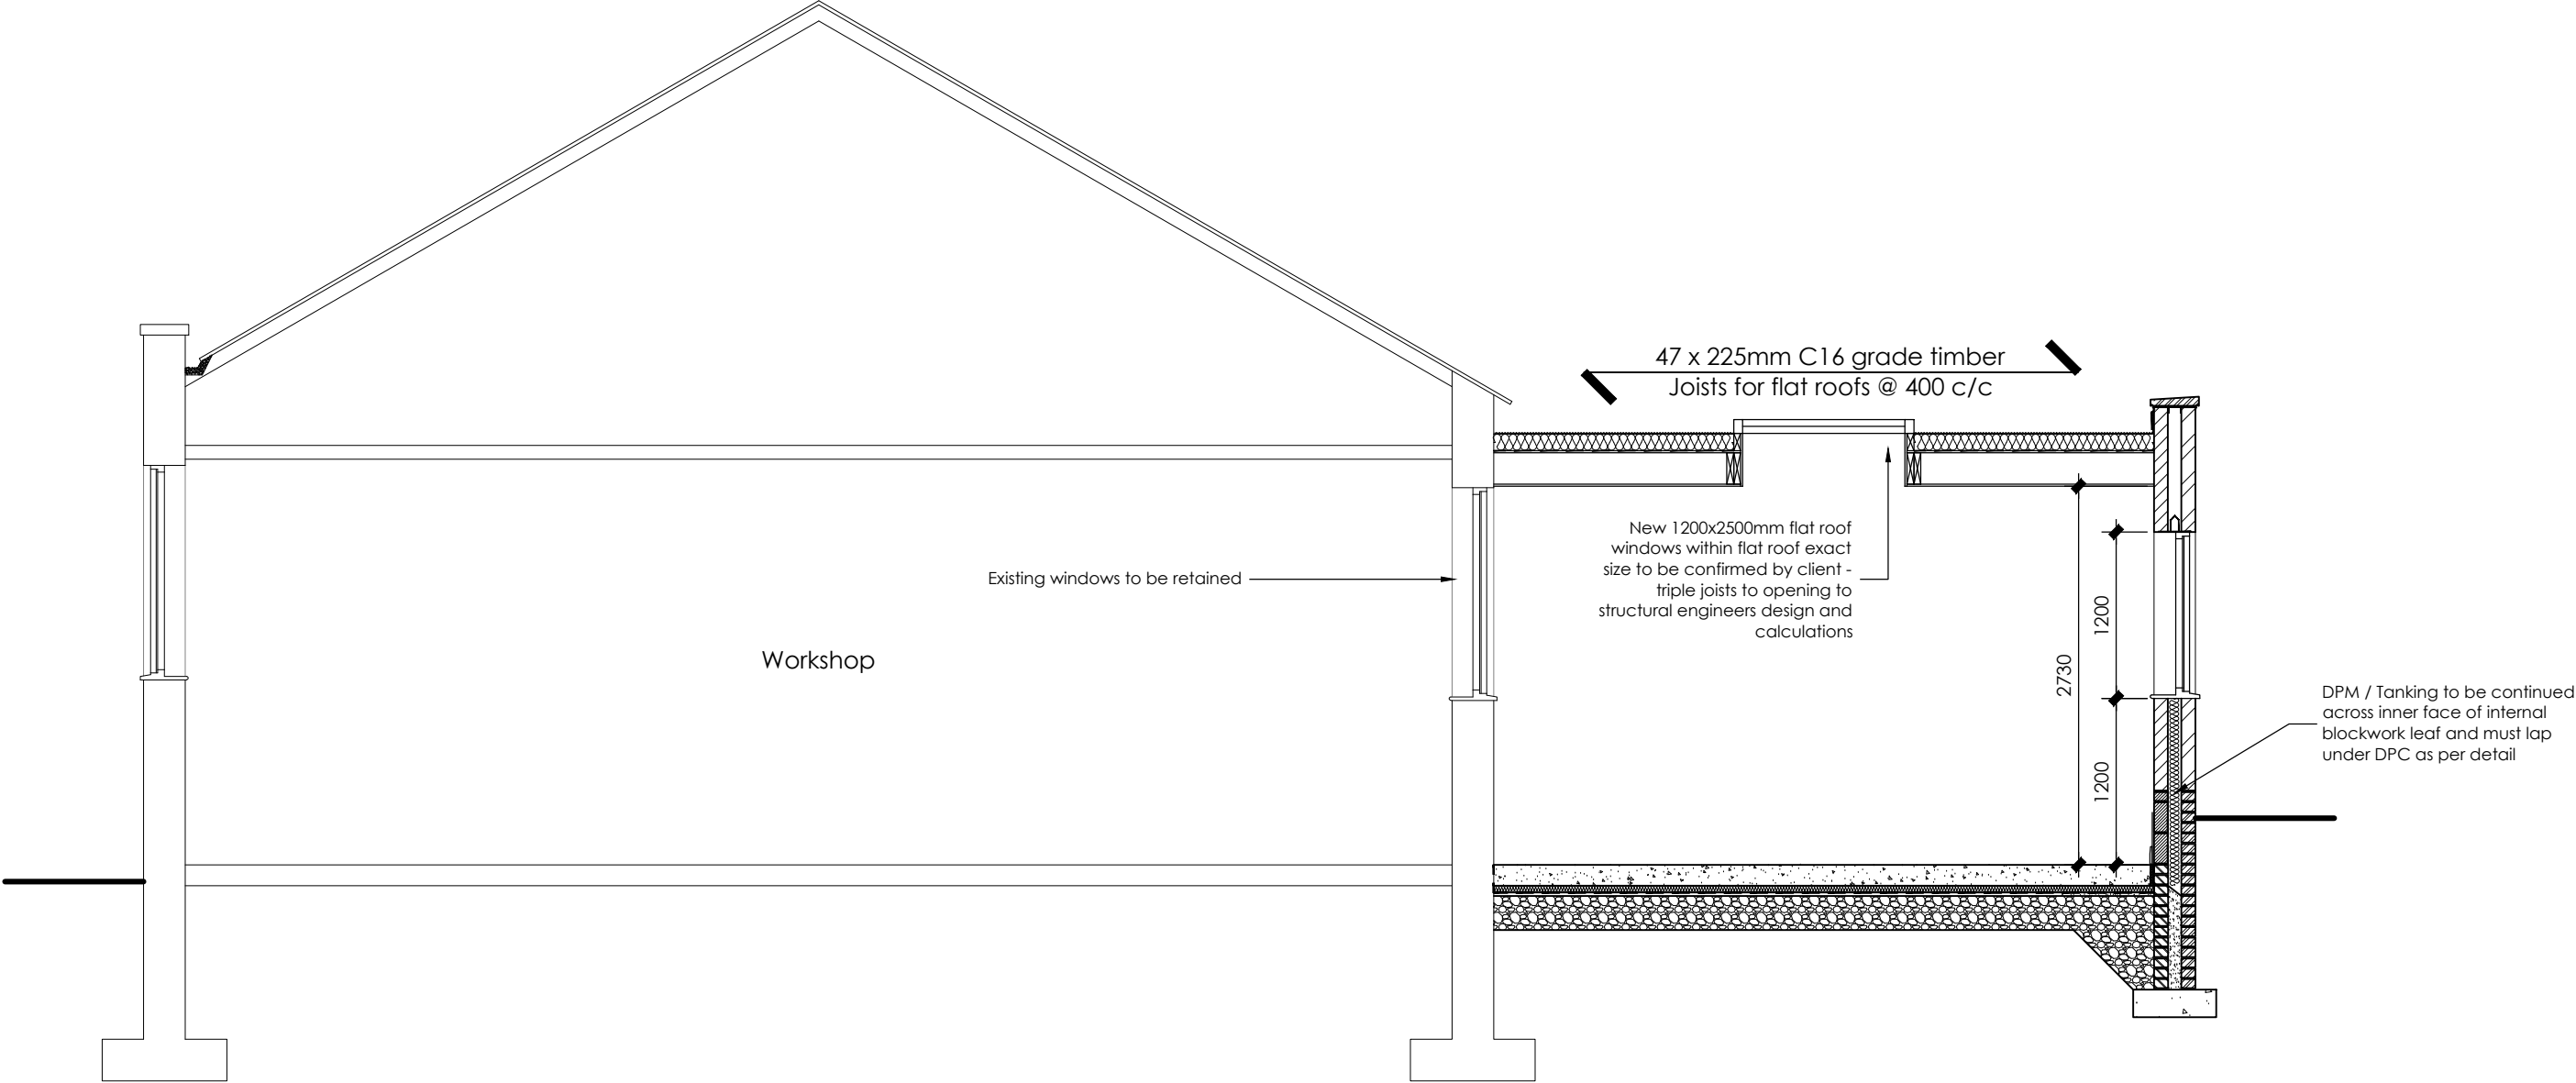

07. | Proposed Section

21023 | 0m 1 2 3m

1:50 @A3

Extension
Colloids Ltd Kirkby Bank Road Knowsley Industrial Park
Merseyside L33 7SY

P4bA

P4B ARCHITECTURE
P4BA.COM
INFO@P4BA.COM
0800 731 4707
15 MEMORIAL ROAD
WORSLEY
MANCHESTER
M28 3AQ