
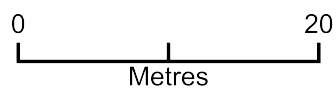


9 Ewart Road

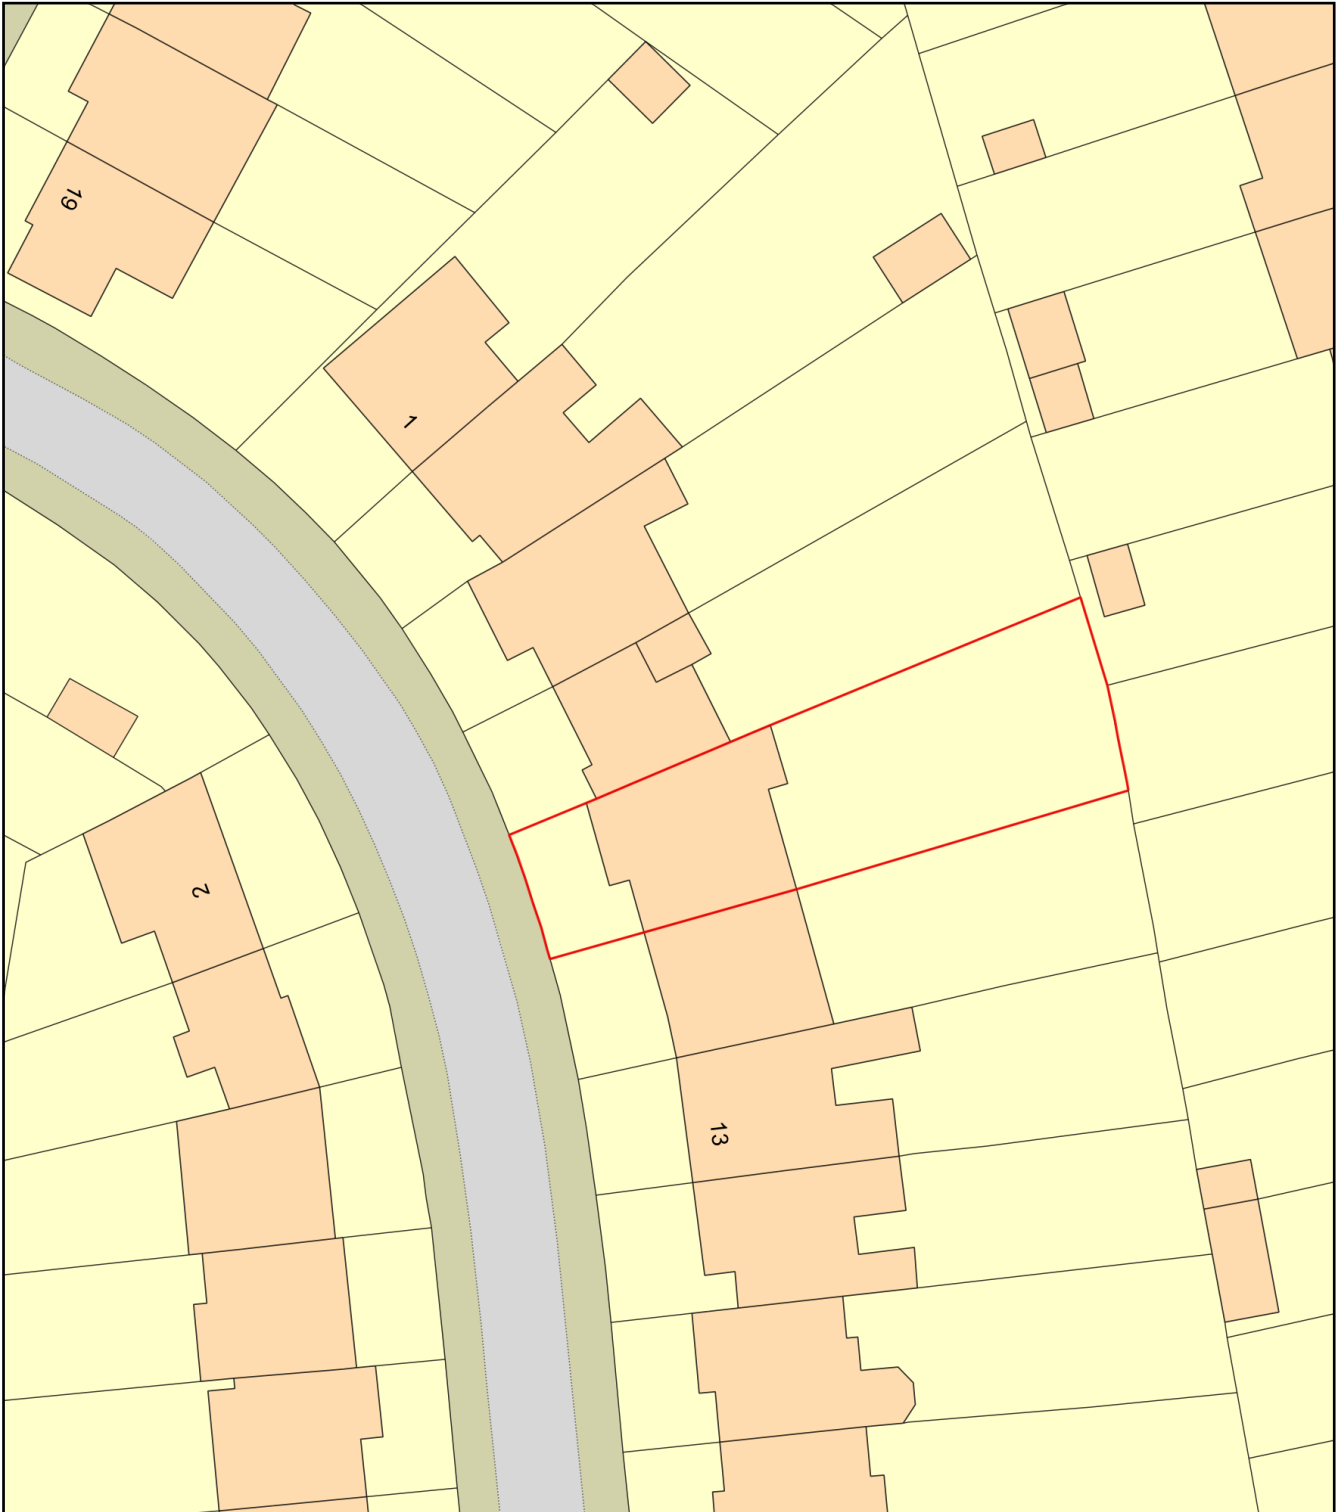

Plan Produced for: Daniel Rees

Date Produced: 09 May 2025

Plan Reference Number: TQRQM25129185548628

Scale: 1:500 @ A4