


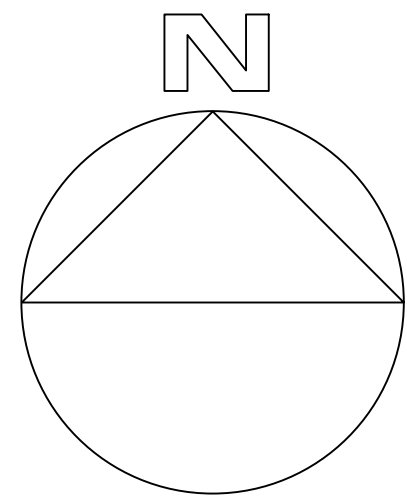


DO NOT SCALE



KEY:

— Site Boundry

— Ownership Boundry

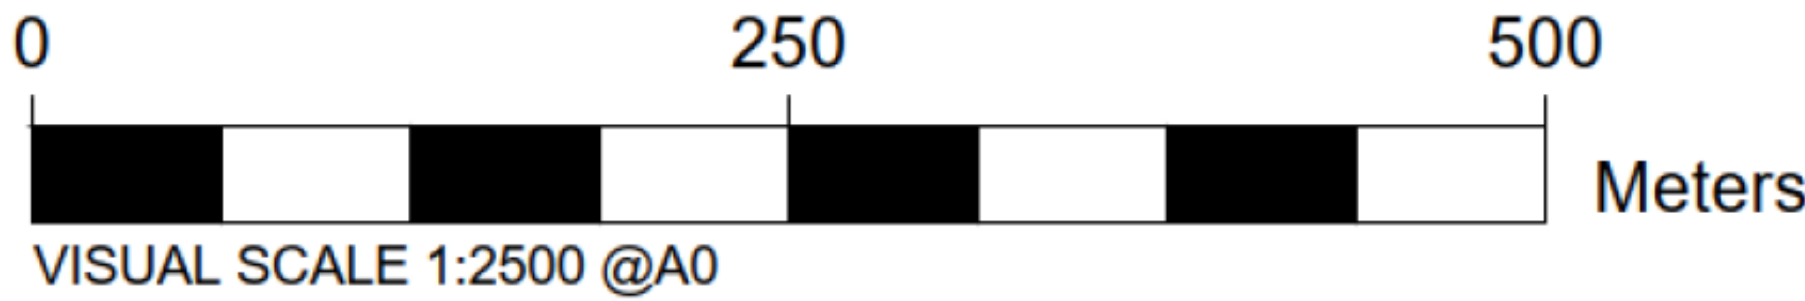

SITE ADDRESS - SPEKE BLVD, SPEKE, LIVERPOOL L24 9BJ



PROJECT: JLR_HALEWOOD					
TITLE: LOCATION_PLAN					
SCALE @ A0 1:2500@A0		CHECKED		APPROVED	
PROJECT No. 70110160		DESIGNED	DRAWN	DATE FEB_24	
DRAWING No: WSP-0160-LP-002					REV A
© WSP UK Ltd					