


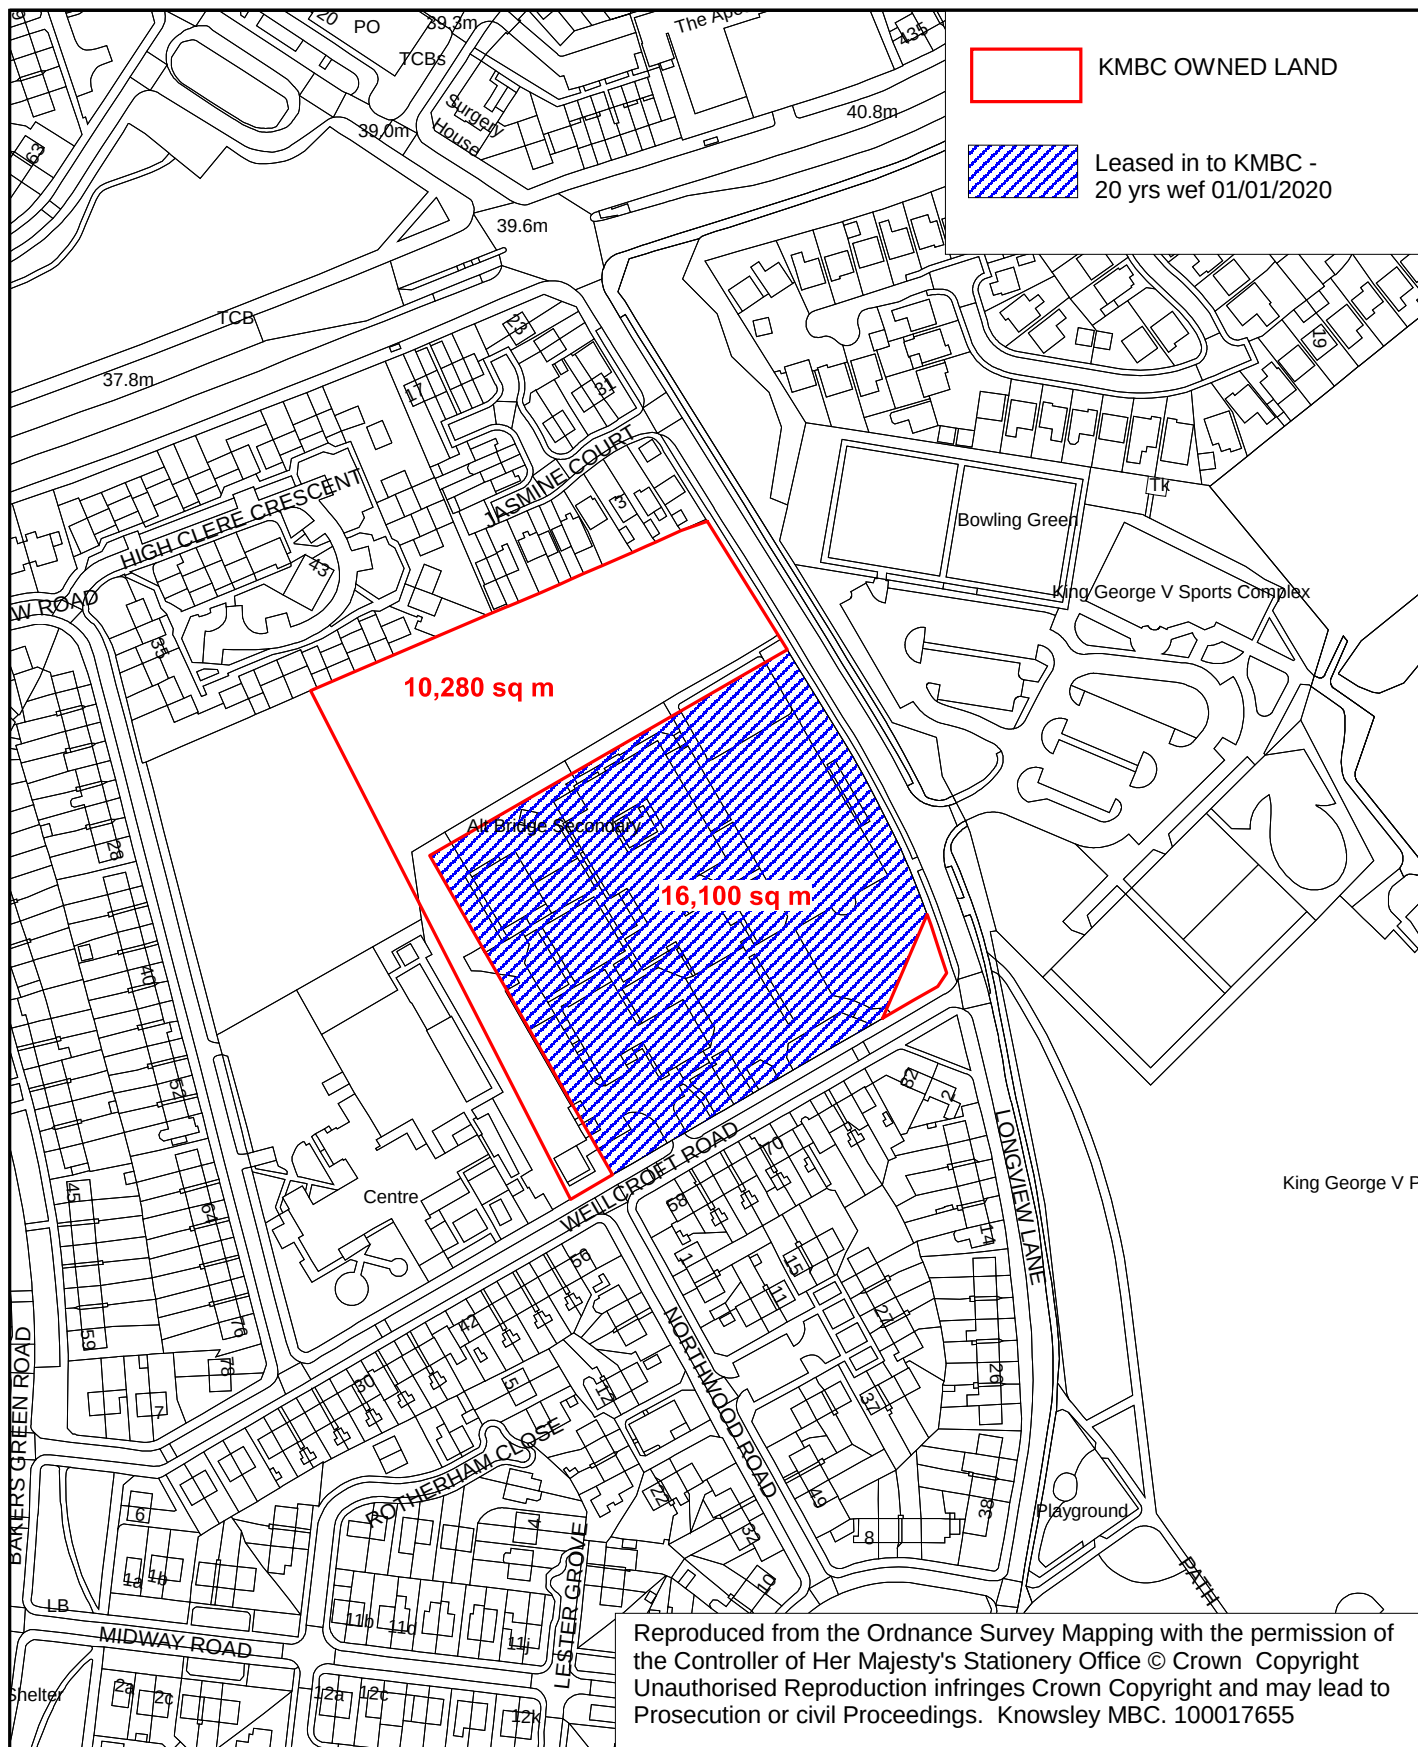

**ALT BRIDGE SECONDARY SUPPORT CENTRE
WELLCROFT ROAD
HUYTON (E216)**

Drawn SH
Date 21/01/2020
Scale 1:2500

Drawing No.
AS/026/2020
Other No.
NONE



METROPOLITAN
Borough of Knowsley
Assets Service

Yorkon Building,
Archway Road,
Huyton, L36 9FB

